
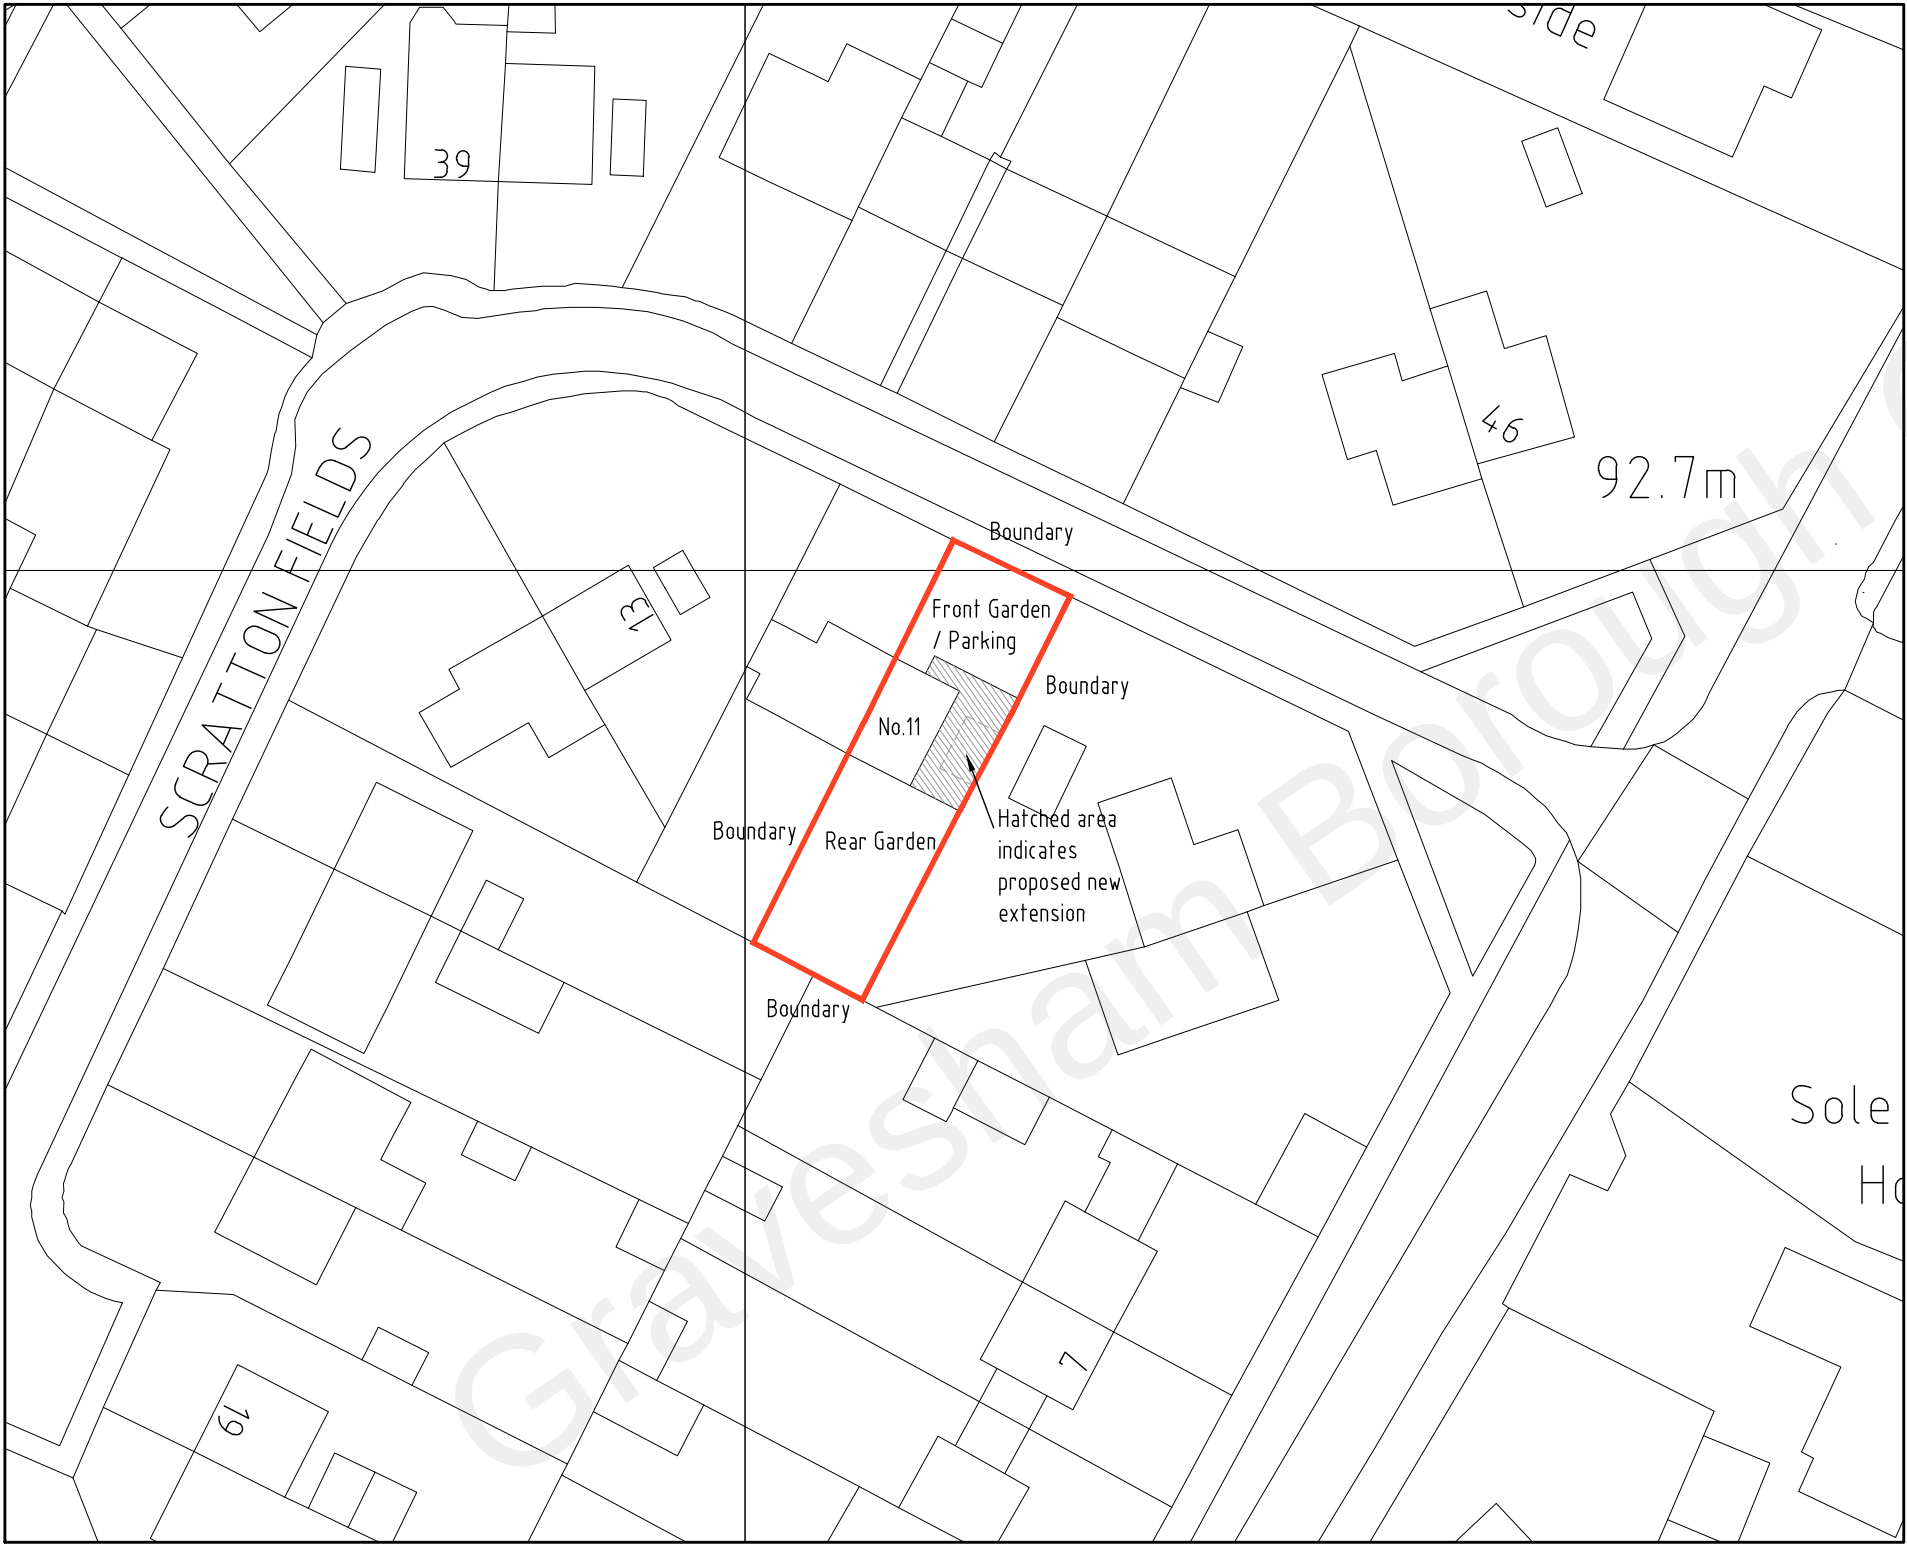


DO NOT SCALE FROM THIS DRAWING
ALL DIMENSIONS TO BE VERIFIED BY THE CONTRACTOR ON SITE

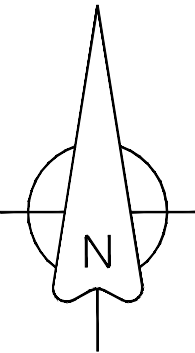

REV	DESCRIPTION	DATE	INIT	CHKD
STATUS	FOR INFORMATION			

Client

Project
11 Scrutton Fields, Sole Street,
Cobham, Gravesend, Kent. DA12 3AS

Title
Proposed Block Plan

Scale 1:500@A3	Date 09.06.22	Drawn N/A	Checked N/A
Project No: 2022-005	Drawing No. 007	Revision ~	