


ARTIFICIAL GRASS PITCH (AGP) PROPOSAL


Following Planning Approval, Contractors on the Football Foundation AGP Framework will be required to provide their detailed tendered designs identifying their specific approach to installing the pitch. This will be based upon surveys that have been undertaken which provide information for their design. The Contractor will be required to provide warranty for the pitch as per current Football Foundation Standard Warranty Period detailed below:

Ditches to be used in Regional Feeder Leagues and below competitions.		
Warranty limitation	Field test requirements	Certification required
Age of field	Total playing hours	
Month 0	0	Initial test
Month 12		First Year test
Month 24		Not required
Month 36	≤ 4,500	Triennial re-test
	≥ 4,500	
Month 48		Not required
Month 60		Not required
Month 72	≥ 9000	Triennial re-test
Month 84		Not required
Month 96	≥ 12,000	Performance warranty expires


(Please note, for an eleven a side pitch the relevant performance requirement would be FIFA Quality).
The chosen Contractor is to undertake development of the STP in complete accordance with: · The Sport and Play Construction Association (SAPCA) Code of Practice for the Design, Specification and Testing of Bases for Outdoor Synthetic Sports Areas · The requirements for surfacing detailed in the FIFA Quality Programme for Football Turf

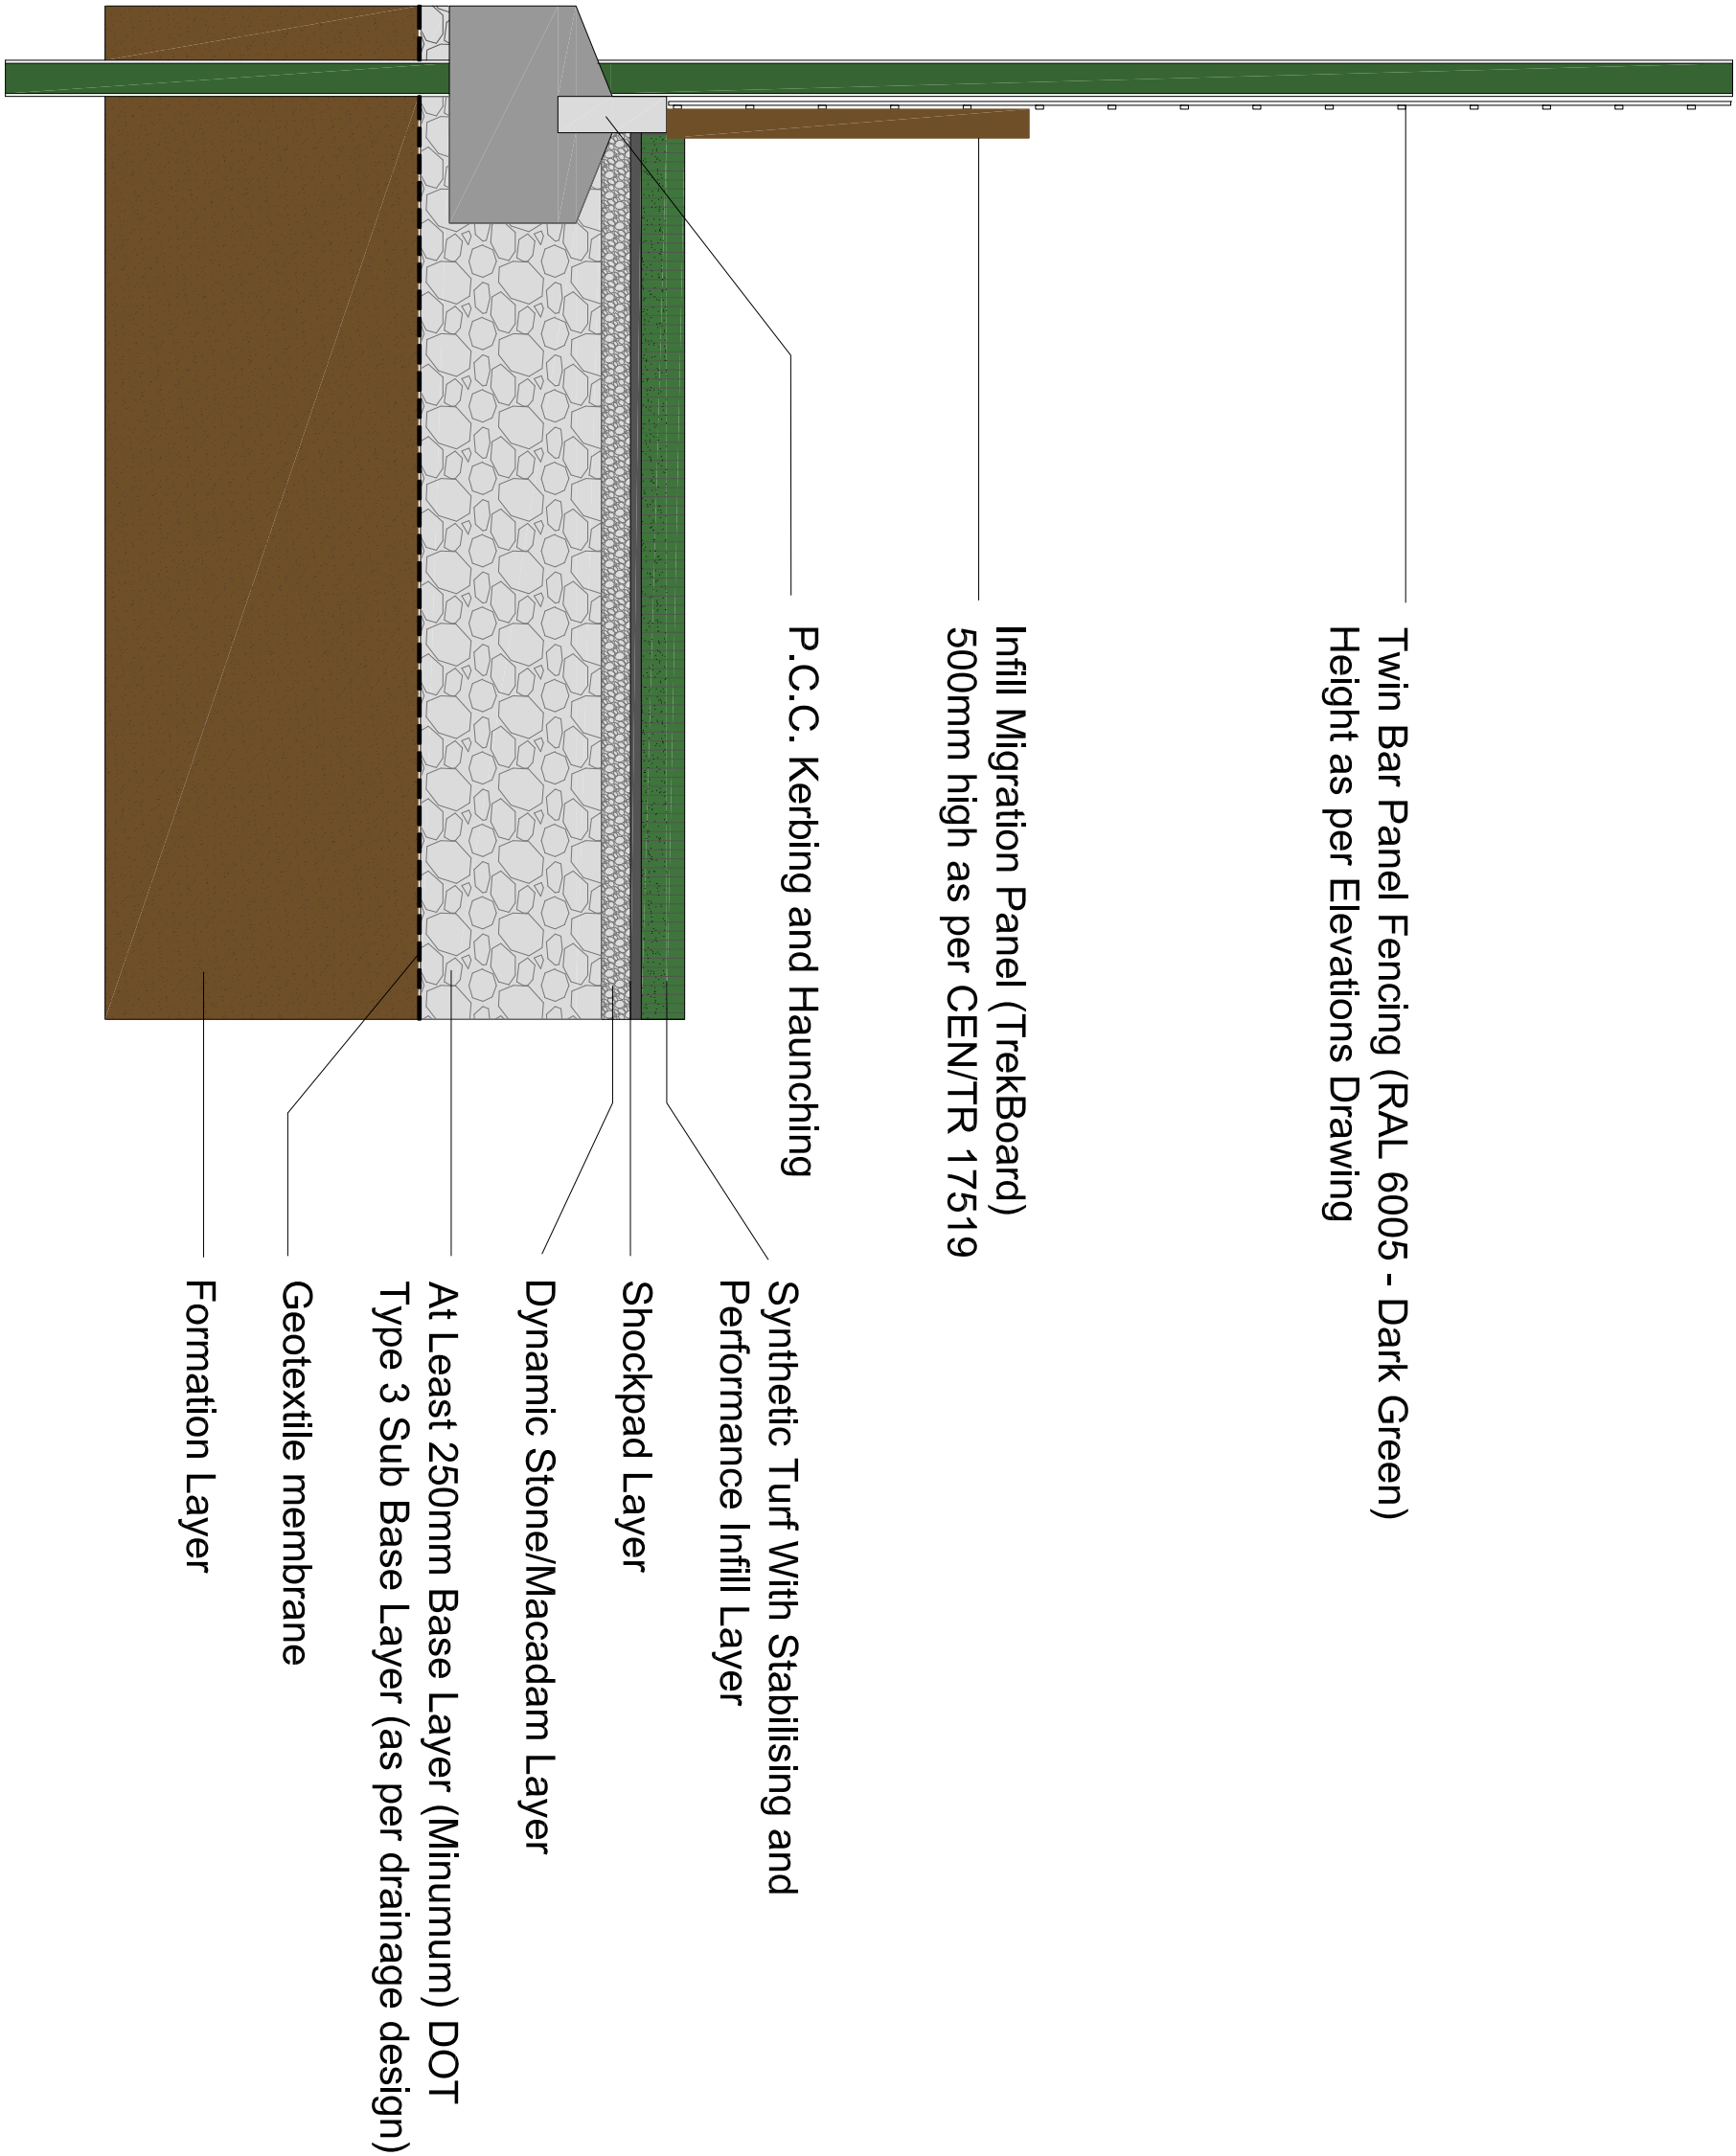

CHECK ALL DIMENSIONS PRIOR TO COMMENCEMENT OF WORK
NO GUARANTEE CAN BE GIVEN THAT ALL SERVICES HAVE BEEN SHOWN ON THE DRAWINGS
NO GUARANTEE CAN BE GIVEN TO THE ACCURACY AND COMPLETENESS OF ANY SERVICE PROVIDED INFORMATION SHOWN IN THIS DRAWING AND NO LIABILITY WILL BE ACCEPTED FOR ANY LOSSES THAT ARISE DUE TO A LACK OF ACCURACY IN ANY SERVICE PROVIDED RECORD INFORMATION
RELEVANT SERVICE DRAWINGS SHOULD BE OBTAINED FROM APPROPRIATE SERVICE PROVIDERS AND USED IN CONJUNCTION WITH THIS DRAWING
REFERENCE SHOULD ALSO BE MADE TO HISTORICAL PLANS AND AS BUILT DRAWINGS
THIS DRAWING IS COPYRIGHT TO LABOSPORT LTD

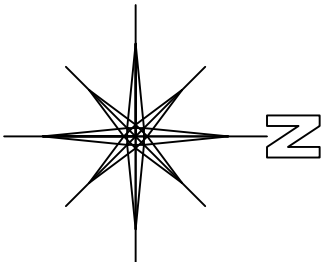

Labosport Ltd
Unit 3, Acacia Way, 12000, Walsby, WALSLEY, S63 5BW
Tel: 01113 5968 7099
www.labosport.com
info@labosport.co.uk

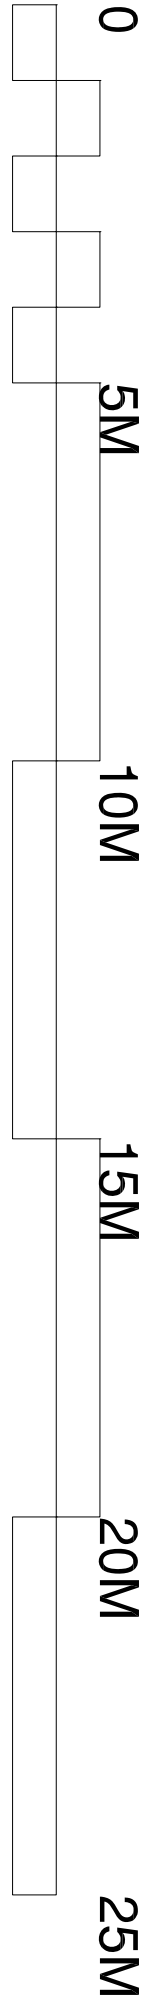

TYPICAL SYNTHETIC PITCH SECTION

PROJECT		DRAWING	
STAGE	UK	01	
DATE	15.04.25	01.08.2025	
SCALE	A1	1:10	1:10