



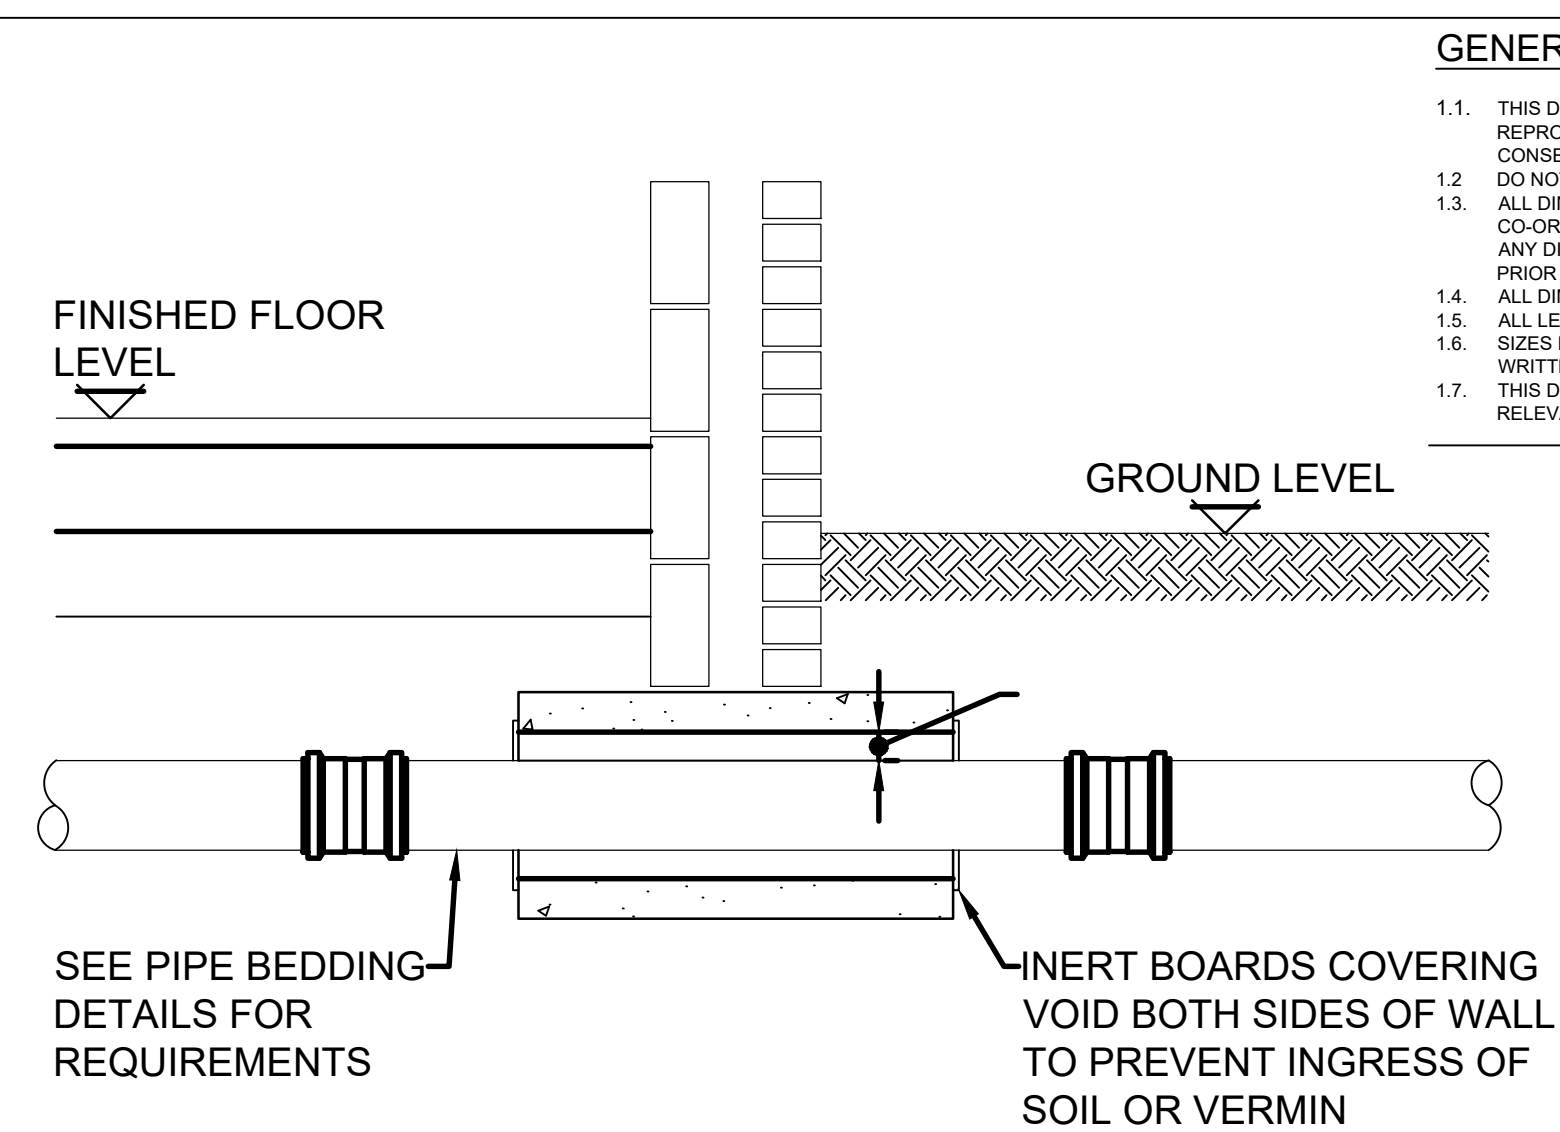


GENERAL NOTES

- 1.1. THIS DRAWING IS COPYRIGHT AND SHOULD NOT BE REPRODUCED IN WHOLE OR PART WITHOUT THE WRITTEN CONSENT OF LEIMEN LTD.
- 1.2. DO NOT SCALE FROM THIS DRAWING.
- 1.3. ALL DIMENSIONS TO BE CHECKED ON SITE AND CO-ORDINATE WITH RELEVANT ARCHITECT'S DRAWINGS. ANY DISCREPANCIES TO BE REPORTED TO THE ENGINEER PRIOR TO CONSTRUCTION.
- 1.4. ALL DIMENSIONS IN METERS UNLESS NOTED OTHERWISE.
- 1.5. ALL LEVELS IN METERS.
- 1.6. DIMENSIONS AND SIZES HEREIN SHALL NOT BE MODIFIED WITHOUT THE WRITTEN APPROVAL OF THE ENGINEER.
- 1.7. THIS DRAWING IS TO BE READ IN CONJUNCTION WITH ALL RELEVANT ENGINEERS DRAWINGS & SPECIFICATIONS.

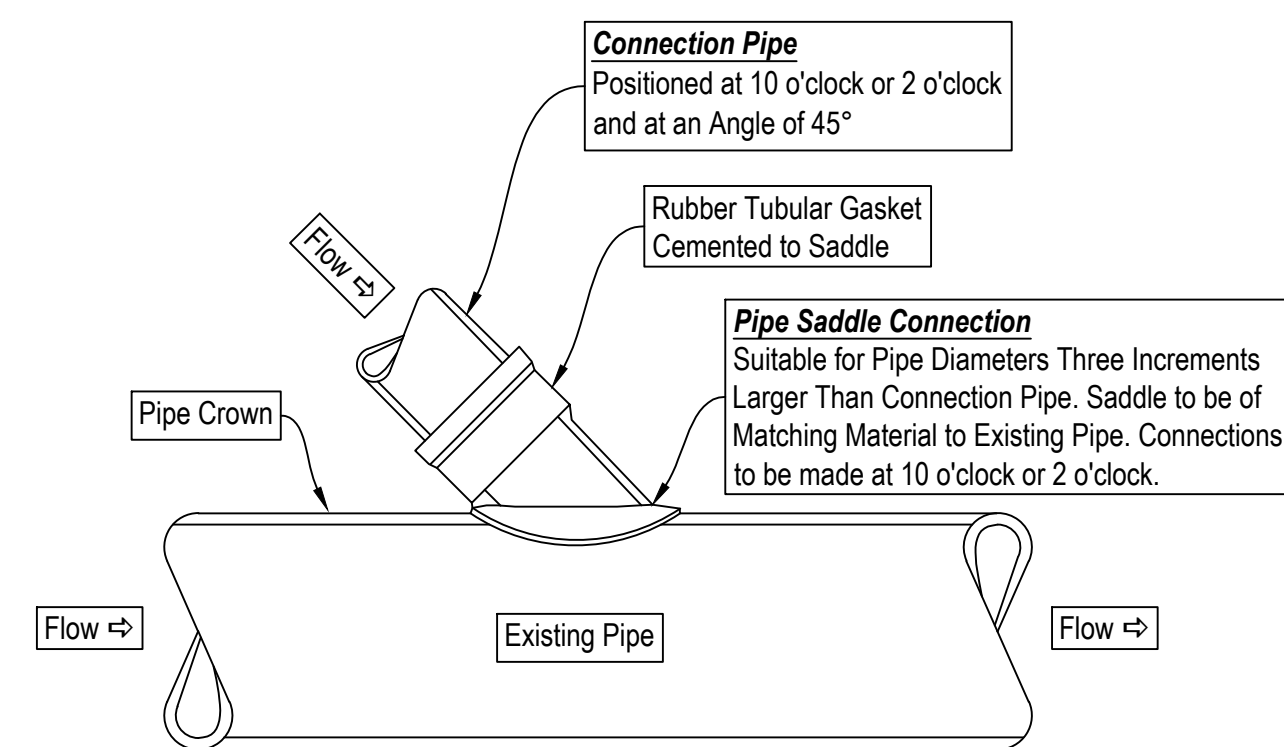


SADDLE CONNECTION - TYPICAL DETAIL


		EXISTING CONNECTION DIAMETER									
		100	150	225	300	375	450	525	600	675	750
PROPOSED CONNECTION Ø	100	Jun.	Jun.	Jun.	Sad.	Sad.	Sad.	Sad.	Sad.	Sad.	Sad.
	150		Jun.	Jun.	Jun.	Sad.	Sad.	Sad.	Sad.	Sad.	Sad.
	225			Jun.	Jun.	Jun.	Sad.	Sad.	Sad.	Sad.	Sad.
	300				Jun.	Jun.	Jun.	Sad.	Sad.	Sad.	Sad.
	375					Jun.	Jun.	Jun.	Sad.	Sad.	Sad.
	450						Jun.	Jun.	Jun.	Sad.	Sad.

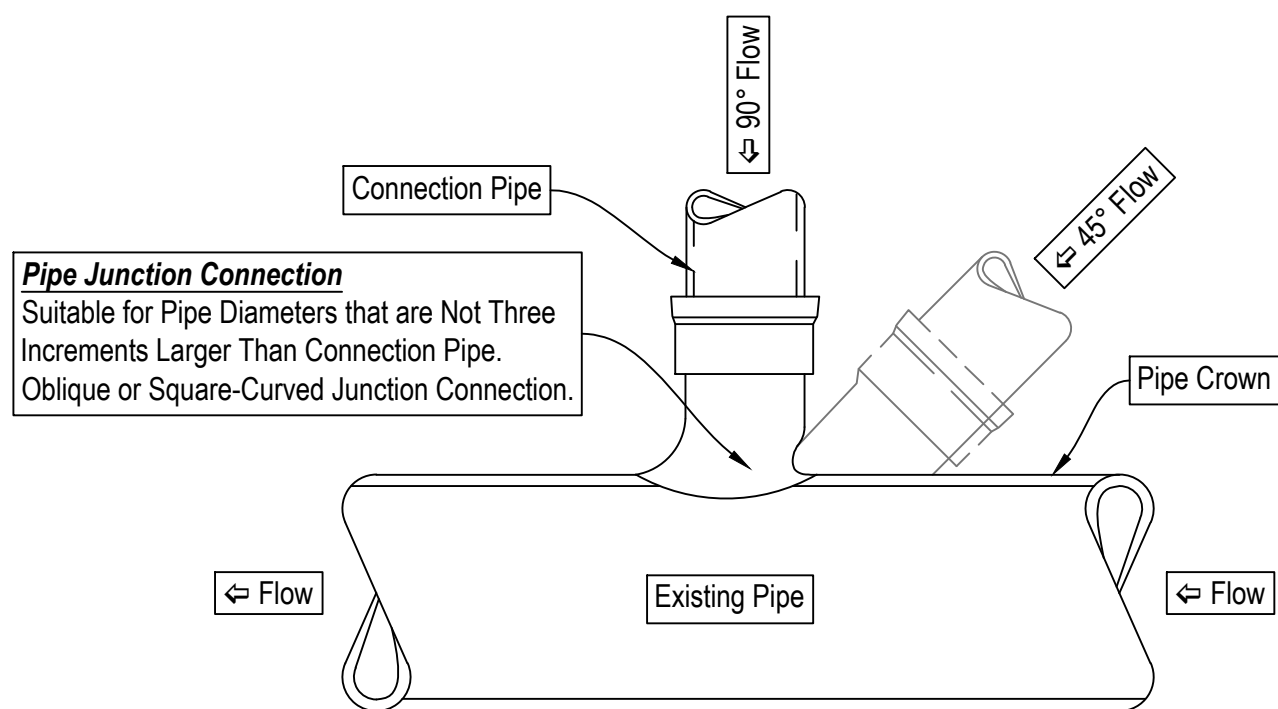


JUNCTION CONNECTION - TYPICAL DETAIL

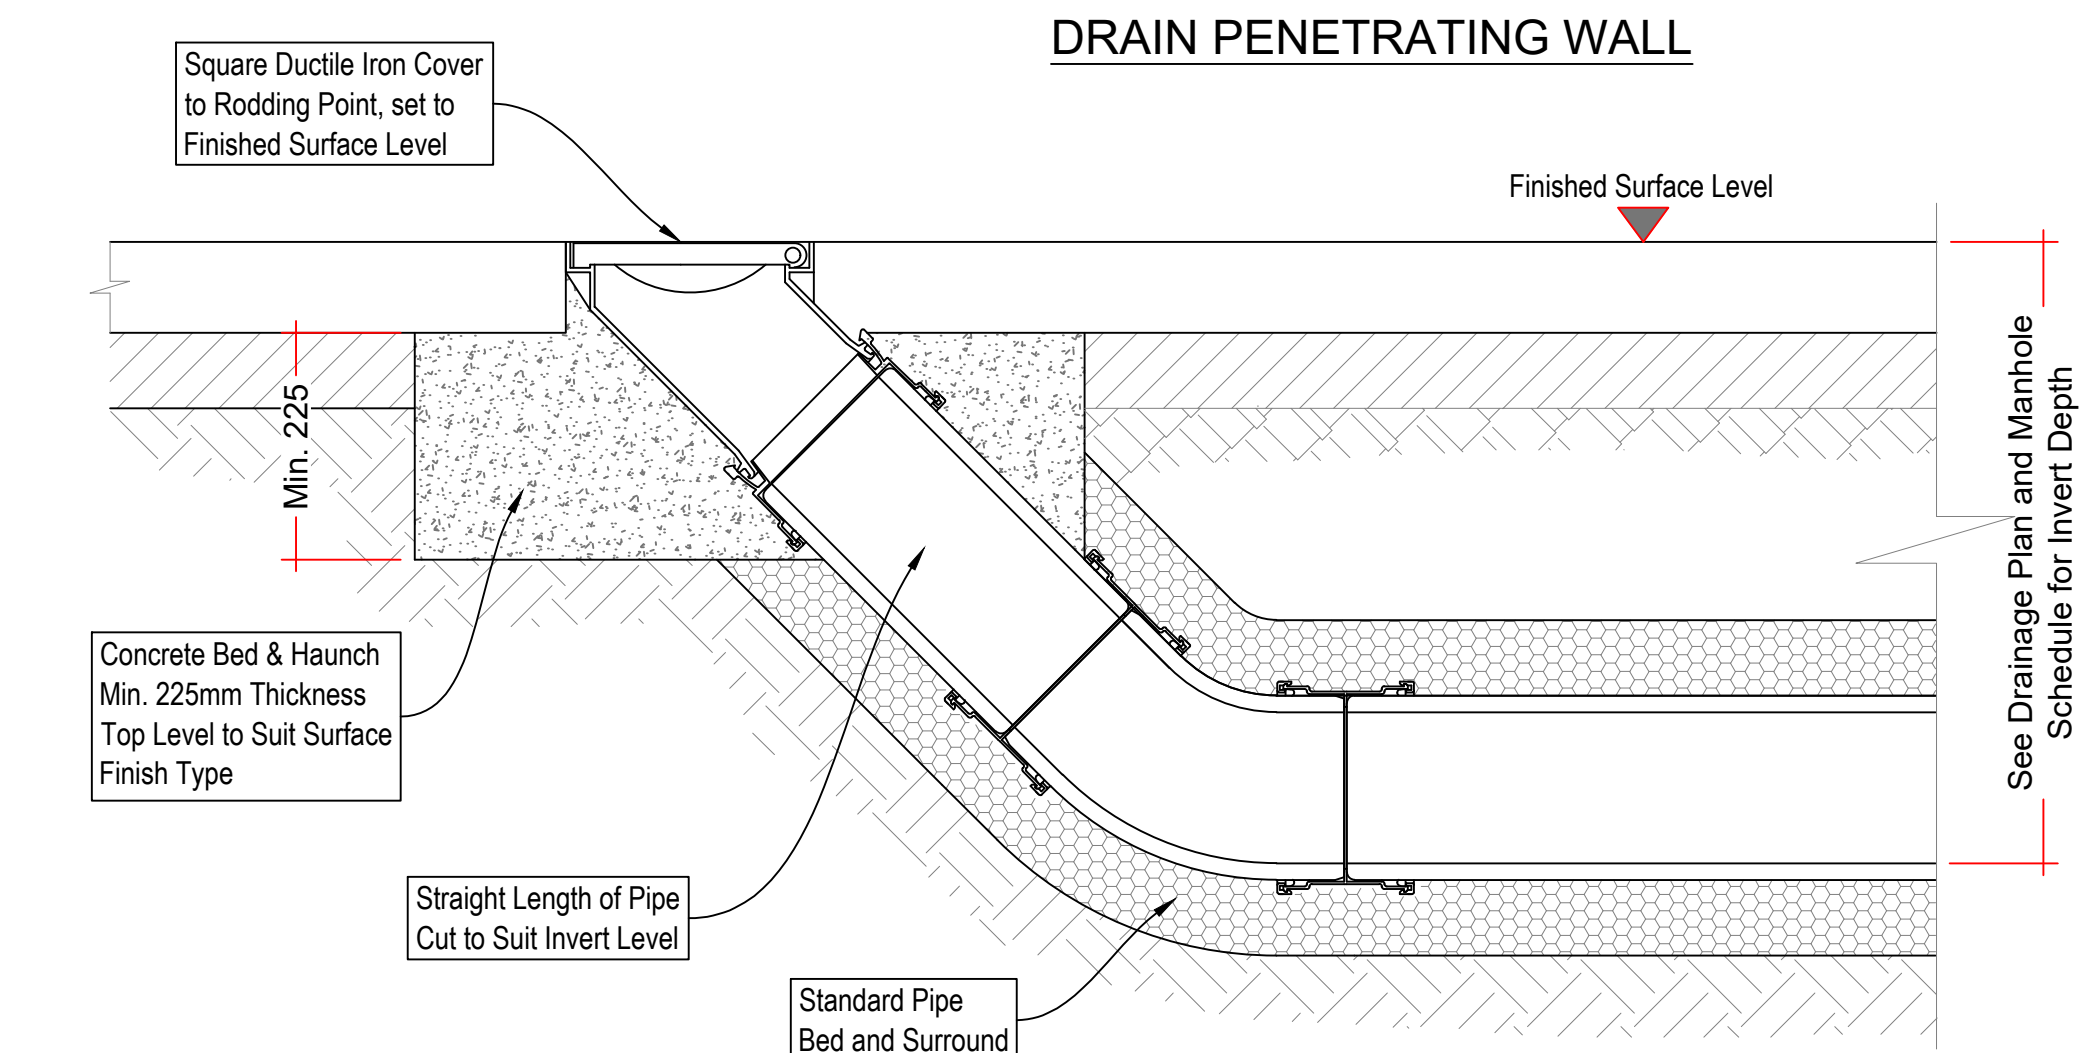

RODDING EYE - TYPICAL DETAIL

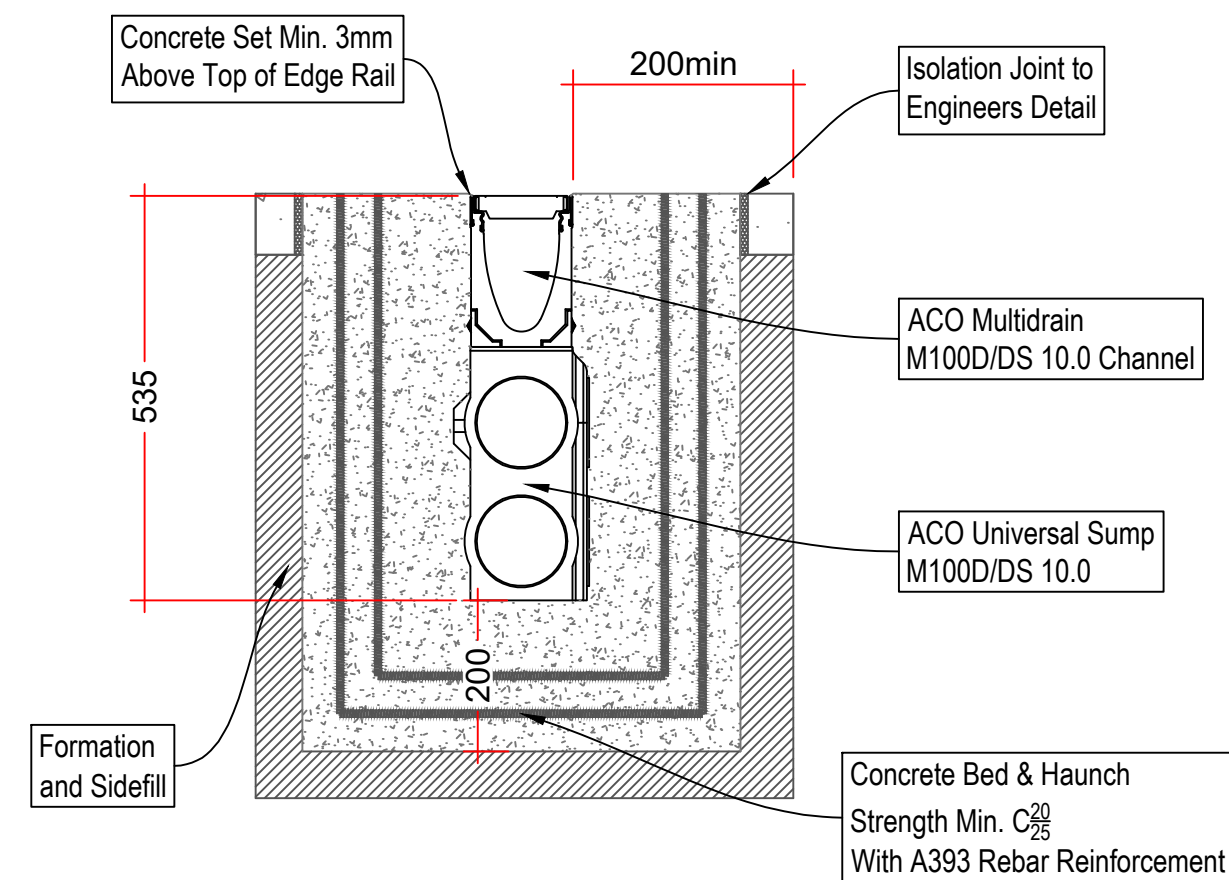


CHANNEL DRAIN SUMP - TYPICAL DETAIL

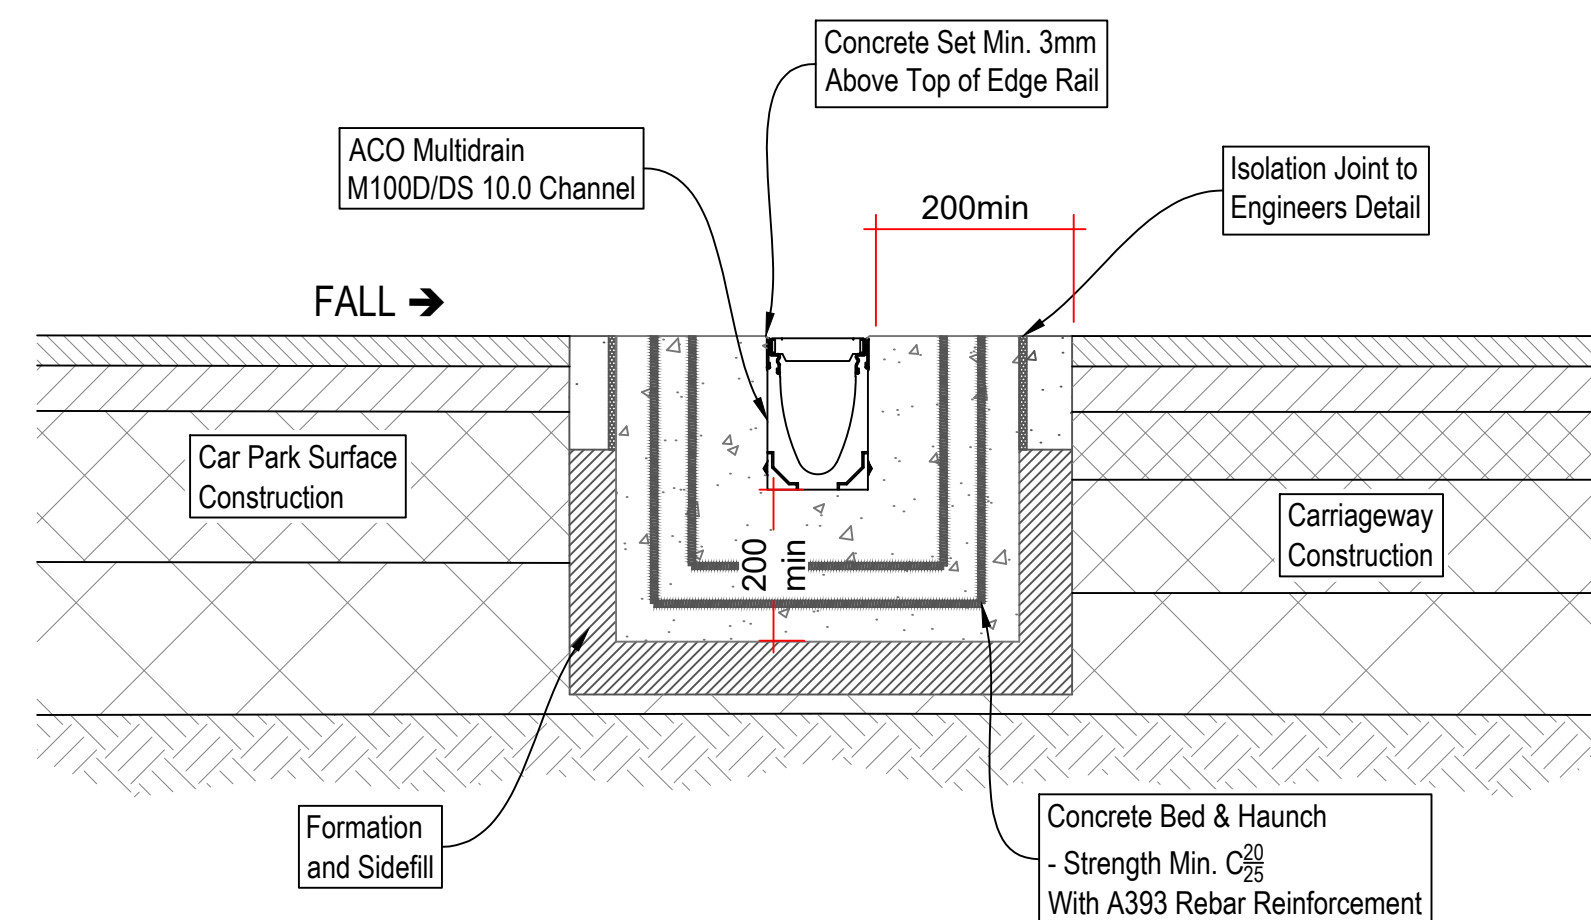

DRAINAGE GULLY - TYPICAL DETAIL

CHANNEL DRAIN - TYPICAL DETAIL

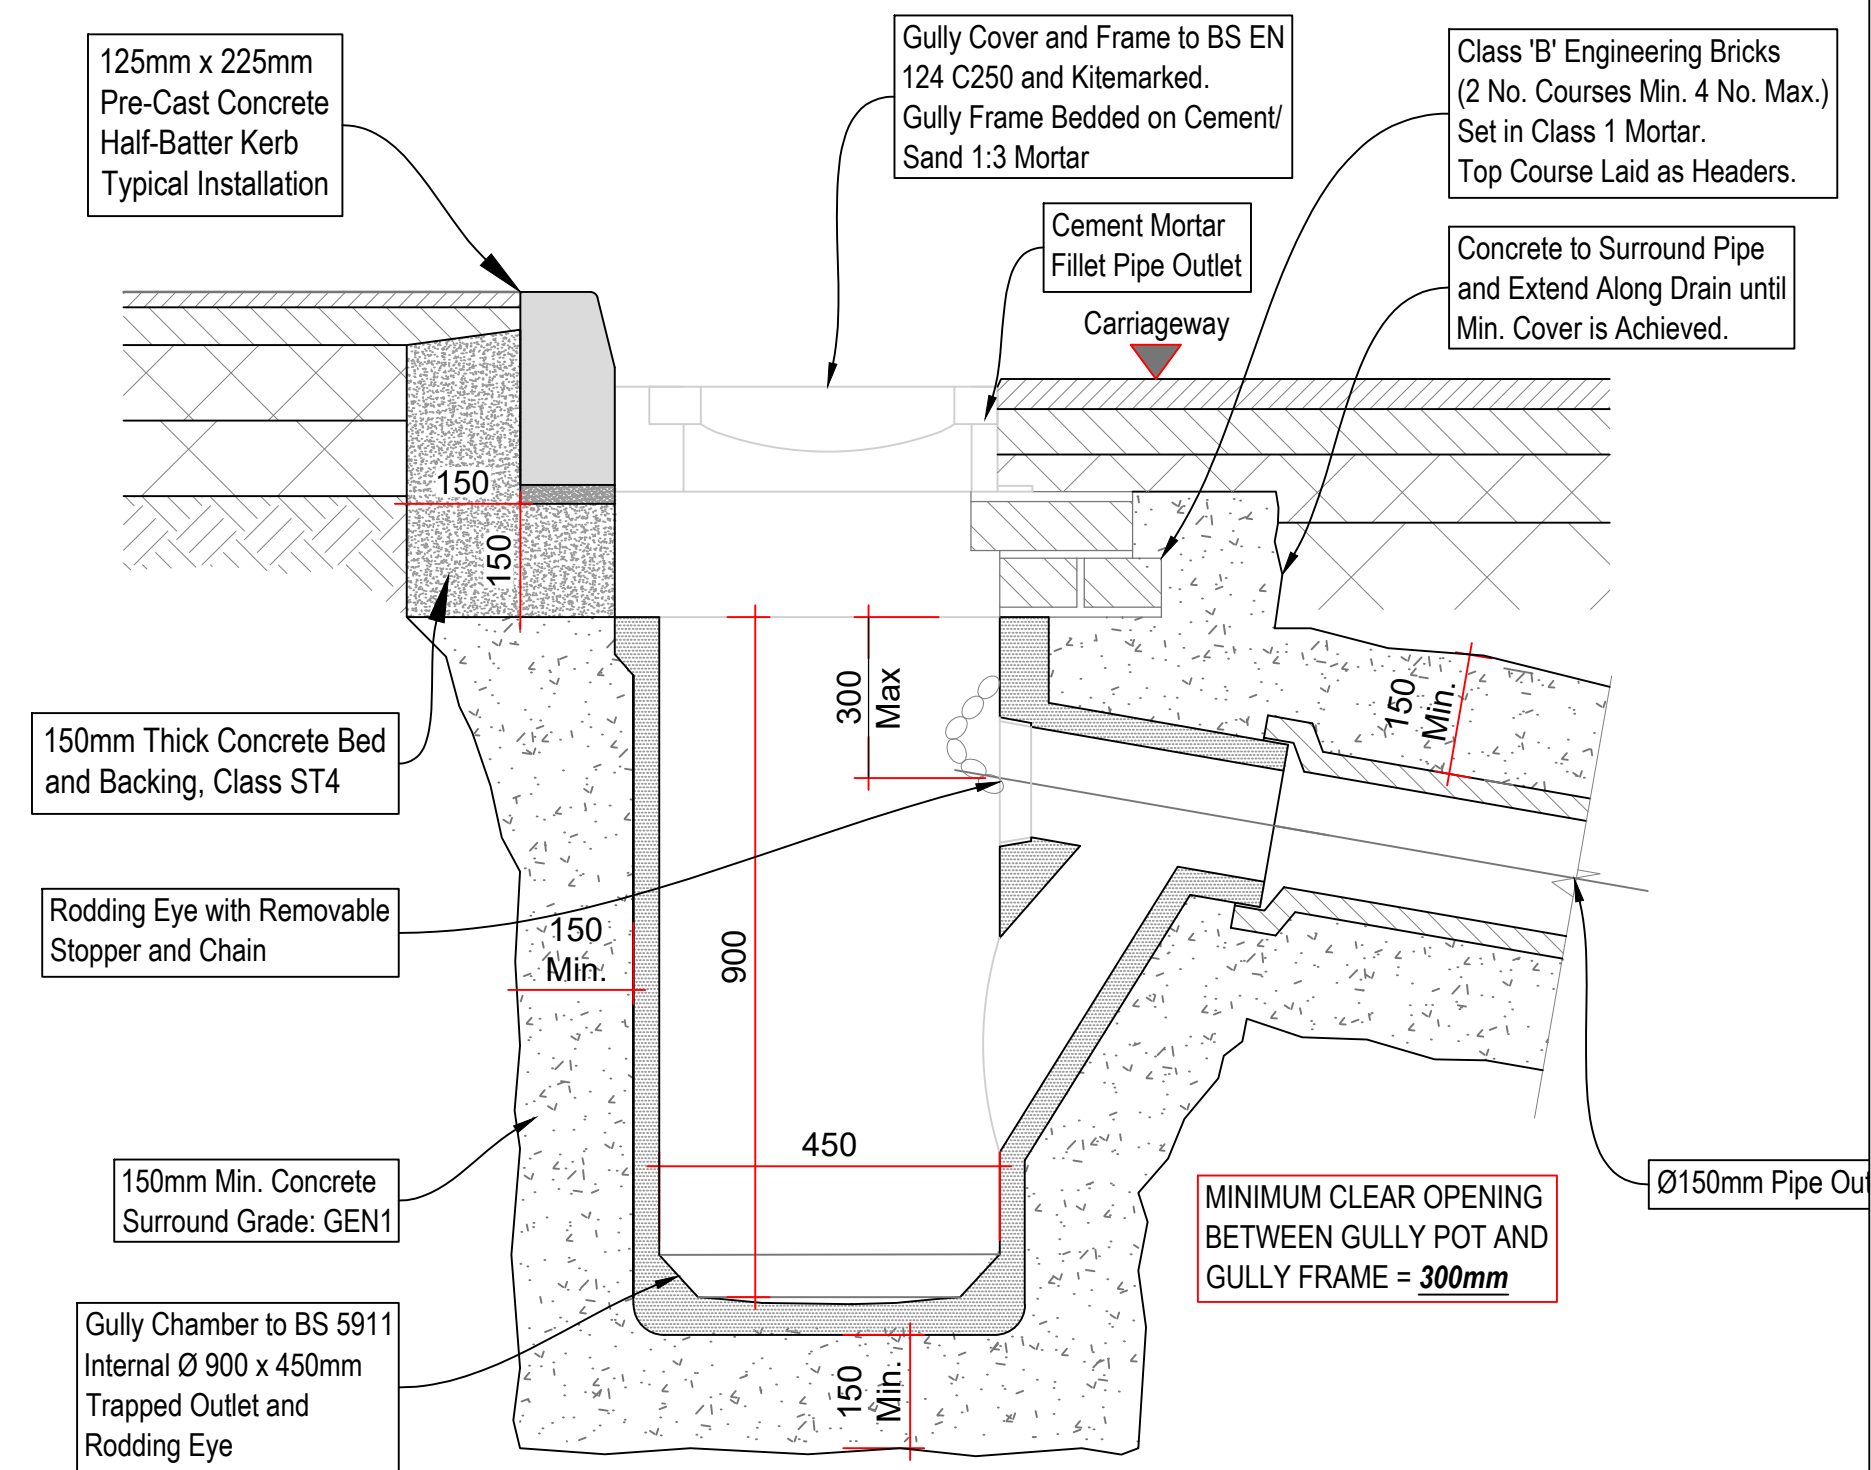

MINIMUM CLEAR OPENING
BETWEEN GULLY POT AND
GULLY FRAME = **300mm**

P01	INITIAL ISSUE.	13.02.25 NN
Rev.	Amendments	Date By

Revisions



71-75 Shelton Street Covent Garden
London
WC2H 9JQ
United Kingdom

Telephone: +44 2081266885
Email: admin@jelmen.co.uk
Website: www.jelmen.co.uk

Client:



Project: SEACON TERMINALS, TOWER WHARF
NORTHFLEET, KENT, DA11 9BD

Title:

DRAINAGE DETAILS

SHEET 1

At original size A1

Status: PRELIMINARY	Drawn By: NN	Date: 13.02.2025	Scale: NTS
Drawing No.: LM25100-XX-D-XX-301			Rev: P01