




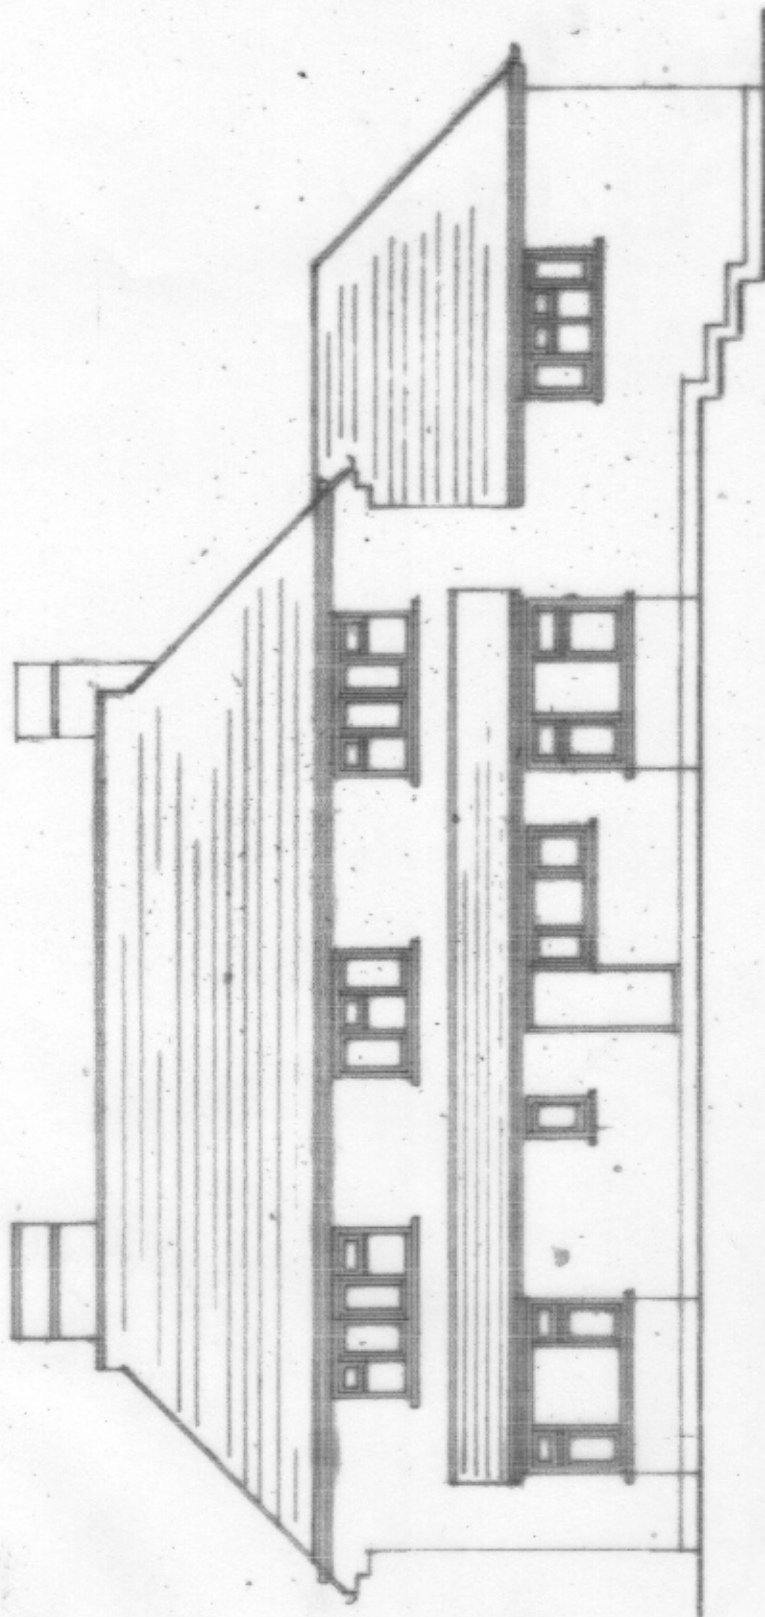


Front Elevation

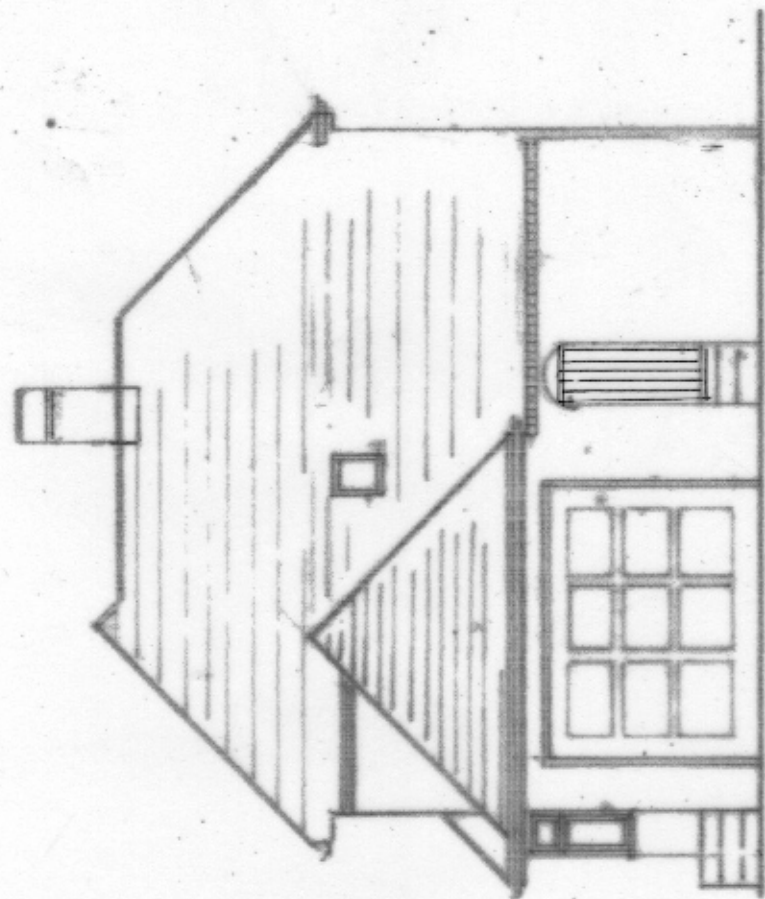

Side Elevation

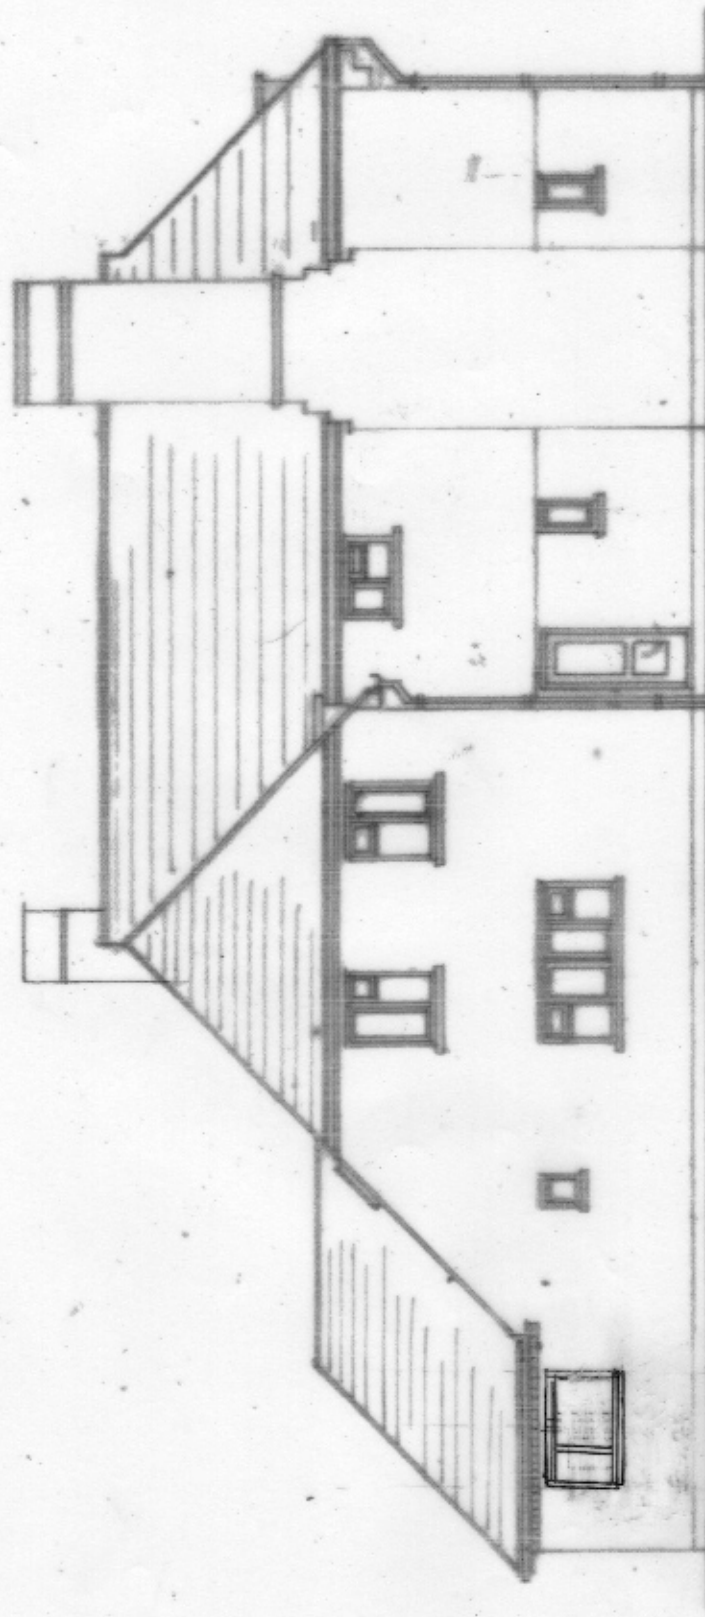

Rear Elevation


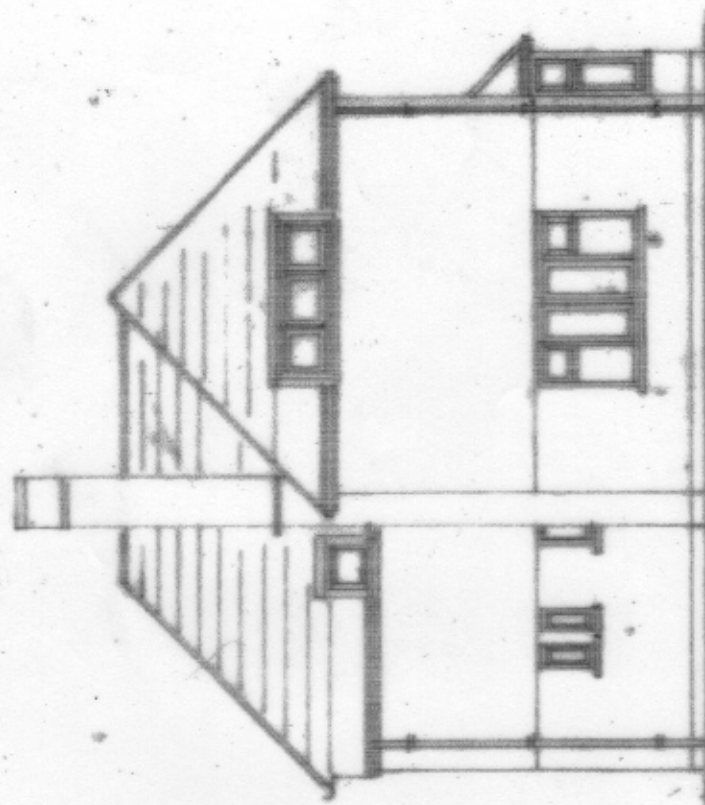


Flank Elevation

Rev: A 12.6.25 Am/c
B 29.7.25 Am/c



WESTLEIGH DESIGN

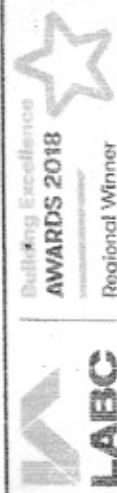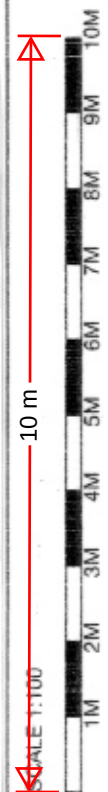

PROPOSED ERECTION OF SINGLE STOREY FRONT EXTENSION WITH TERRACE ROOF. ROOM IN THE ROOF
INCORPORATING FRONT AND REAR DORMER AND TWO STOREY REAR EXTENSION
MR L BUTTON BROADVEAves BOWSDEN LANE SHORNE GRAVESEND DA12 3LA
1:100 @ A3 030525/4 OF 10 53M² EXISTING ELEVATIONS