




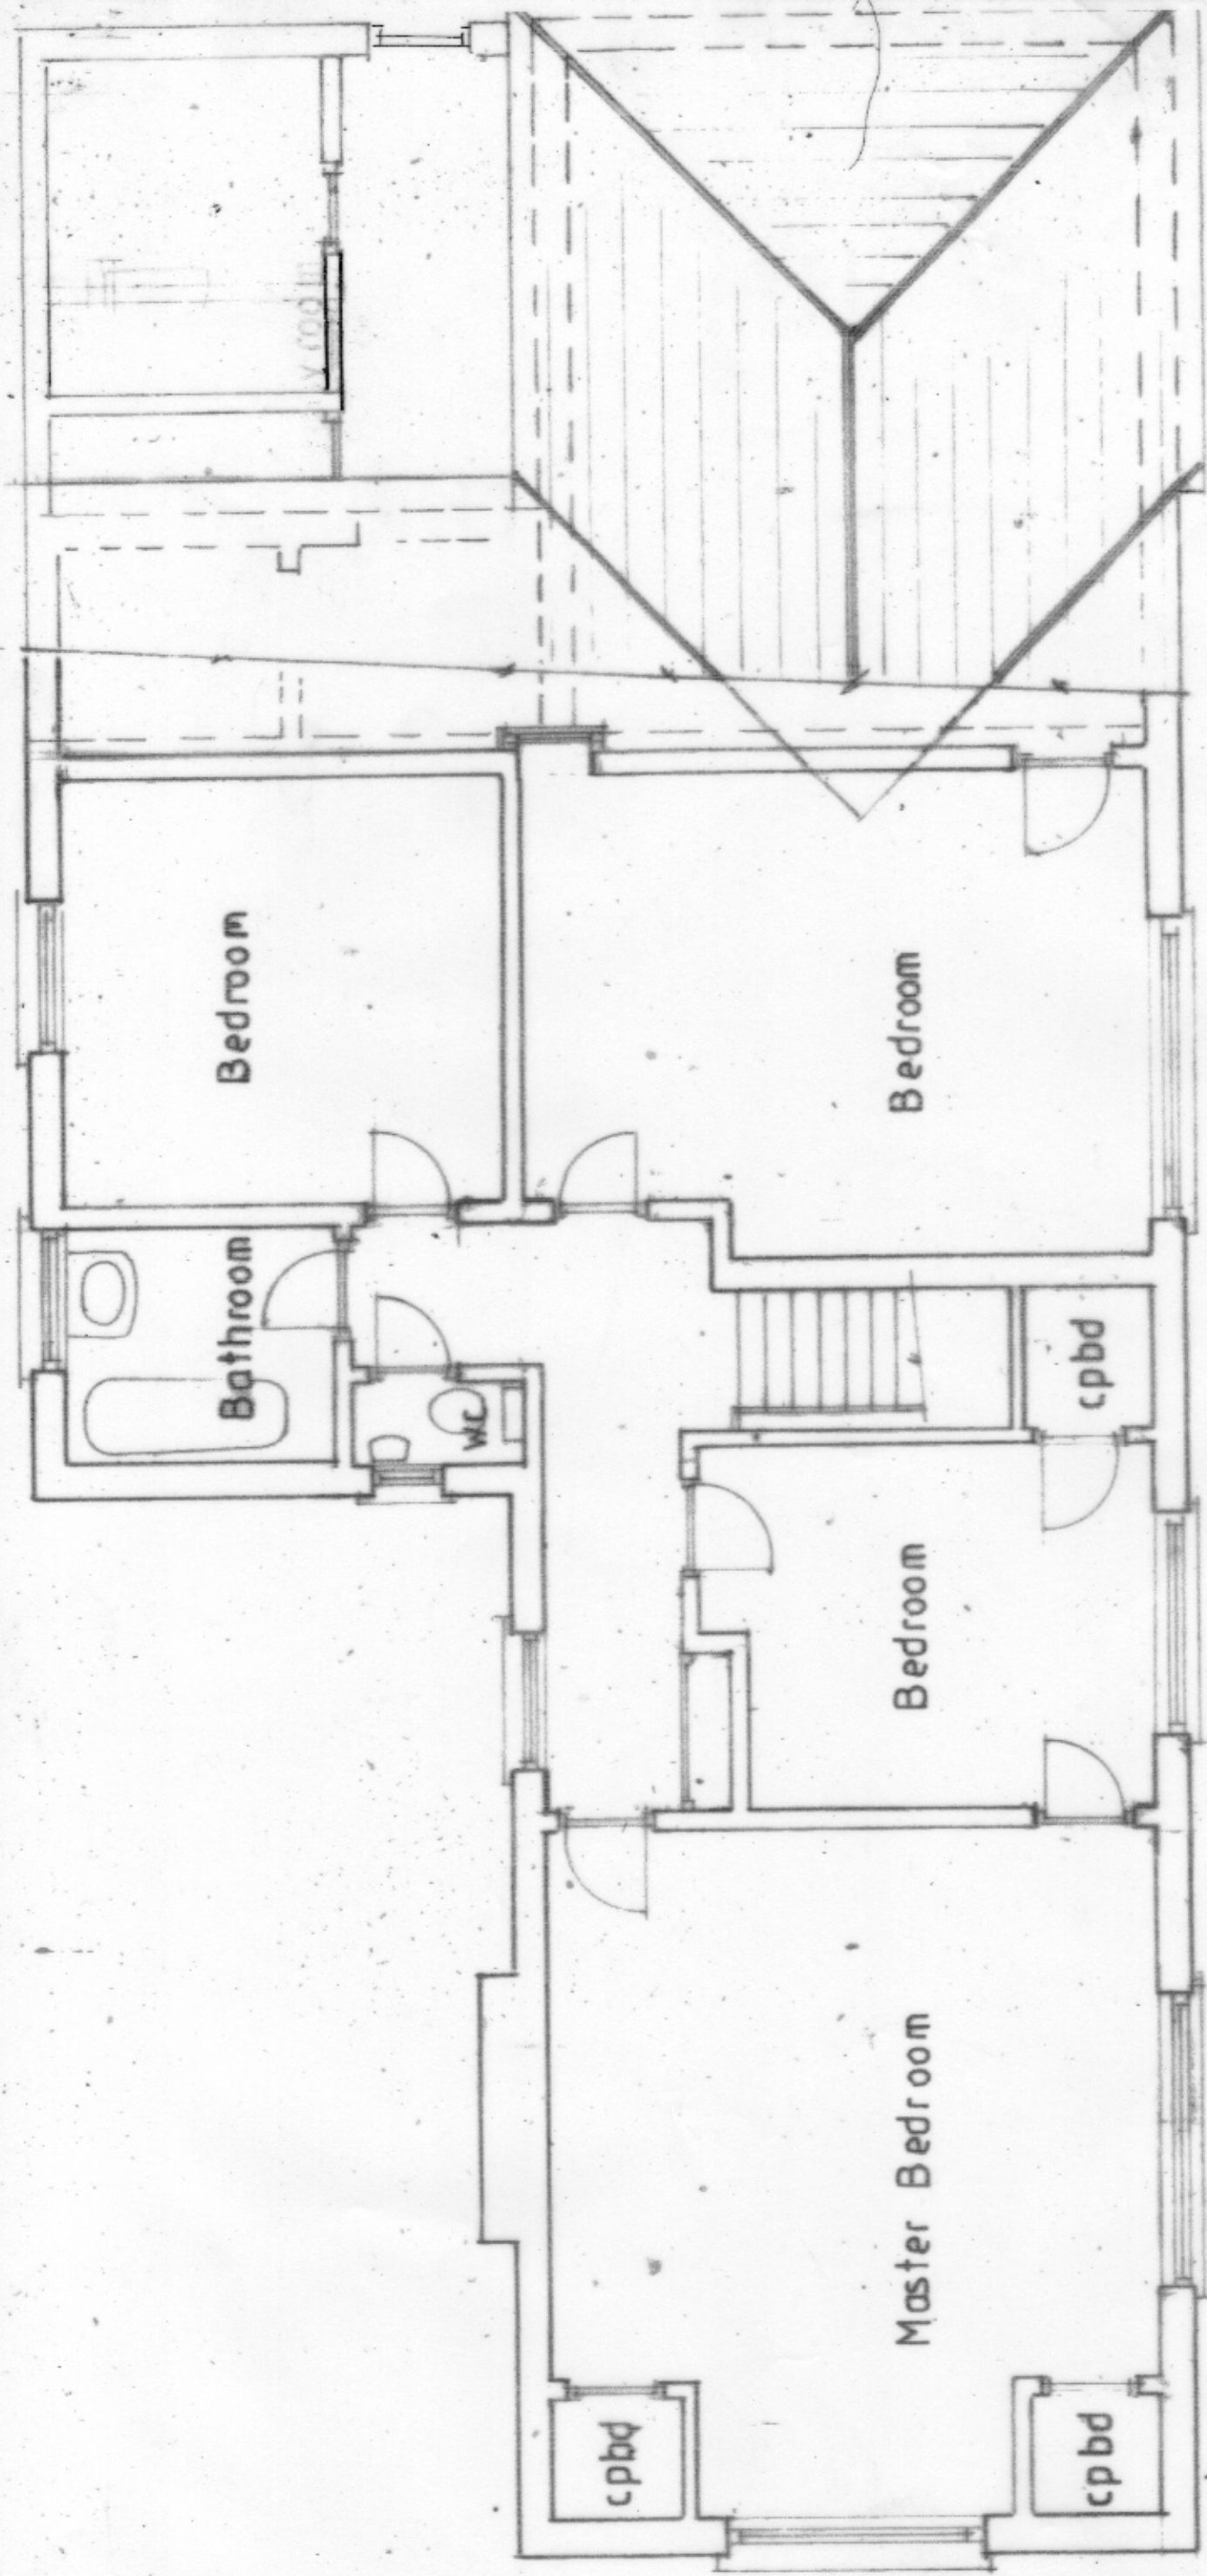

(First Floor Plan)

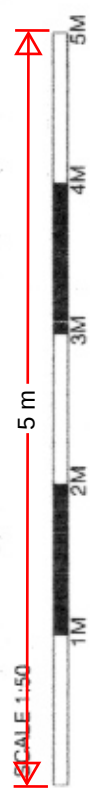

Rev: A 12.6.25 AM/C
B 29.7.25 AM/C

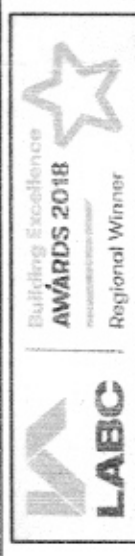

PROPOSED ERECTION OF SINGLE STOREY FRONT EXTENSION WITH TERRACE ROOF, ROOM IN THE ROOF INCORPORATING FRONT AND REAR DORMER AND TWO STOREY REAR EXTENSION
MR L BUTTON BROADVEES BOWSDEN LANE SHORNE GRAVESEND DA12 3LA
1:50 @ A3 030525/2 OF 10 53M² EXISTING FIRST FLOOR PLAN