



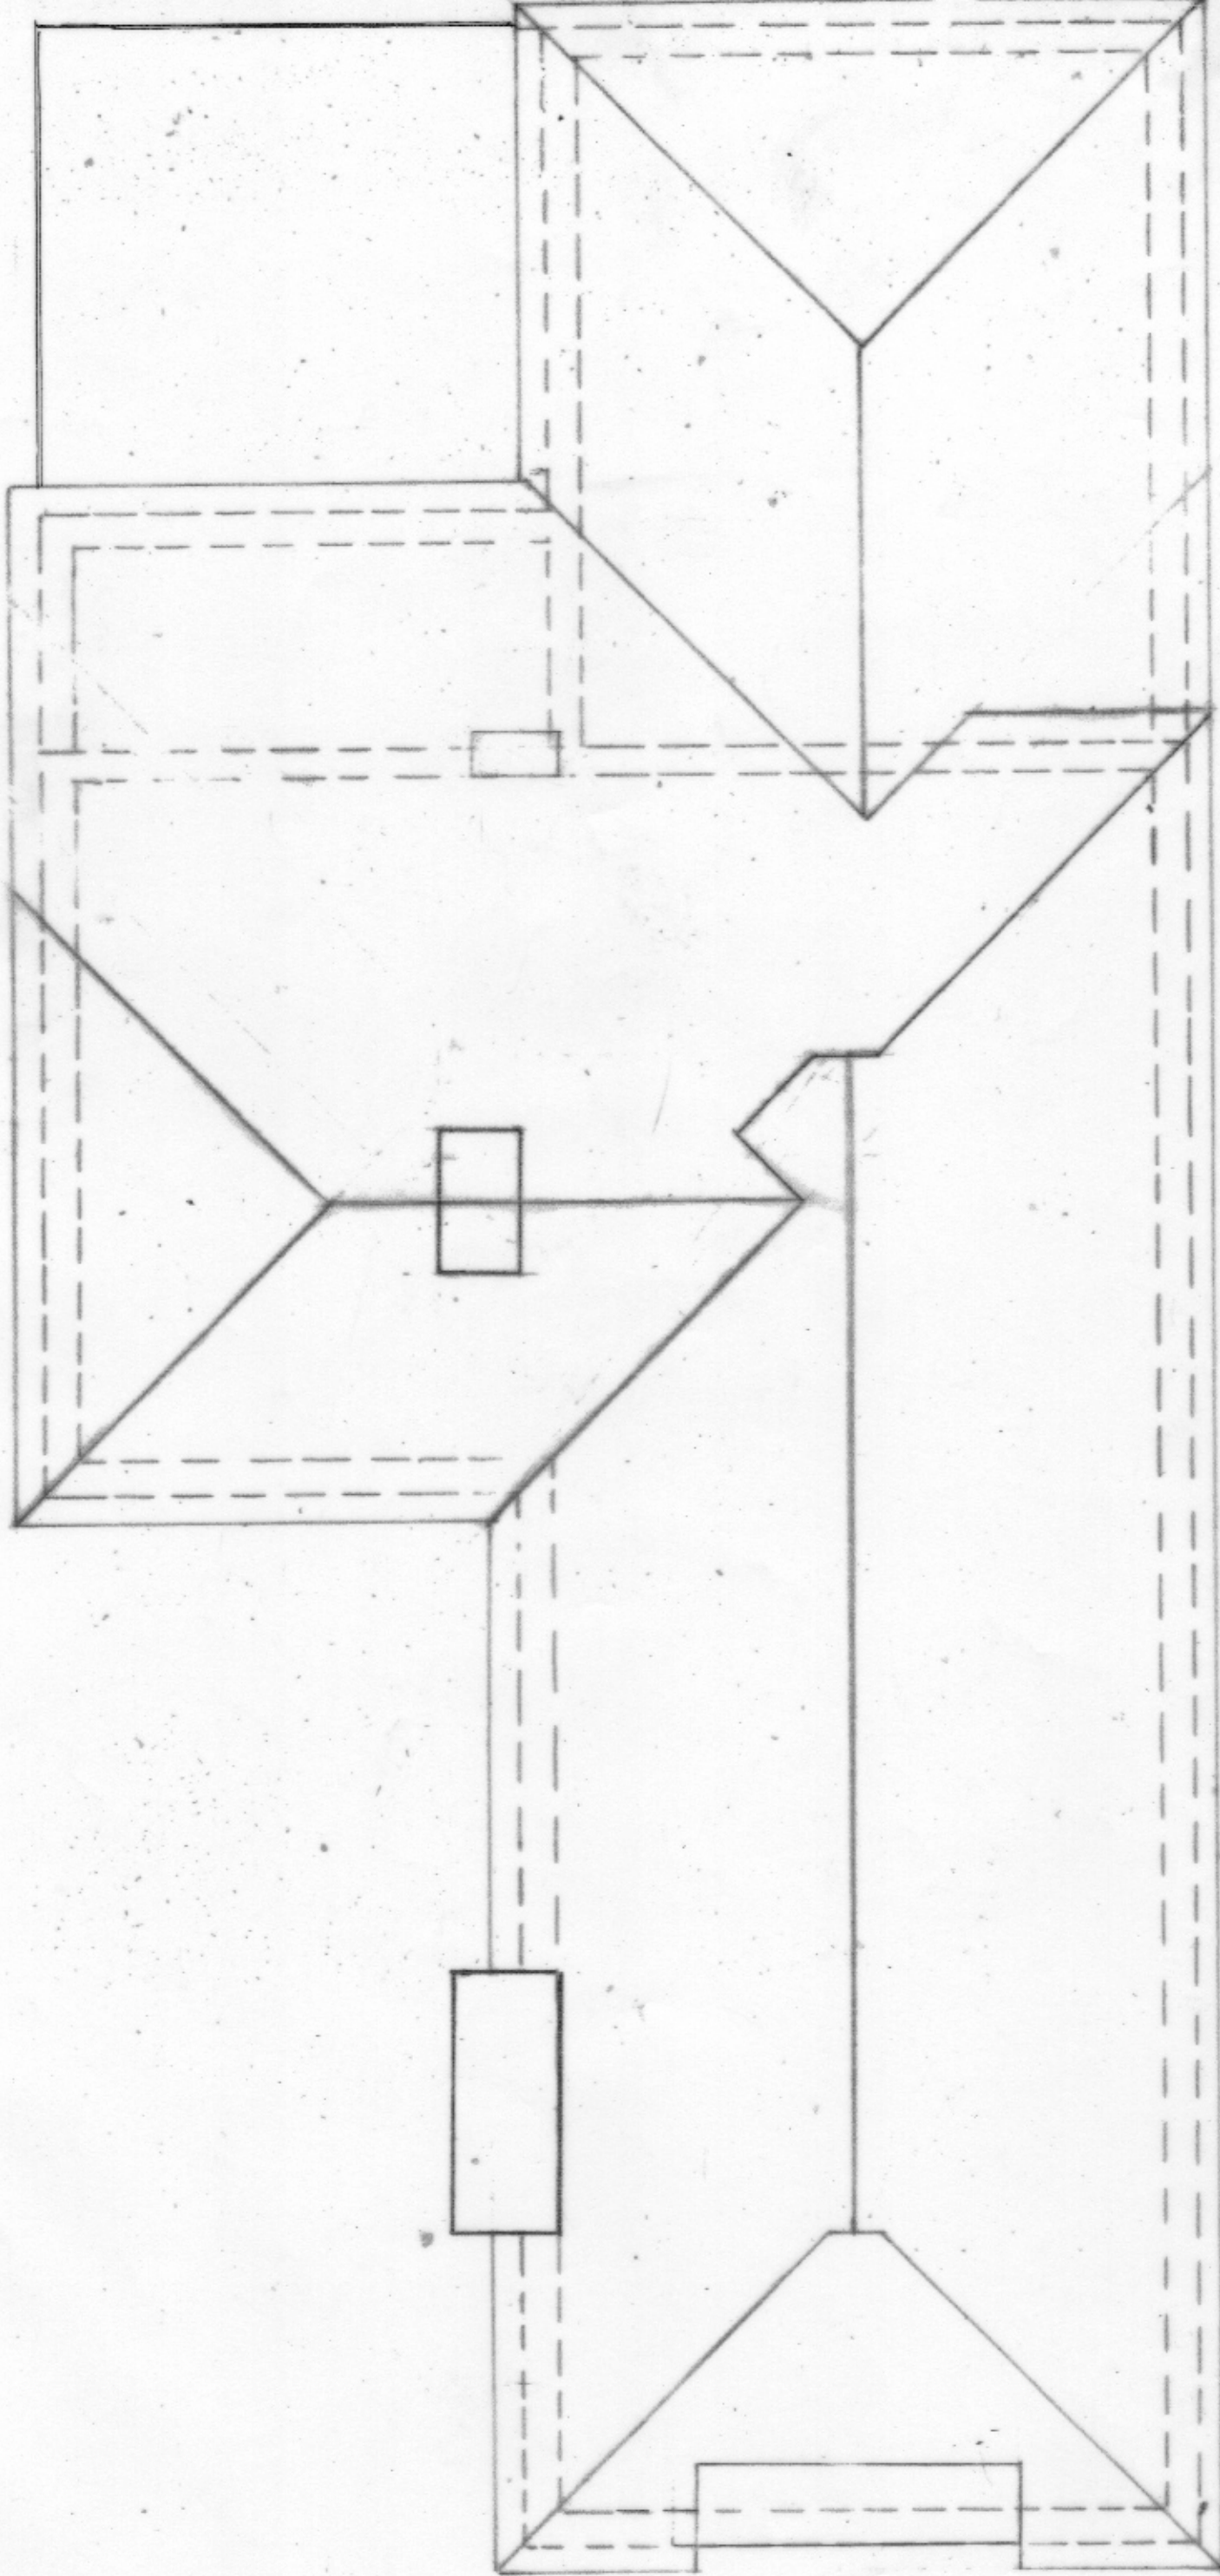

Roof Plan

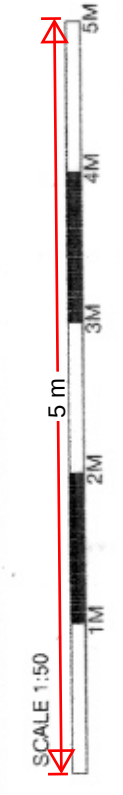

Rev: A 29.7.25 Am/c



PROPOSED ERECTION OF SINGLE STOREY FRONT EXTENSION WITH TERRACE ROOF, ROOM IN THE ROOF INCORPORATING FRONT AND REAR DORMER AND TWO STOREY REAR EXTENSION
MR L BUTTON BROADAVES BOWSDEN LANE SHORNE GRAVESEND DA12 3LA
1:50 @ A3 030525/3 OF 10 53M² EXISTING ROOF PLAN