



Proposed Block Plan
1:200

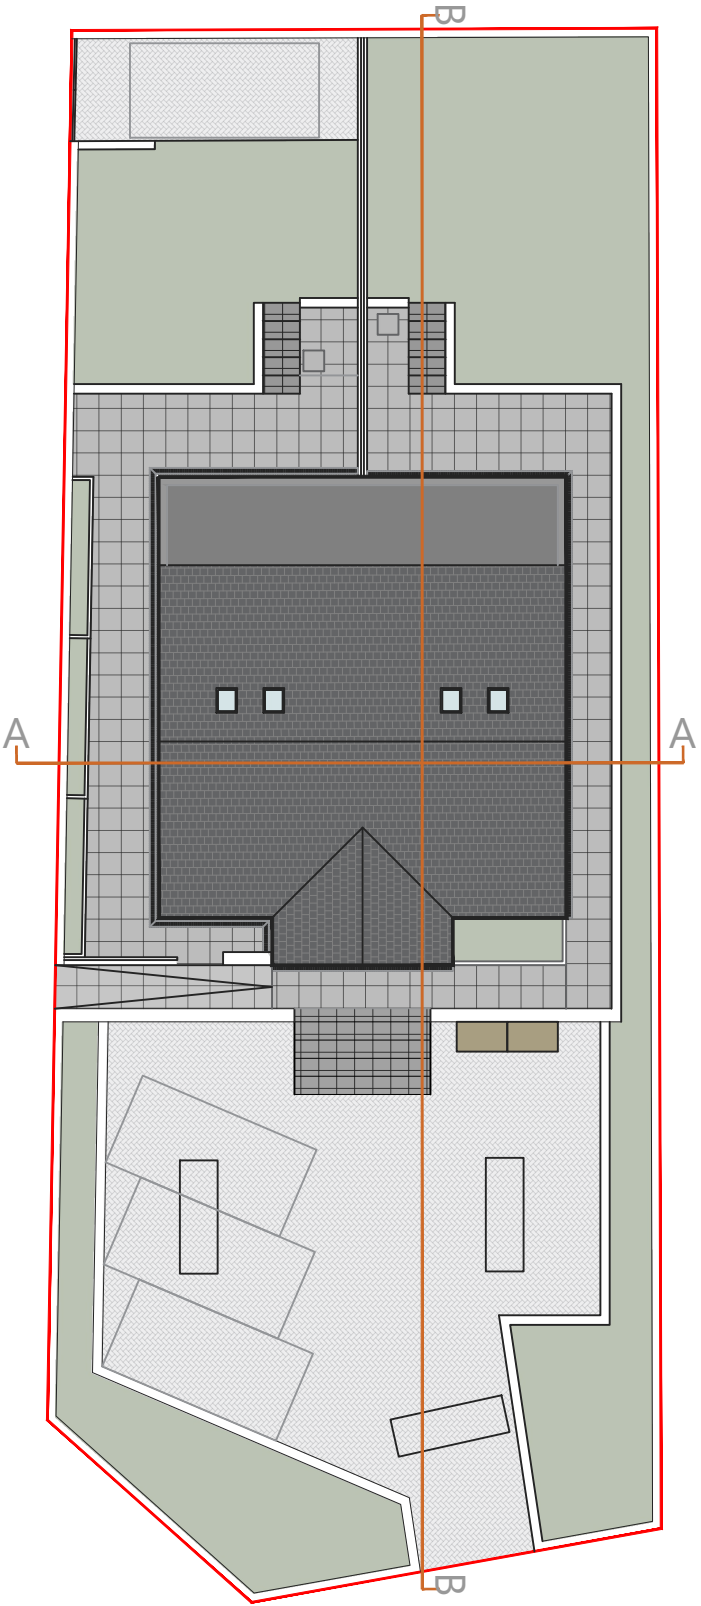

Proposed Section A - A
1:100

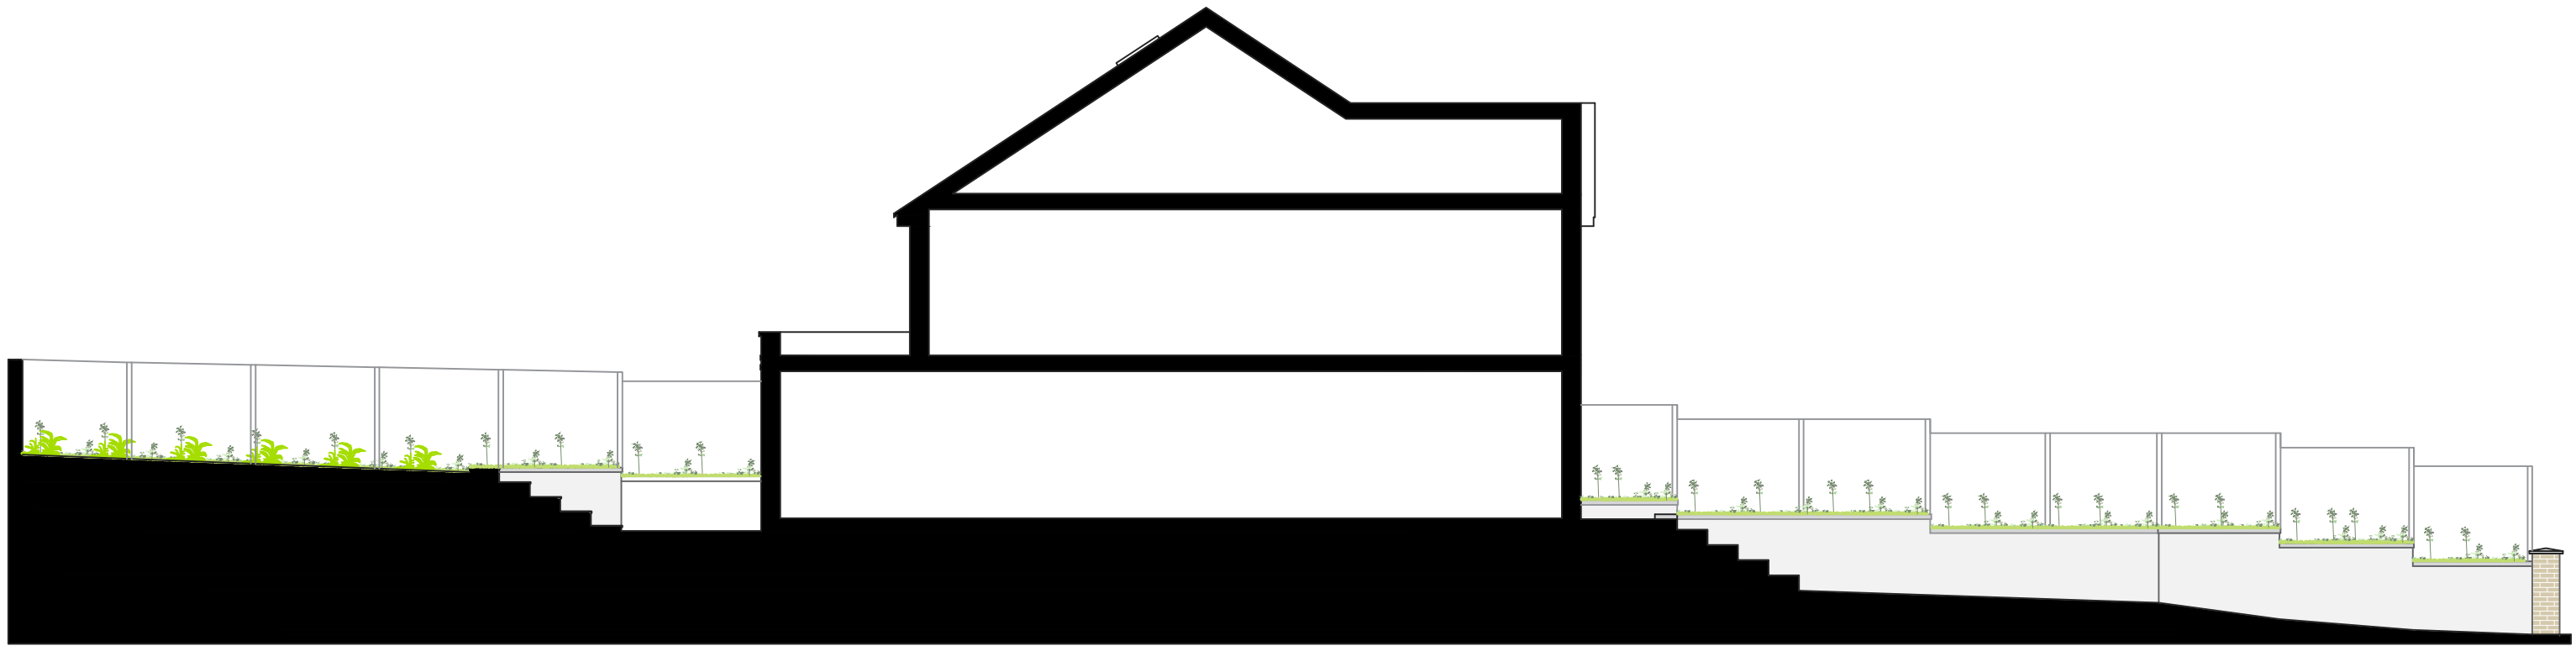

Proposed Section B - B
1:100

