


Proposed Block Plan
SUDS Layout
1:100

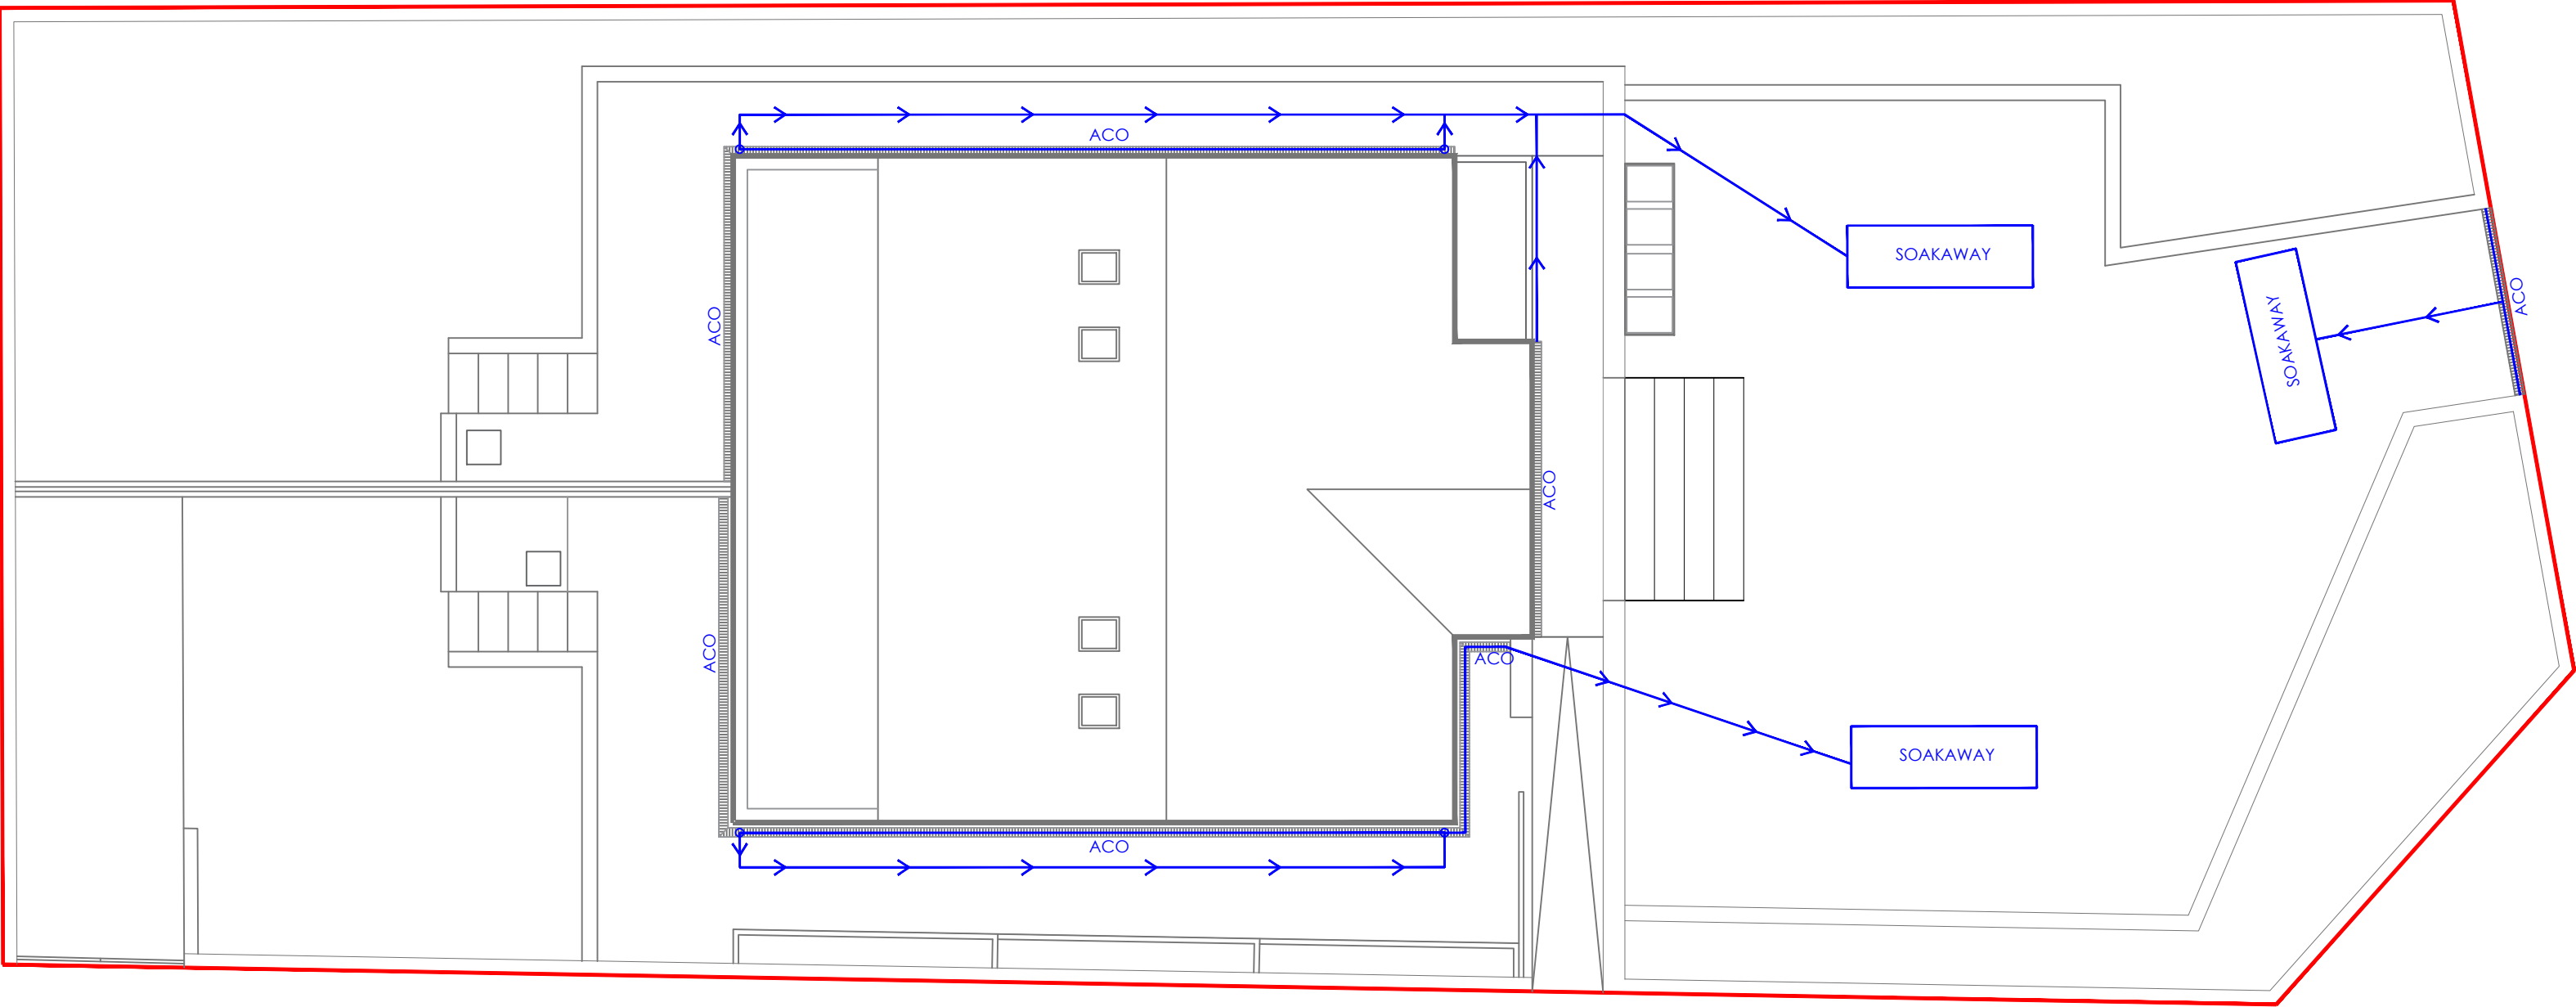

1:100



1:100