
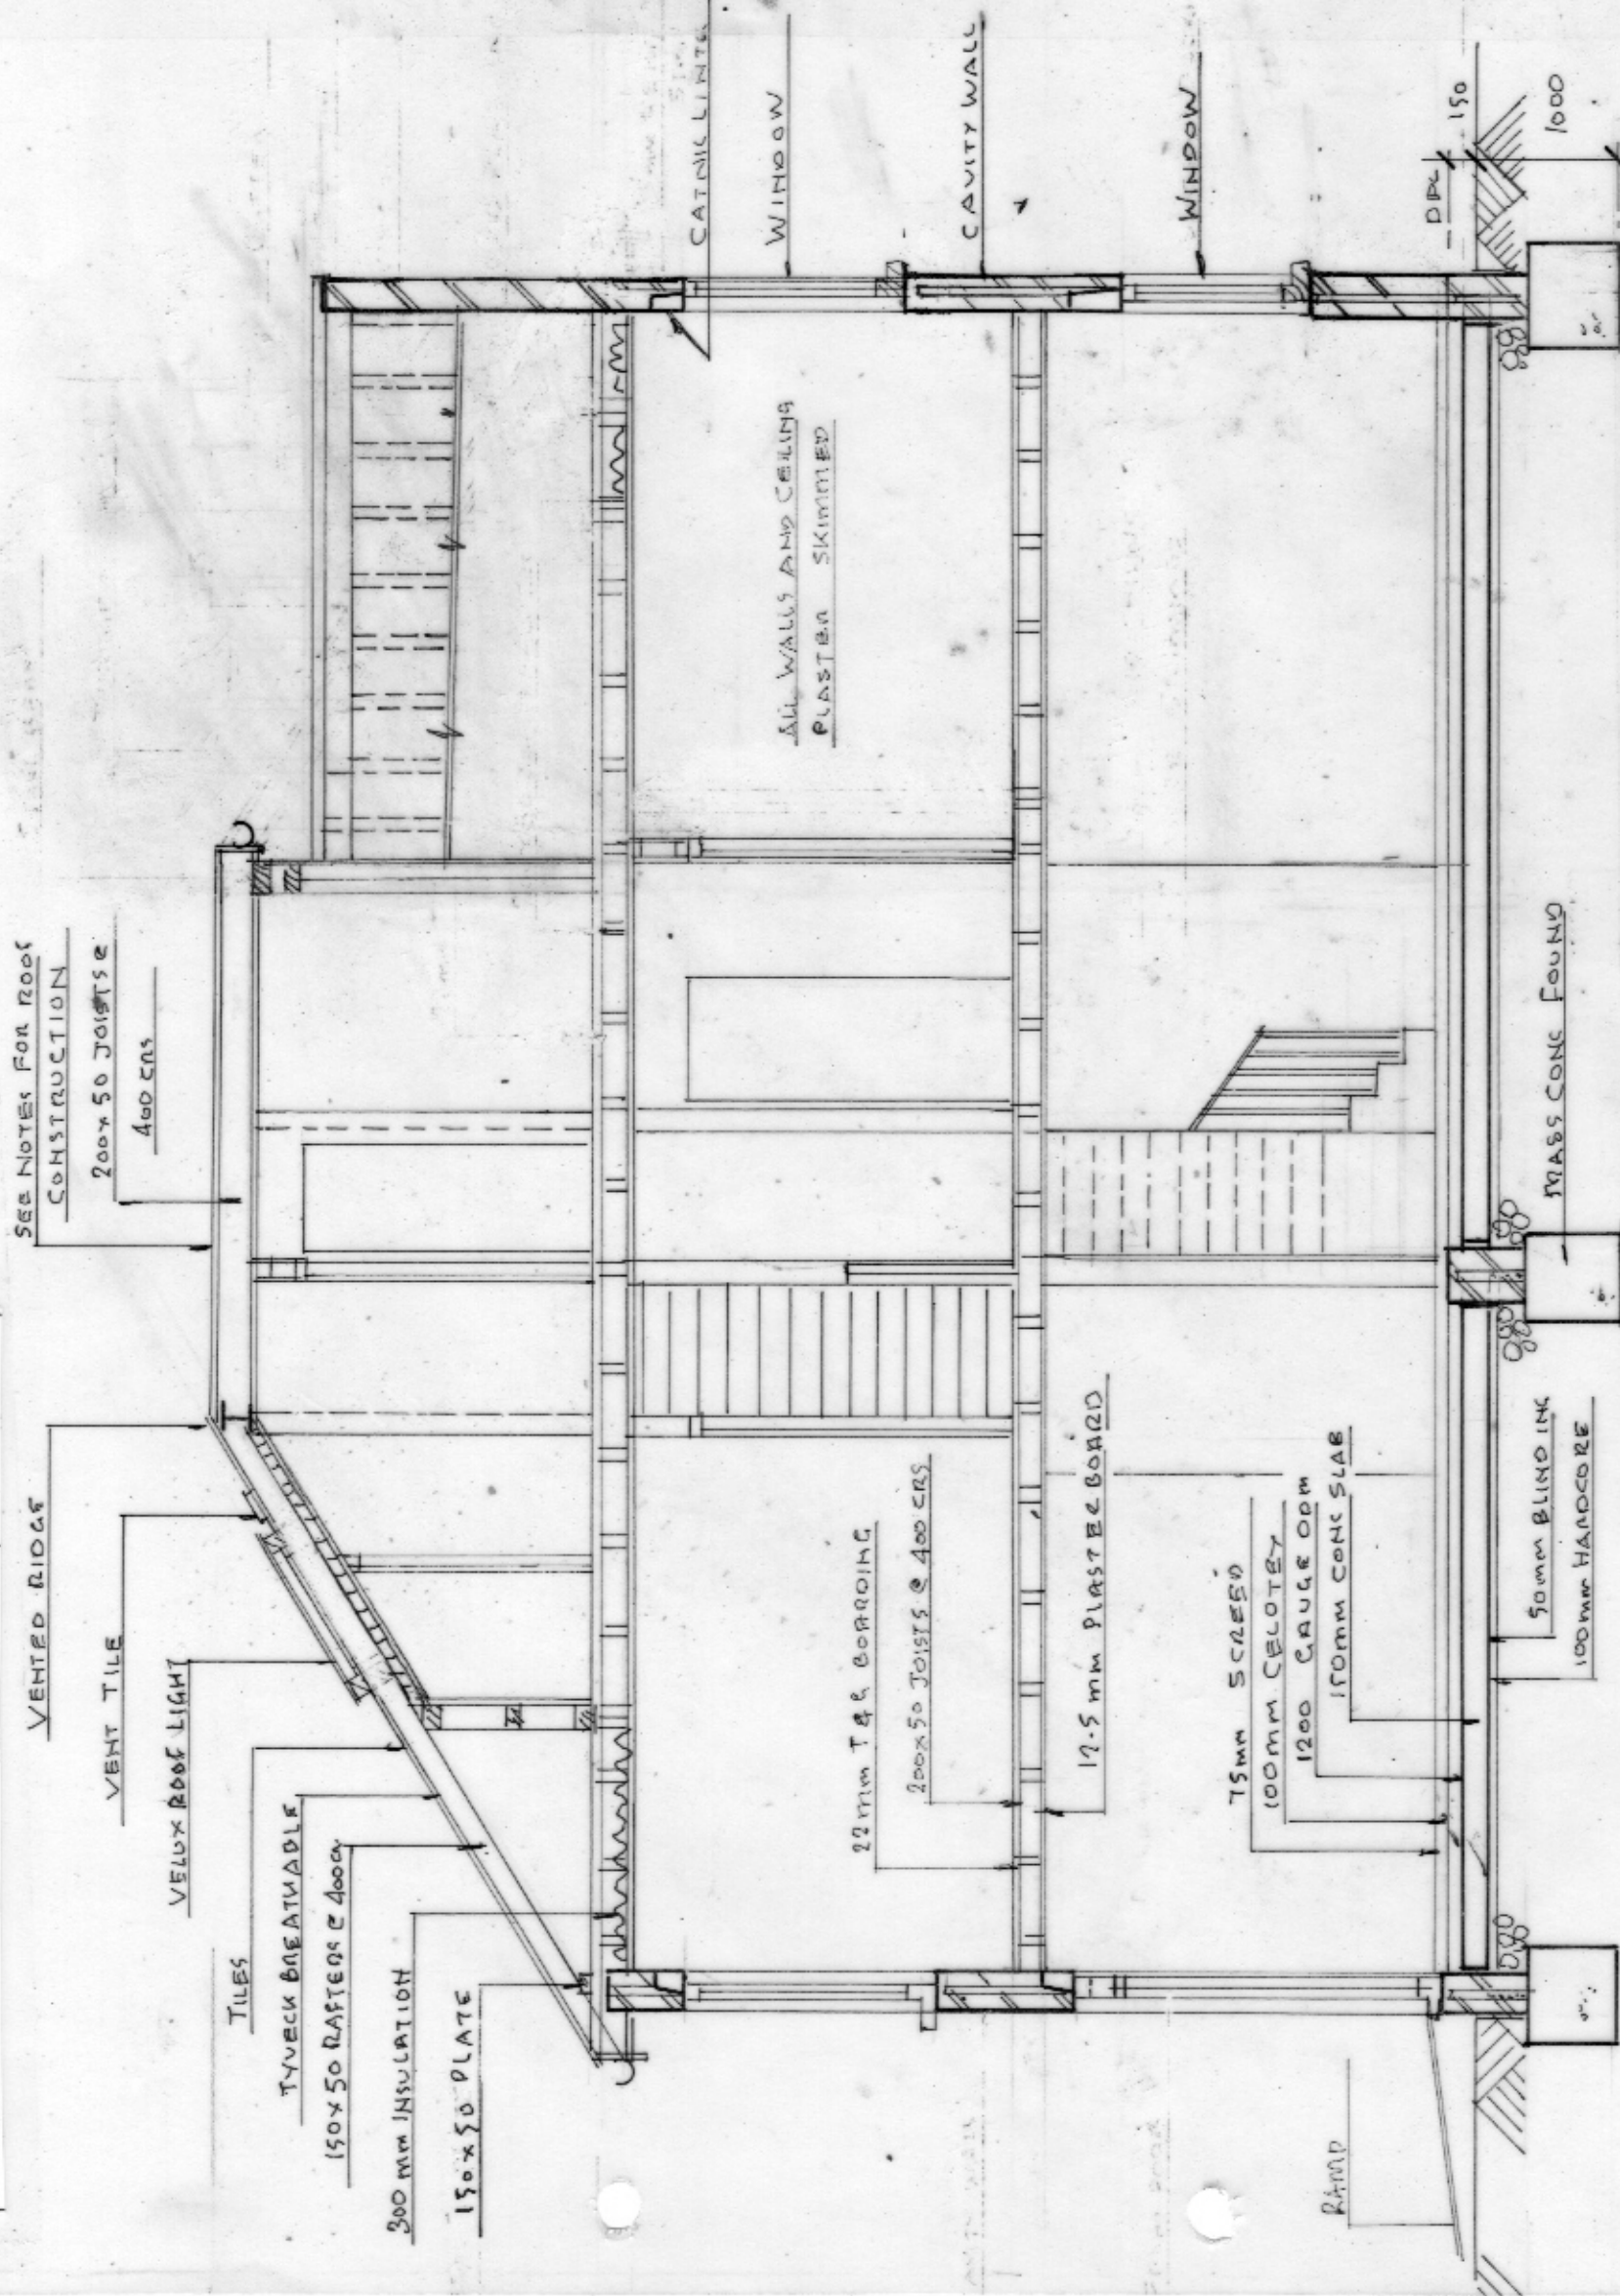


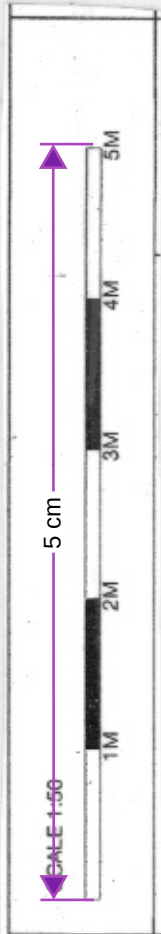

Section 1.1

Section 2.2

PROPOSED INFILL TERRACE HOUSE INCLUDING
LOFT CONVERSION INCORP. REAR DORMER

MR C HAMMOND, LAND ADJACENT
197 VALE ROAD GRAVESEND DA11 8BP

1:50 @ A3 060324/6 OF 6. 95M²
PROPOSED SECTIONS



WESTLEIGH DESIGN

