


800 X 1200 VELUX
ROOF LIGHTS

Roof Plan



Building Excellence
AWARDS 2018
Regional Winner

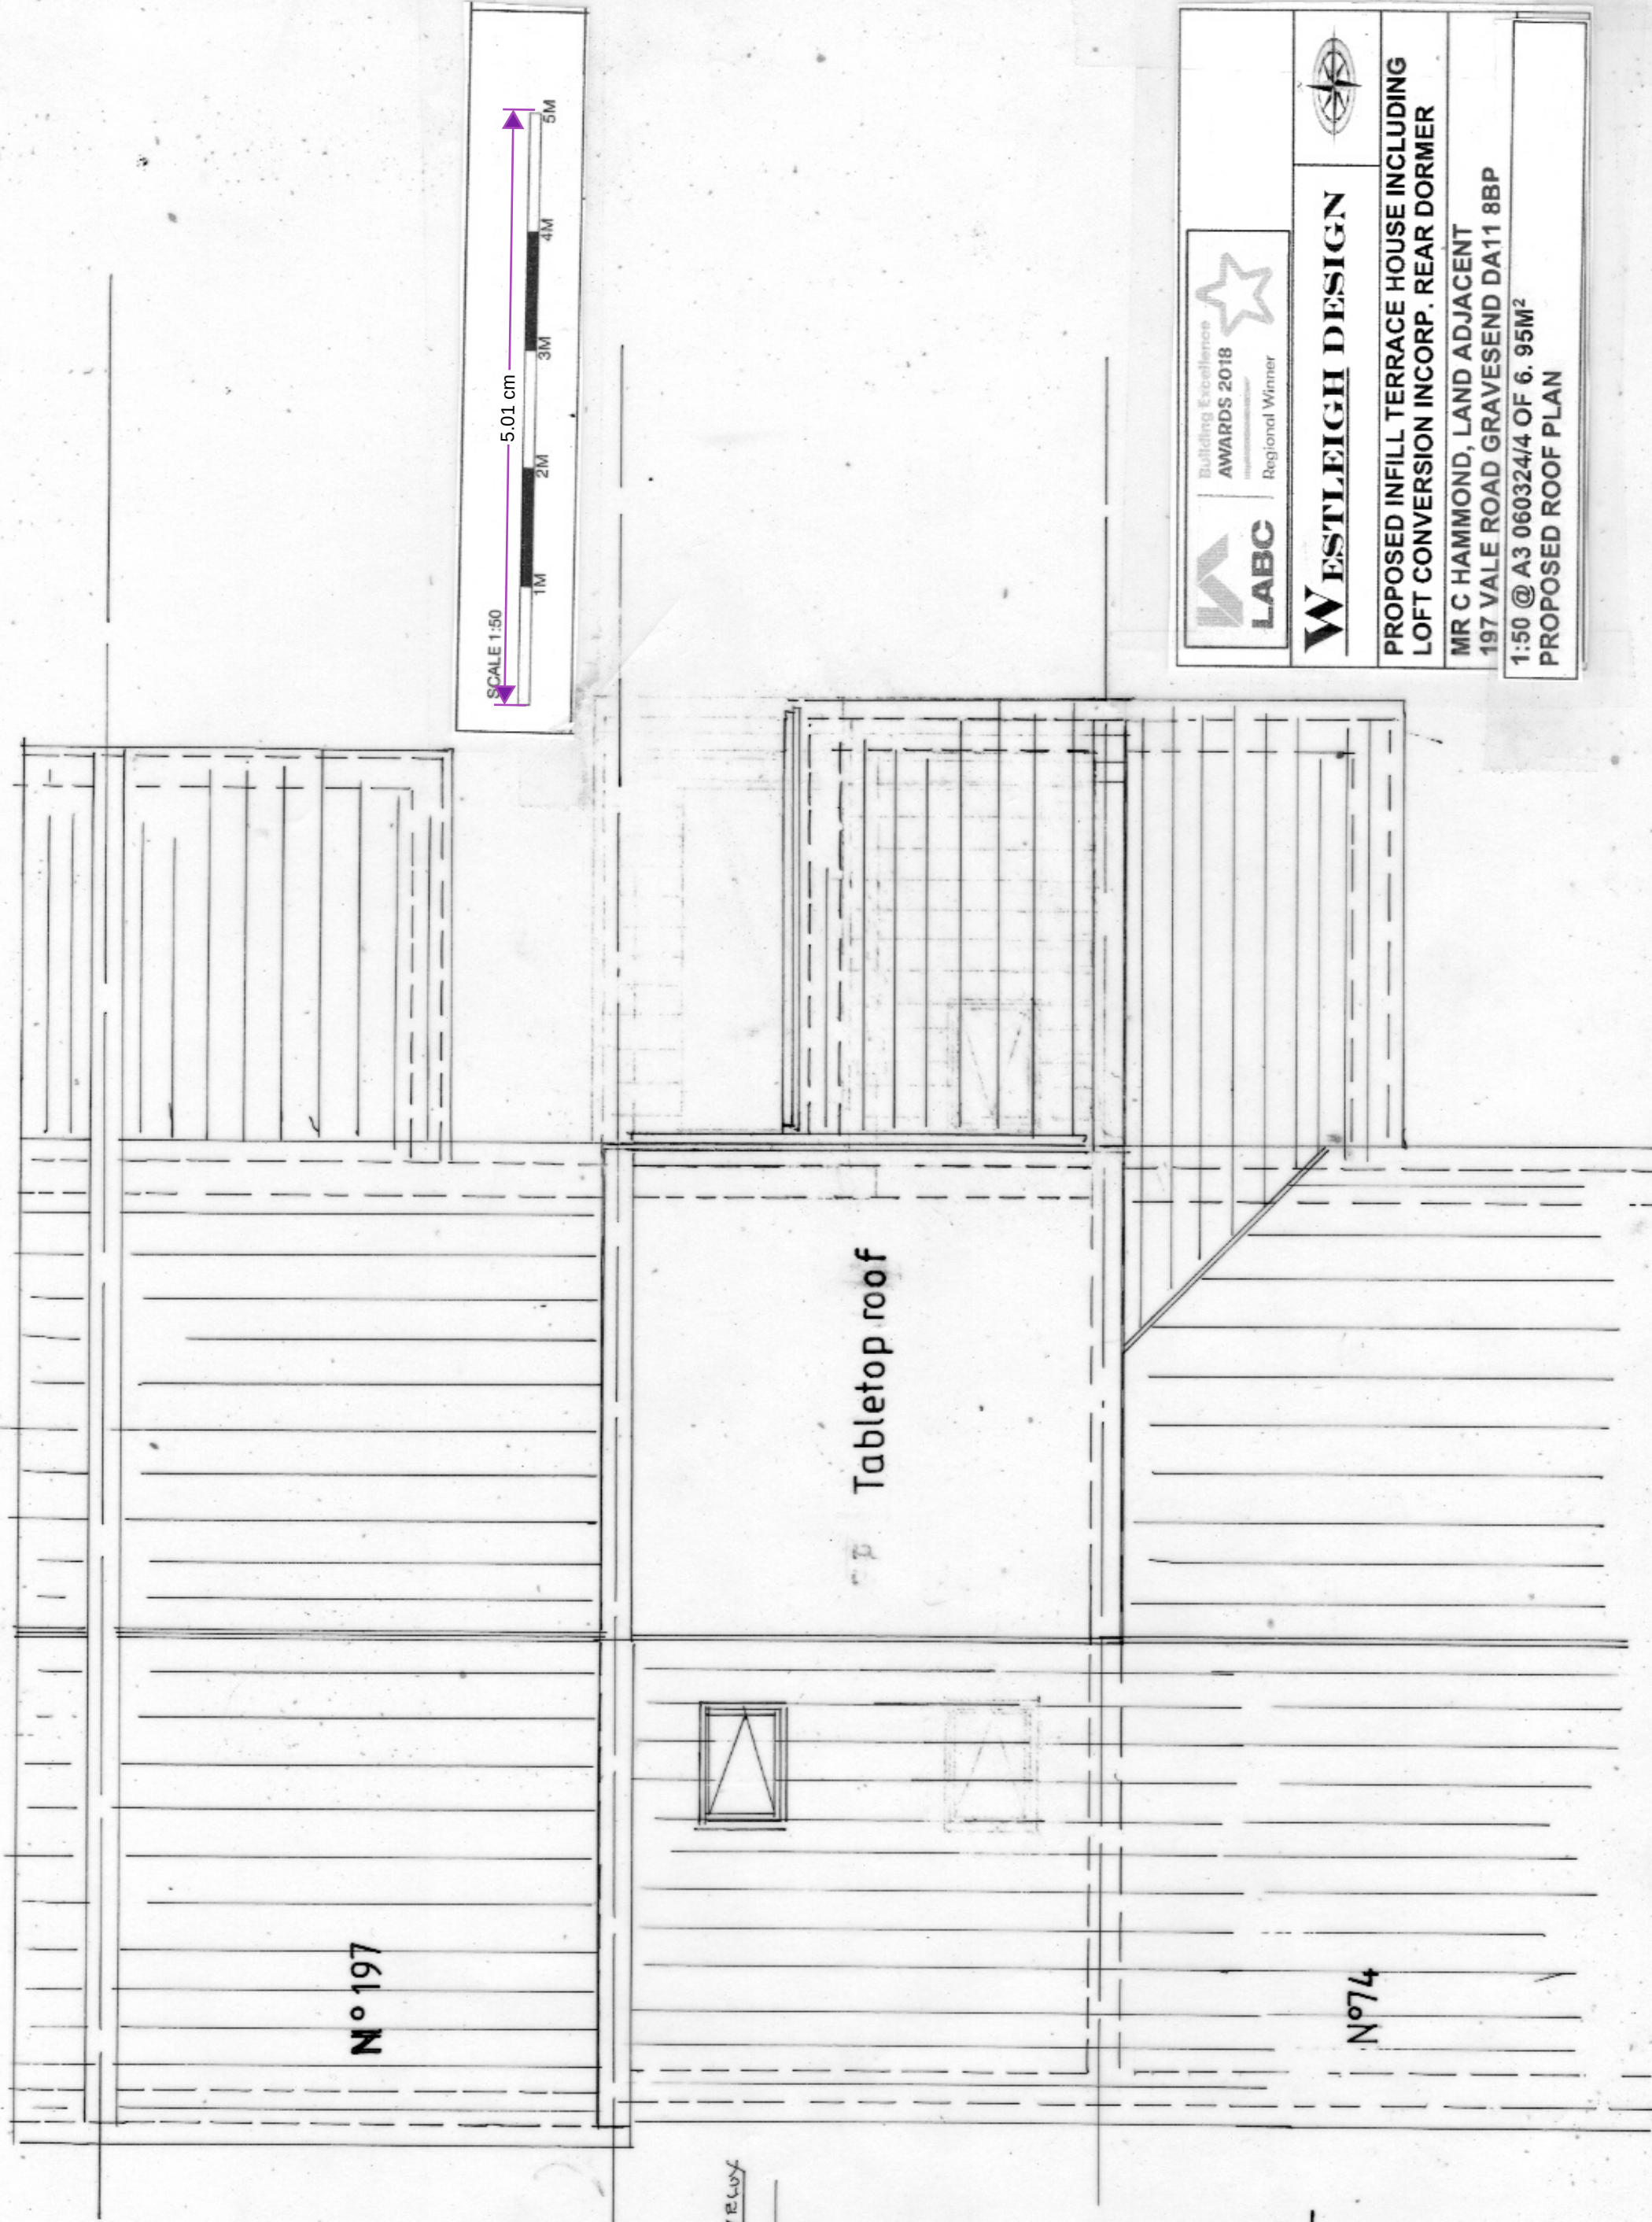

WESTLEIGH DESIGN

PROPOSED INFILL TERRACE HOUSE INCLUDING
LOFT CONVERSION INCORP. REAR DORMER

MR C HAMMOND, LAND ADJACENT
197 VALE ROAD GRAVESEND DA11 8BP

1:50 @ A3 060324/4 OF 6. 95M²
PROPOSED ROOF PLAN