



N° 197

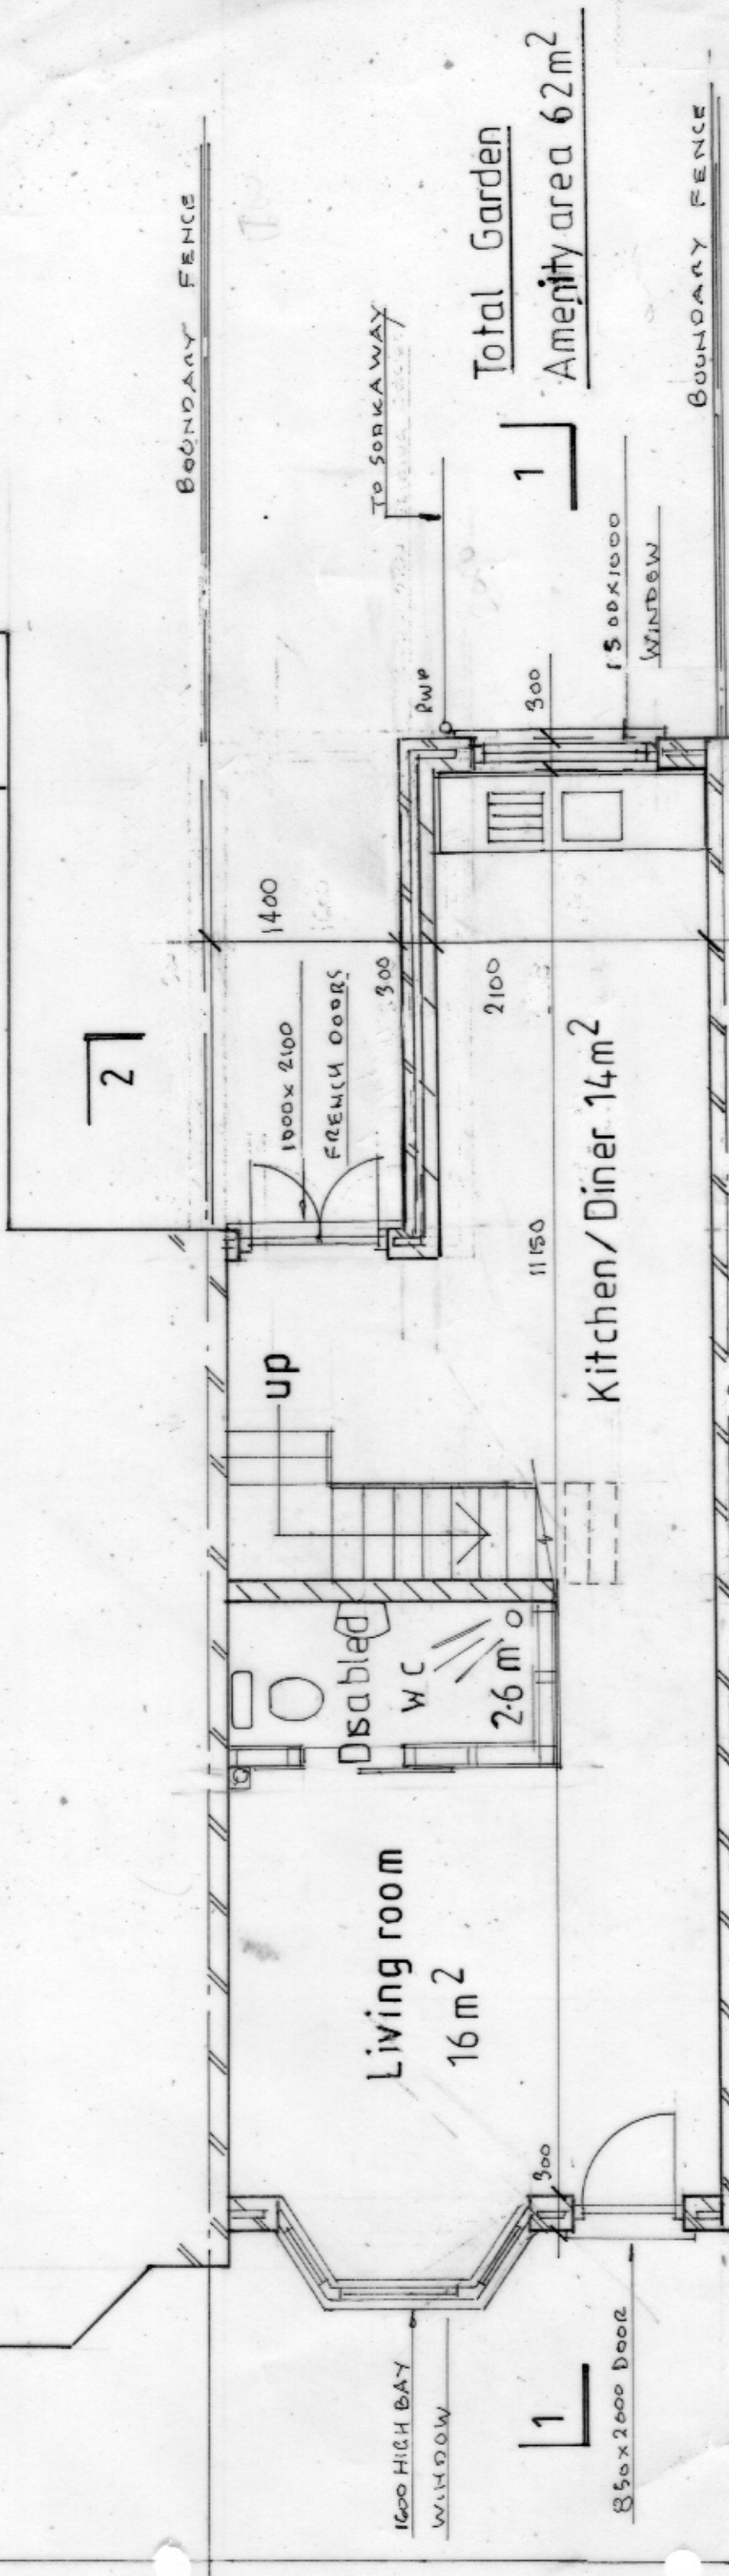

Total Garden

Amenity area 62m²

BOUNDARY FENCE

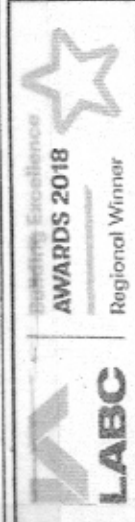

WESTLEIGH DESIGN

PROPOSED INFILL TERRACE HOUSE INCLUDING
LOFT CONVERSION INCORP. REAR DORMER

MR C HAMMOND, LAND ADJACENT
197 VALE ROAD GRAVESEND DA11 8BP

1:50 @ A3 060324/1 OF 6. 95M²
PROPOSED GROUND FLOOR PLAN

GIA 95 m²

N° 74

Ground Floor Plan