



750 WIDE STAIN CASE

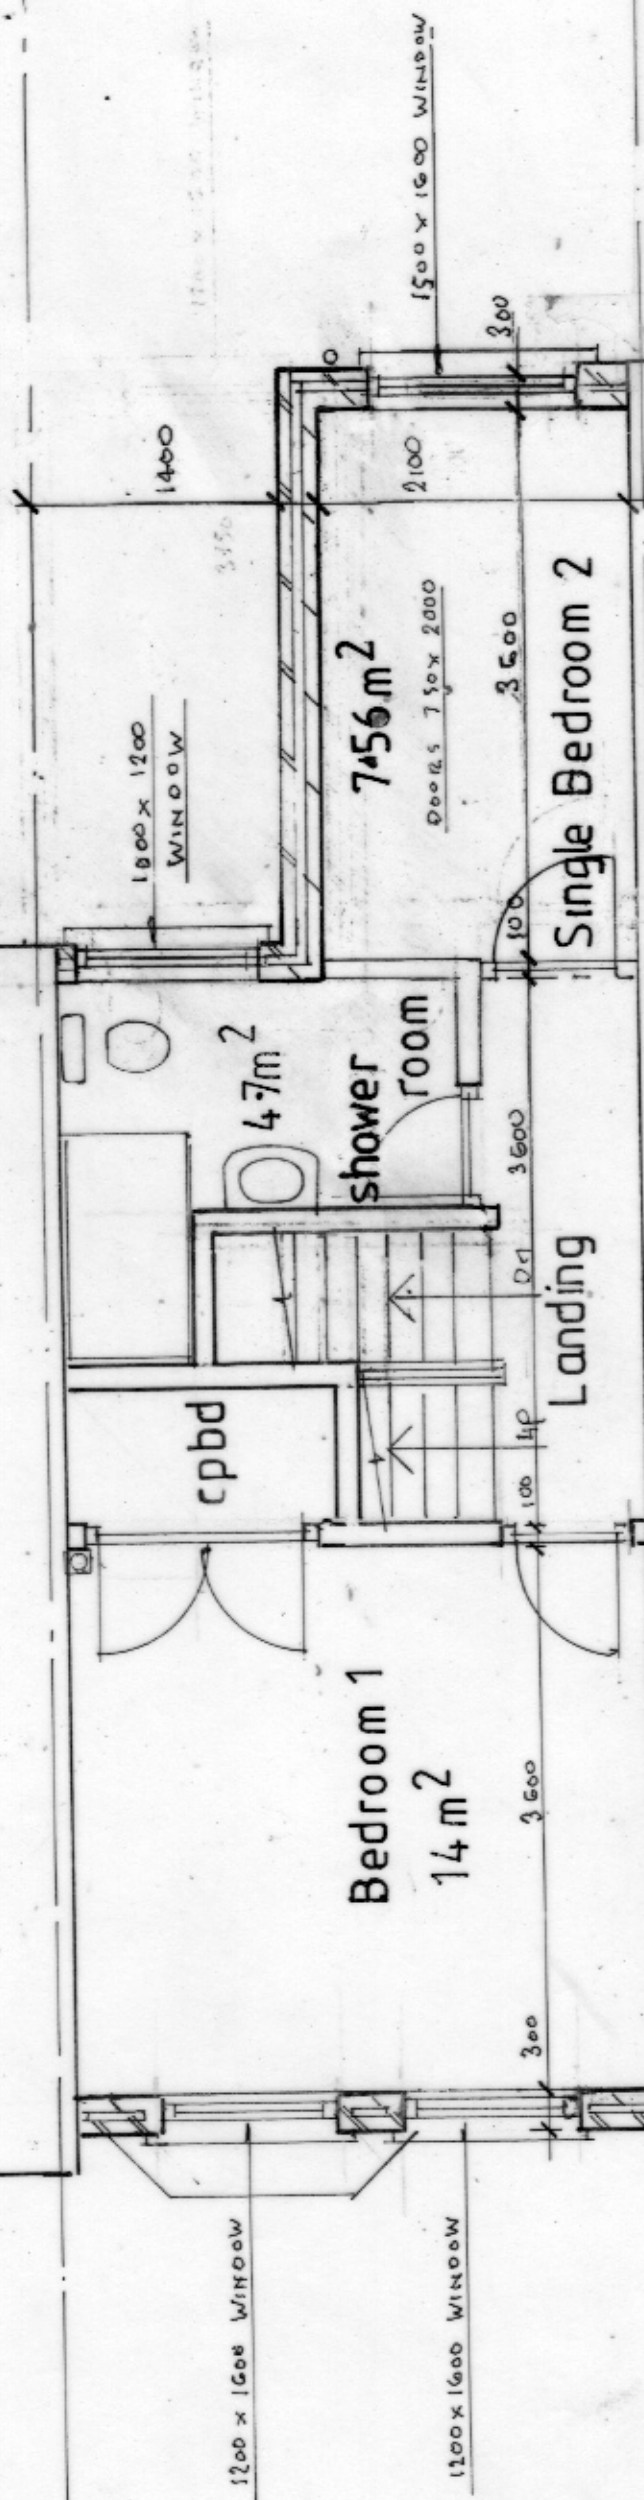

First Floor Plan



**Building Excellence
AWARDS 2018**
Regional Winner

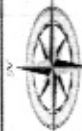

WESTLEIGH DESIGN

**PROPOSED INFILL TERRACE HOUSE INCLUDING
LOFT CONVERSION INCORP. REAR DORMER**

MR C HAMMOND, LAND ADJACENT

197 VALE ROAD GRAVESEND DA11 8BP

1:50 @ A3 060324/2 OF 6.95M²

PROPOSED FIRST FLOOR PLAN