




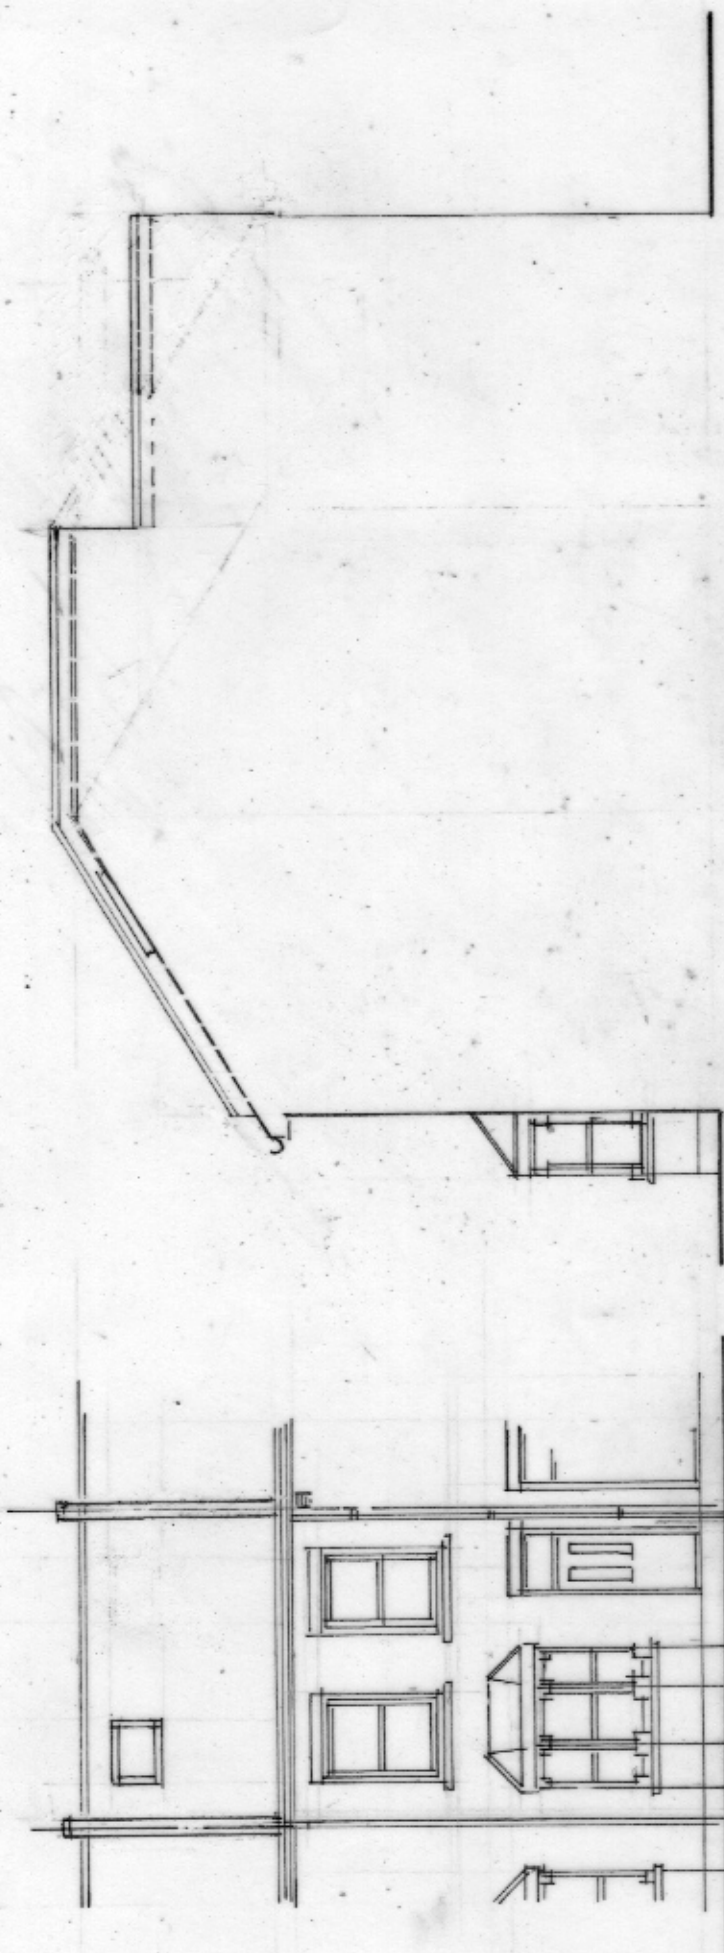


Front Elevation

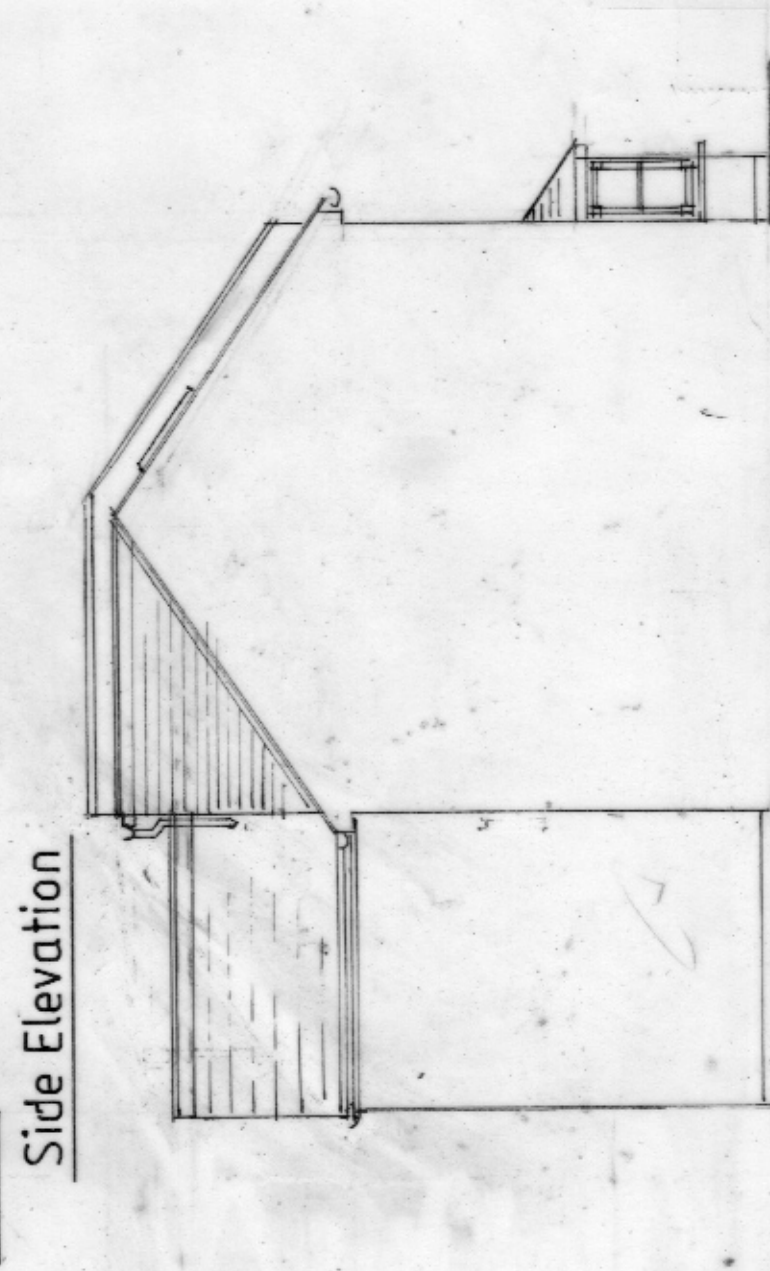


Side Elevation

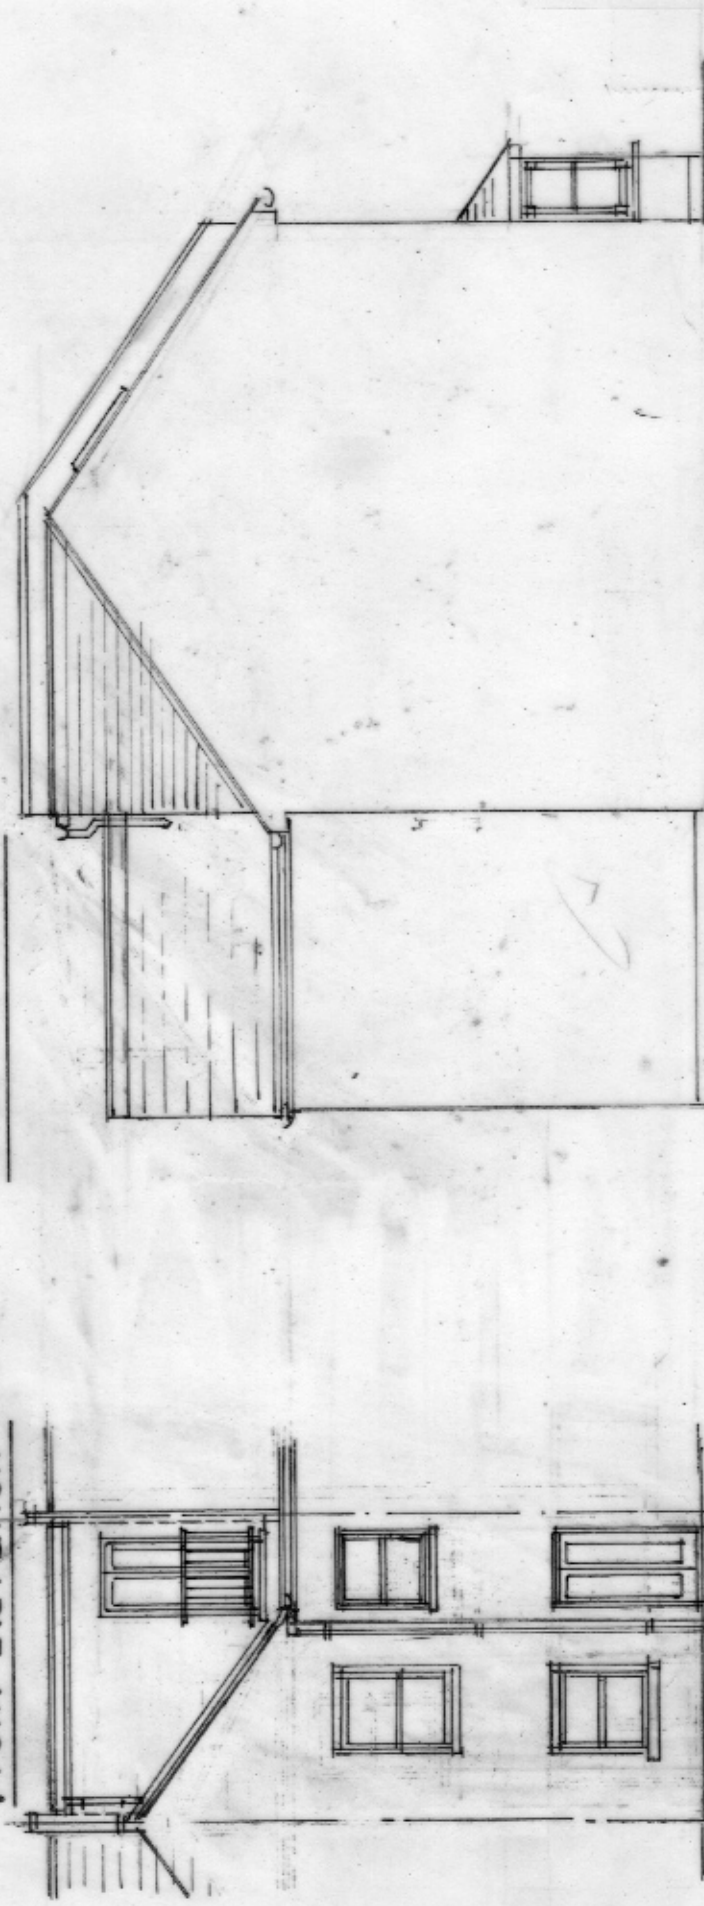

Rear Elevation

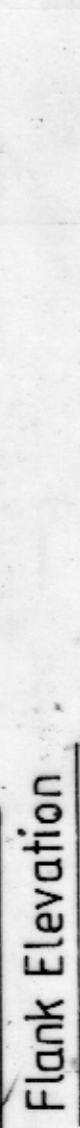

Flank Elevation

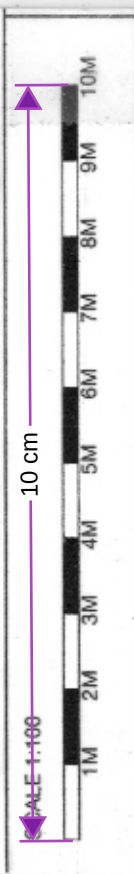

 Building Excellence AWARDS 2018 Regional Winner	WESTLEIGH DESIGN	 PROPOSED INFILL TERRACE HOUSE INCLUDING LOFT CONVERSION INCORP. REAR DORMER
MR C HAMMOND, LAND ADJACENT 197 VALE ROAD GRAVESEND DA11 8BP		
1:100 @ A3 060324/5 OF 6. 95M² PROPOSED ELEVATIONS		