
Copyright in the design and this drawing is the property of RESI.

Reproduction in whole or in part is forbidden without written sanction of RESI.

All dimensions to be cross-checked on site prior to completing a Planning, structural engineering, the party wall process and construction.

Print to scale (as actual size)

NOTES

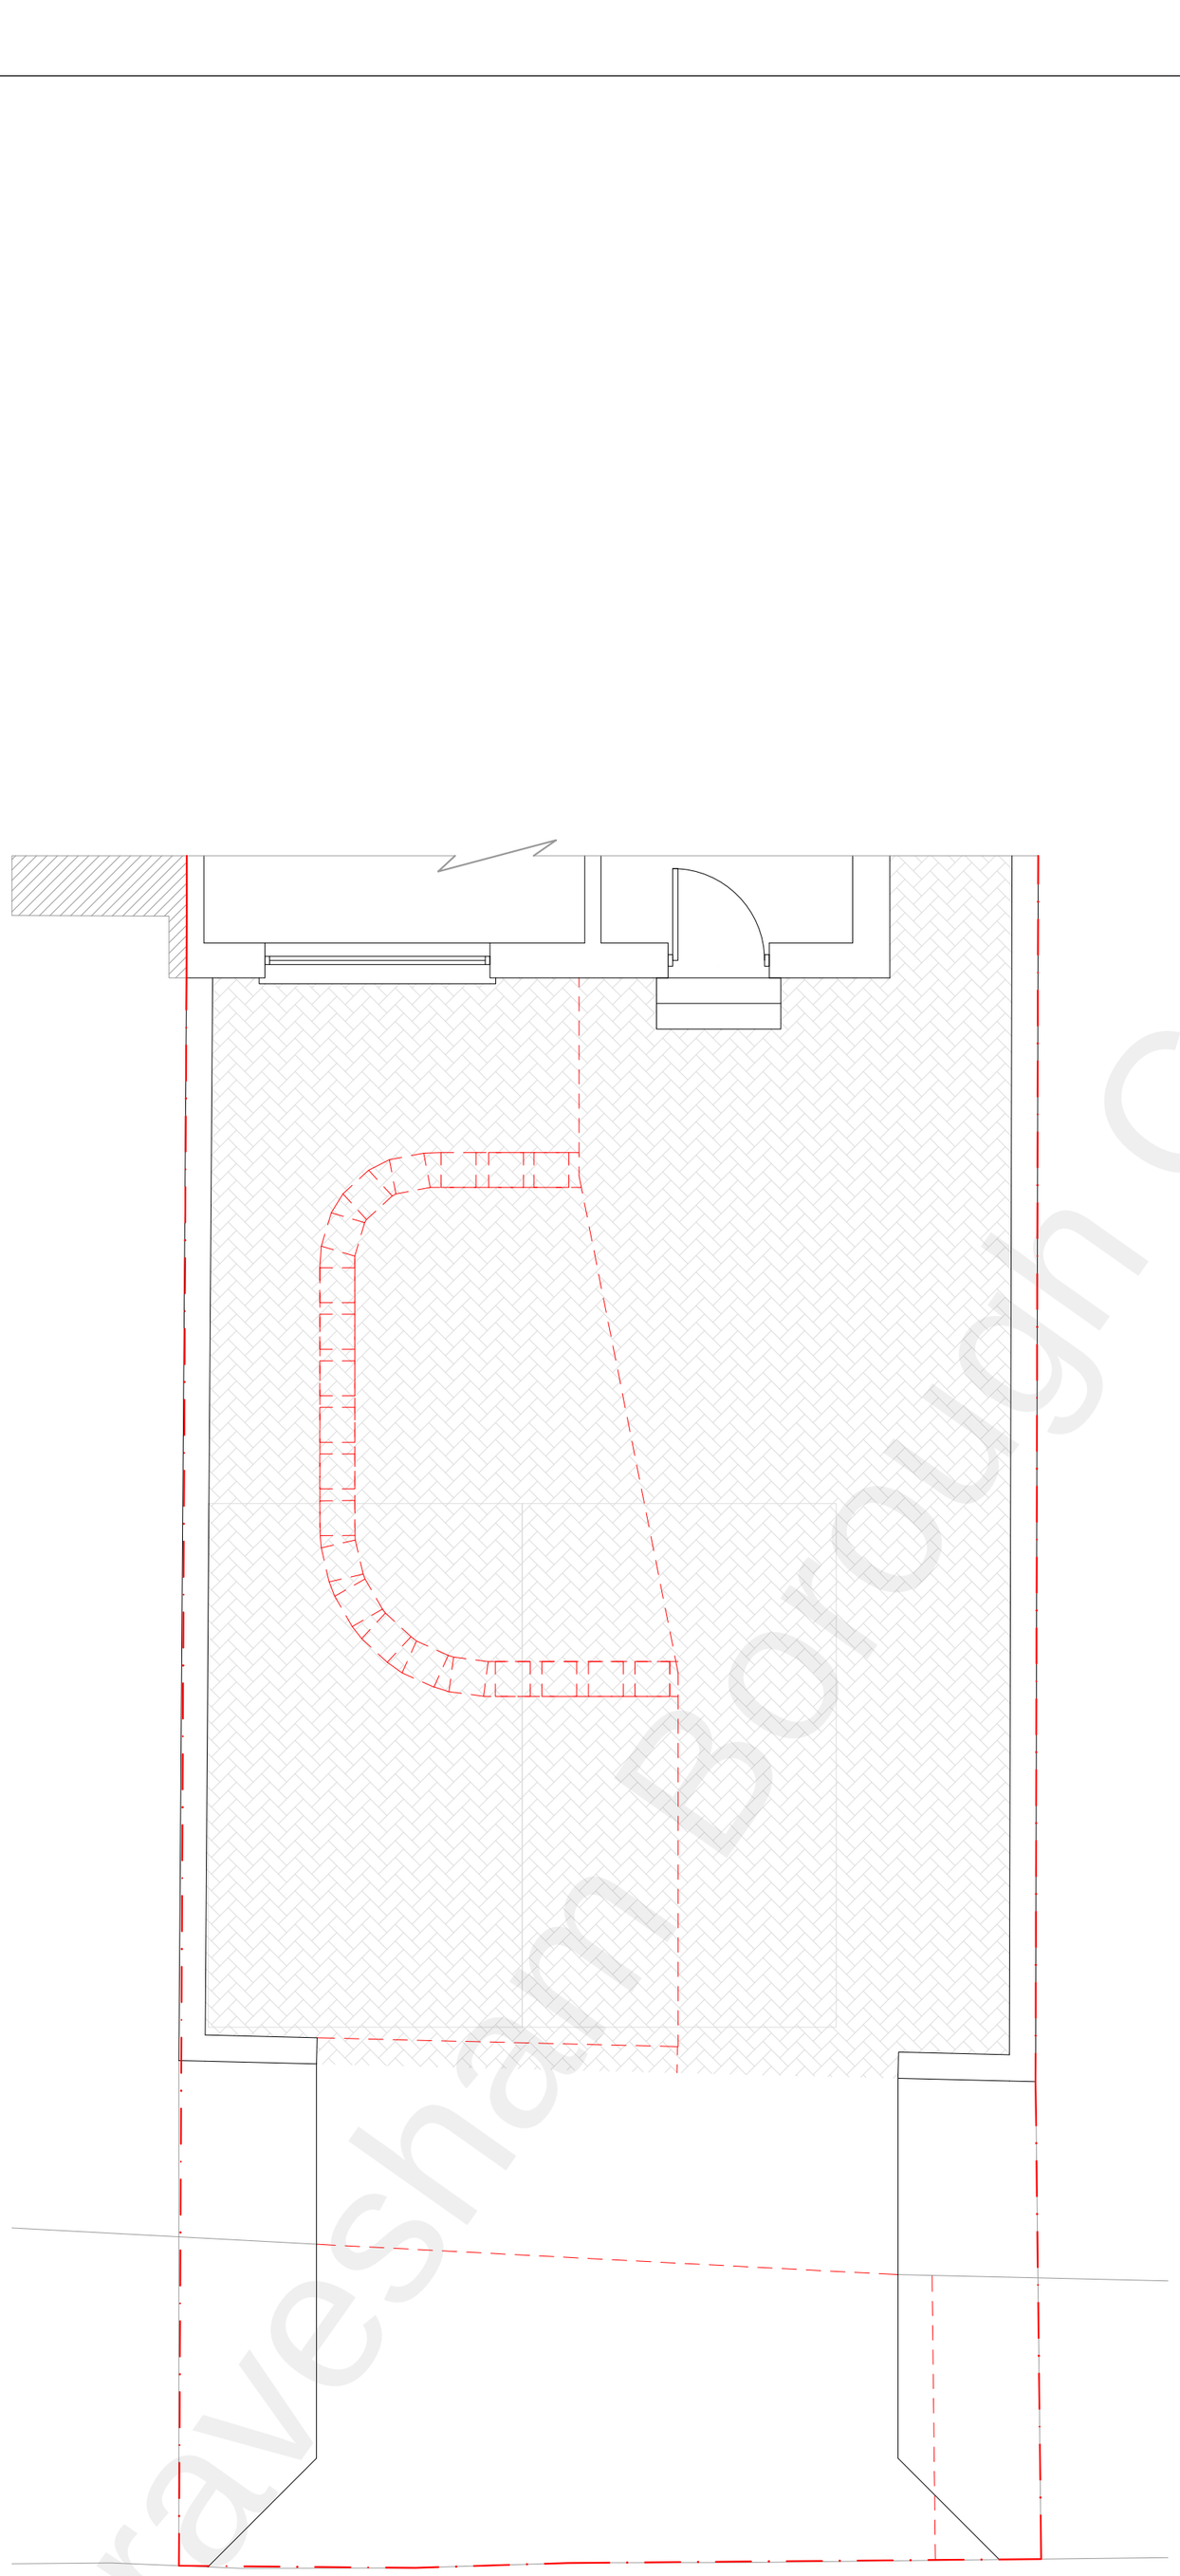

Proposed Front Garden Plan

0 1.0 2.0 5.0 metres

DRAINAGE KEYS

- RWP — Rainwater downpipe
- SVP — Soil vent pipe
- Flow direction
- Sewer pipes

GENERAL KEYS

- Boundary line
- Existing walls
- Existing removed
- Proposed walls
- Proposed Rooflight

REV	DESCRIPTION	DRN	CHK
		MW	FD
PP07	PLANNING DRAWINGS	15.07.2022	15.07.2022

RESI

Job Title
Two storey extension and loft conversion at
23 Vicarage Lane, DA12 4TF

Drawing Status
Planning Drawings

Client
Alan Ring

Drawing Title
Proposed Front Garden Plan

Scale
1/50 @ A2, 1/100 @ A4

Drawn
DK

Date
July 22

Checked
FD

Drawing No.
22-0975 - 04

Gravesham Borough Council