


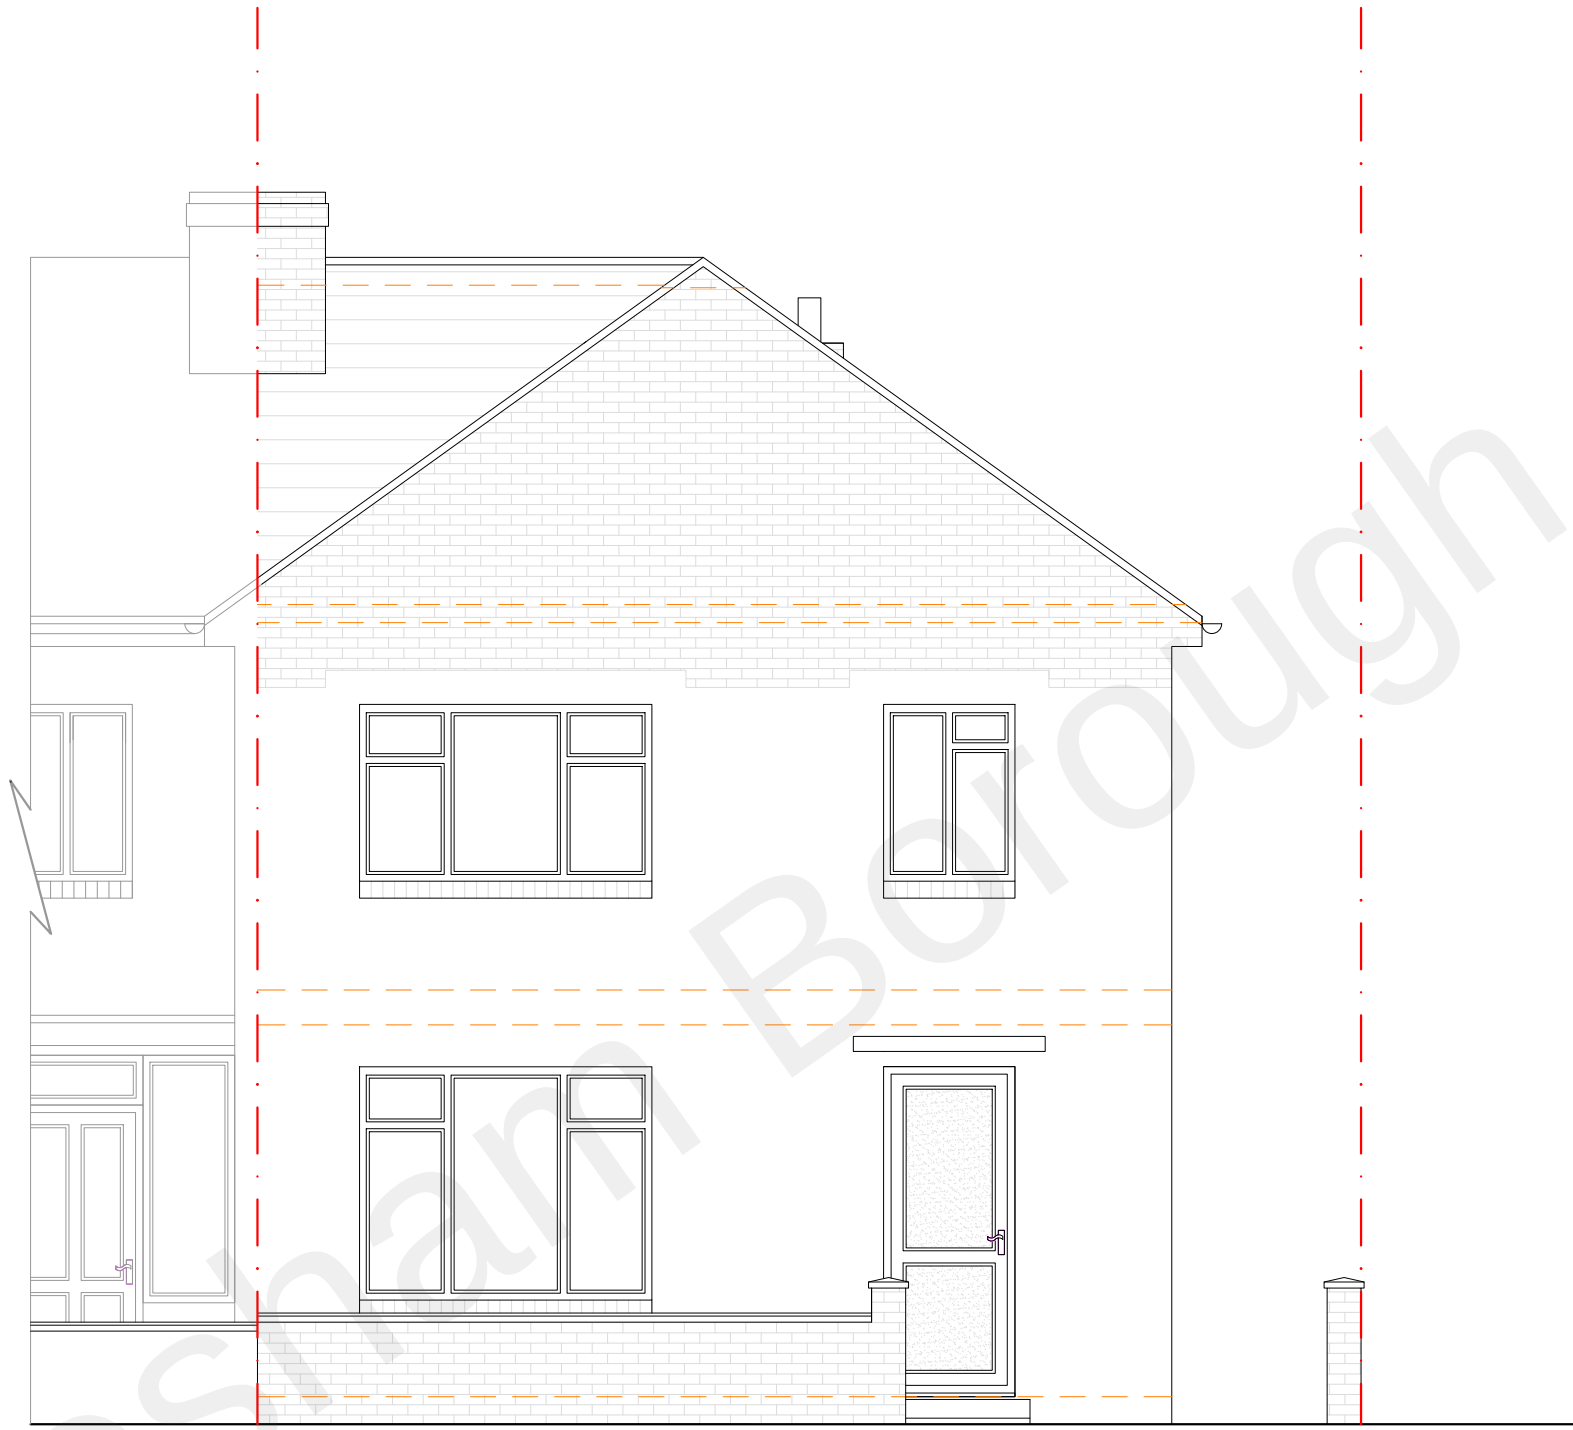

Existing Driveway Elevation

Copyright in the design and this drawing is the property of RESI.

Reproduction in whole or in part is forbidden without written sanction of RESI.

All dimensions to be cross-checked on site prior to completing a Planning, structural engineering, the party wall process and construction.

Print to scale (as actual size)

NOTES

| GENERAL KEYS |                                 |  |  |
|--------------|---------------------------------|--|--|
|              | Existing floor / ceiling levels |  |  |
|              | Boundary line                   |  |  |
|              | Existing walls                  |  |  |

| REV  | DESCRIPTION       | DRN              | CHK              |
|------|-------------------|------------------|------------------|
| PP07 | PLANNING DRAWINGS | MW<br>15.07.2022 | TD<br>15.07.2022 |



Job Title  
Two storey extension and loft conversion at 23 Vicarage Lane, DA12 4TF

Drawing Status  
Planning Drawings

Client  
Alan Ring

Drawing Title  
Existing Elevation

|                                |               |
|--------------------------------|---------------|
| Scale<br>1/50 @ A2, 1/100 @ A4 | Drawn<br>DK   |
| Date<br>July 22                | Checked<br>FD |

Drawing No.  
22-0975 - 19

