


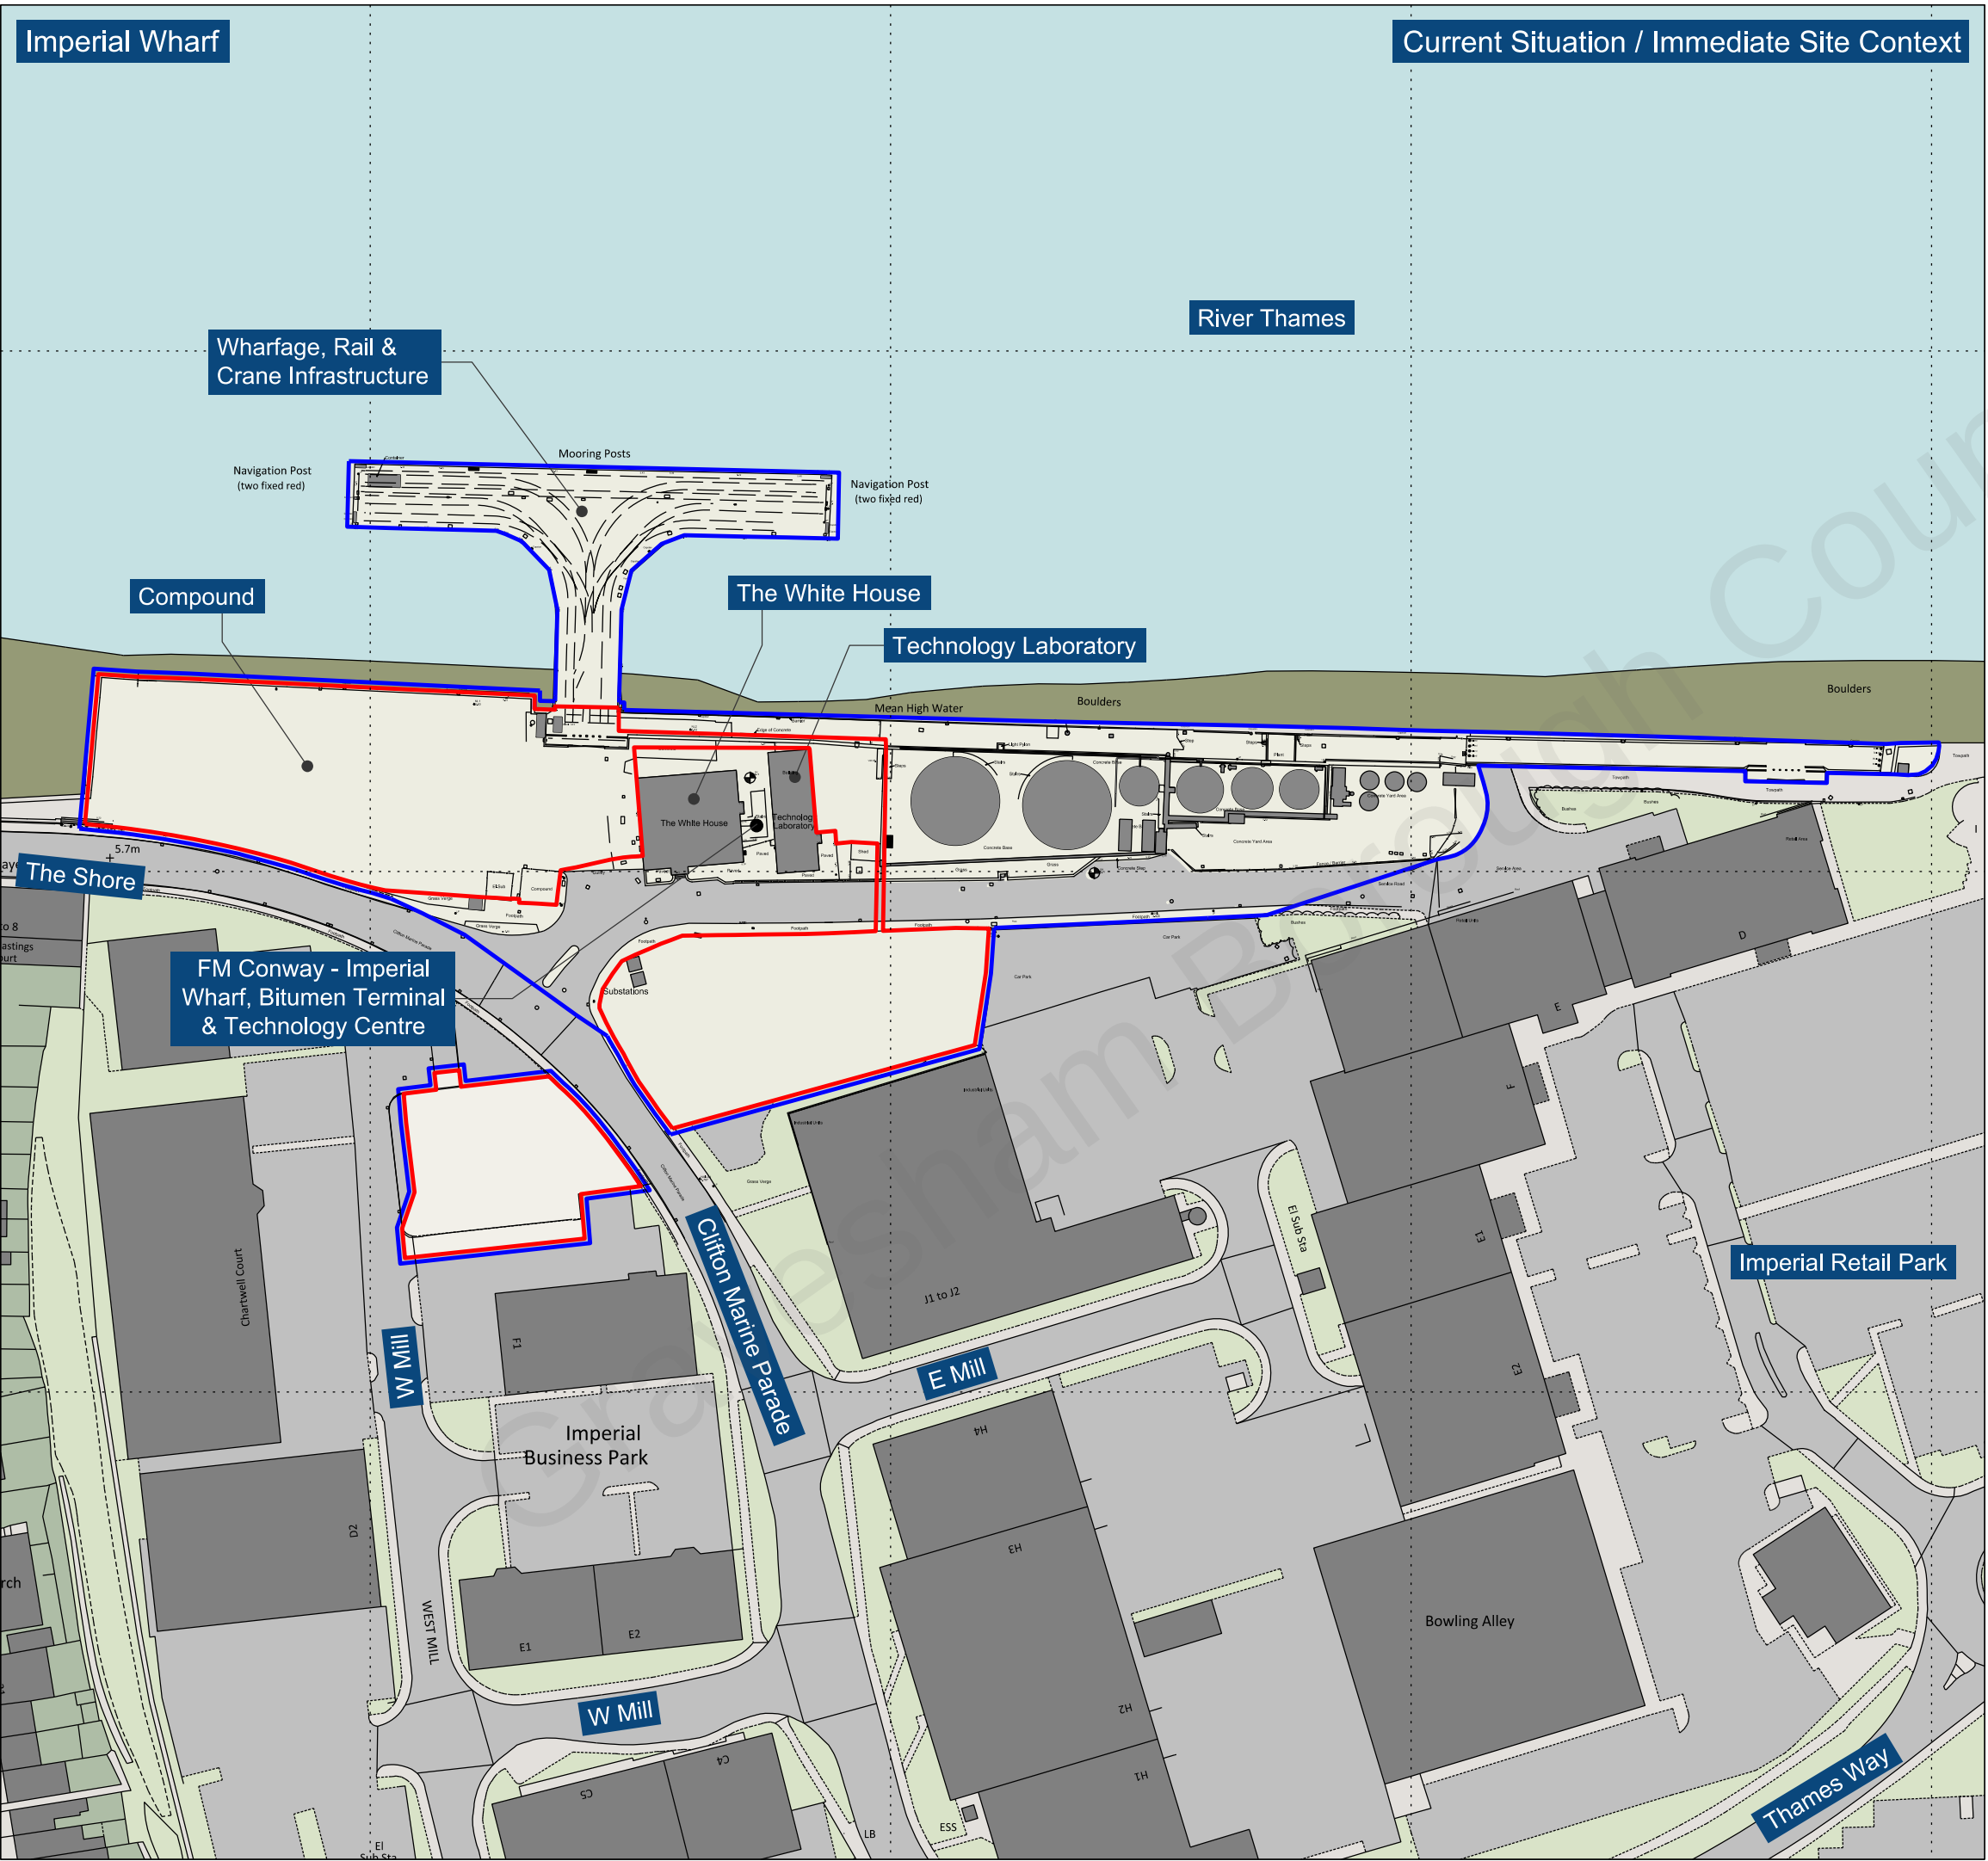

Legend

- Planning Application Boundary
- Land Under the Control of the Applicant
- Existing Buildings & Infrastructure within and surrounding the Site

0 50 100 metres

pde. consulting limited
chartered surveyors

PROJECT
Imperial Wharf

DRAWING TITLE
Current Situation / Immediate Site Context

DATE
May 2022

SCALE
1:1,250 @ A3

DRAWING No.
KD.IMP.D.003

DRAWING STATUS
FINAL

Reproduced from Ordnance Survey digital map data © Crown Copyright. All rights reserved. License number 0100031673

THIS DRAWING MAY NOT BE USED WITHOUT CONSENT OF PDE CONSULTING LTD

01284 764085 . www.pdeconsulting.co.uk