

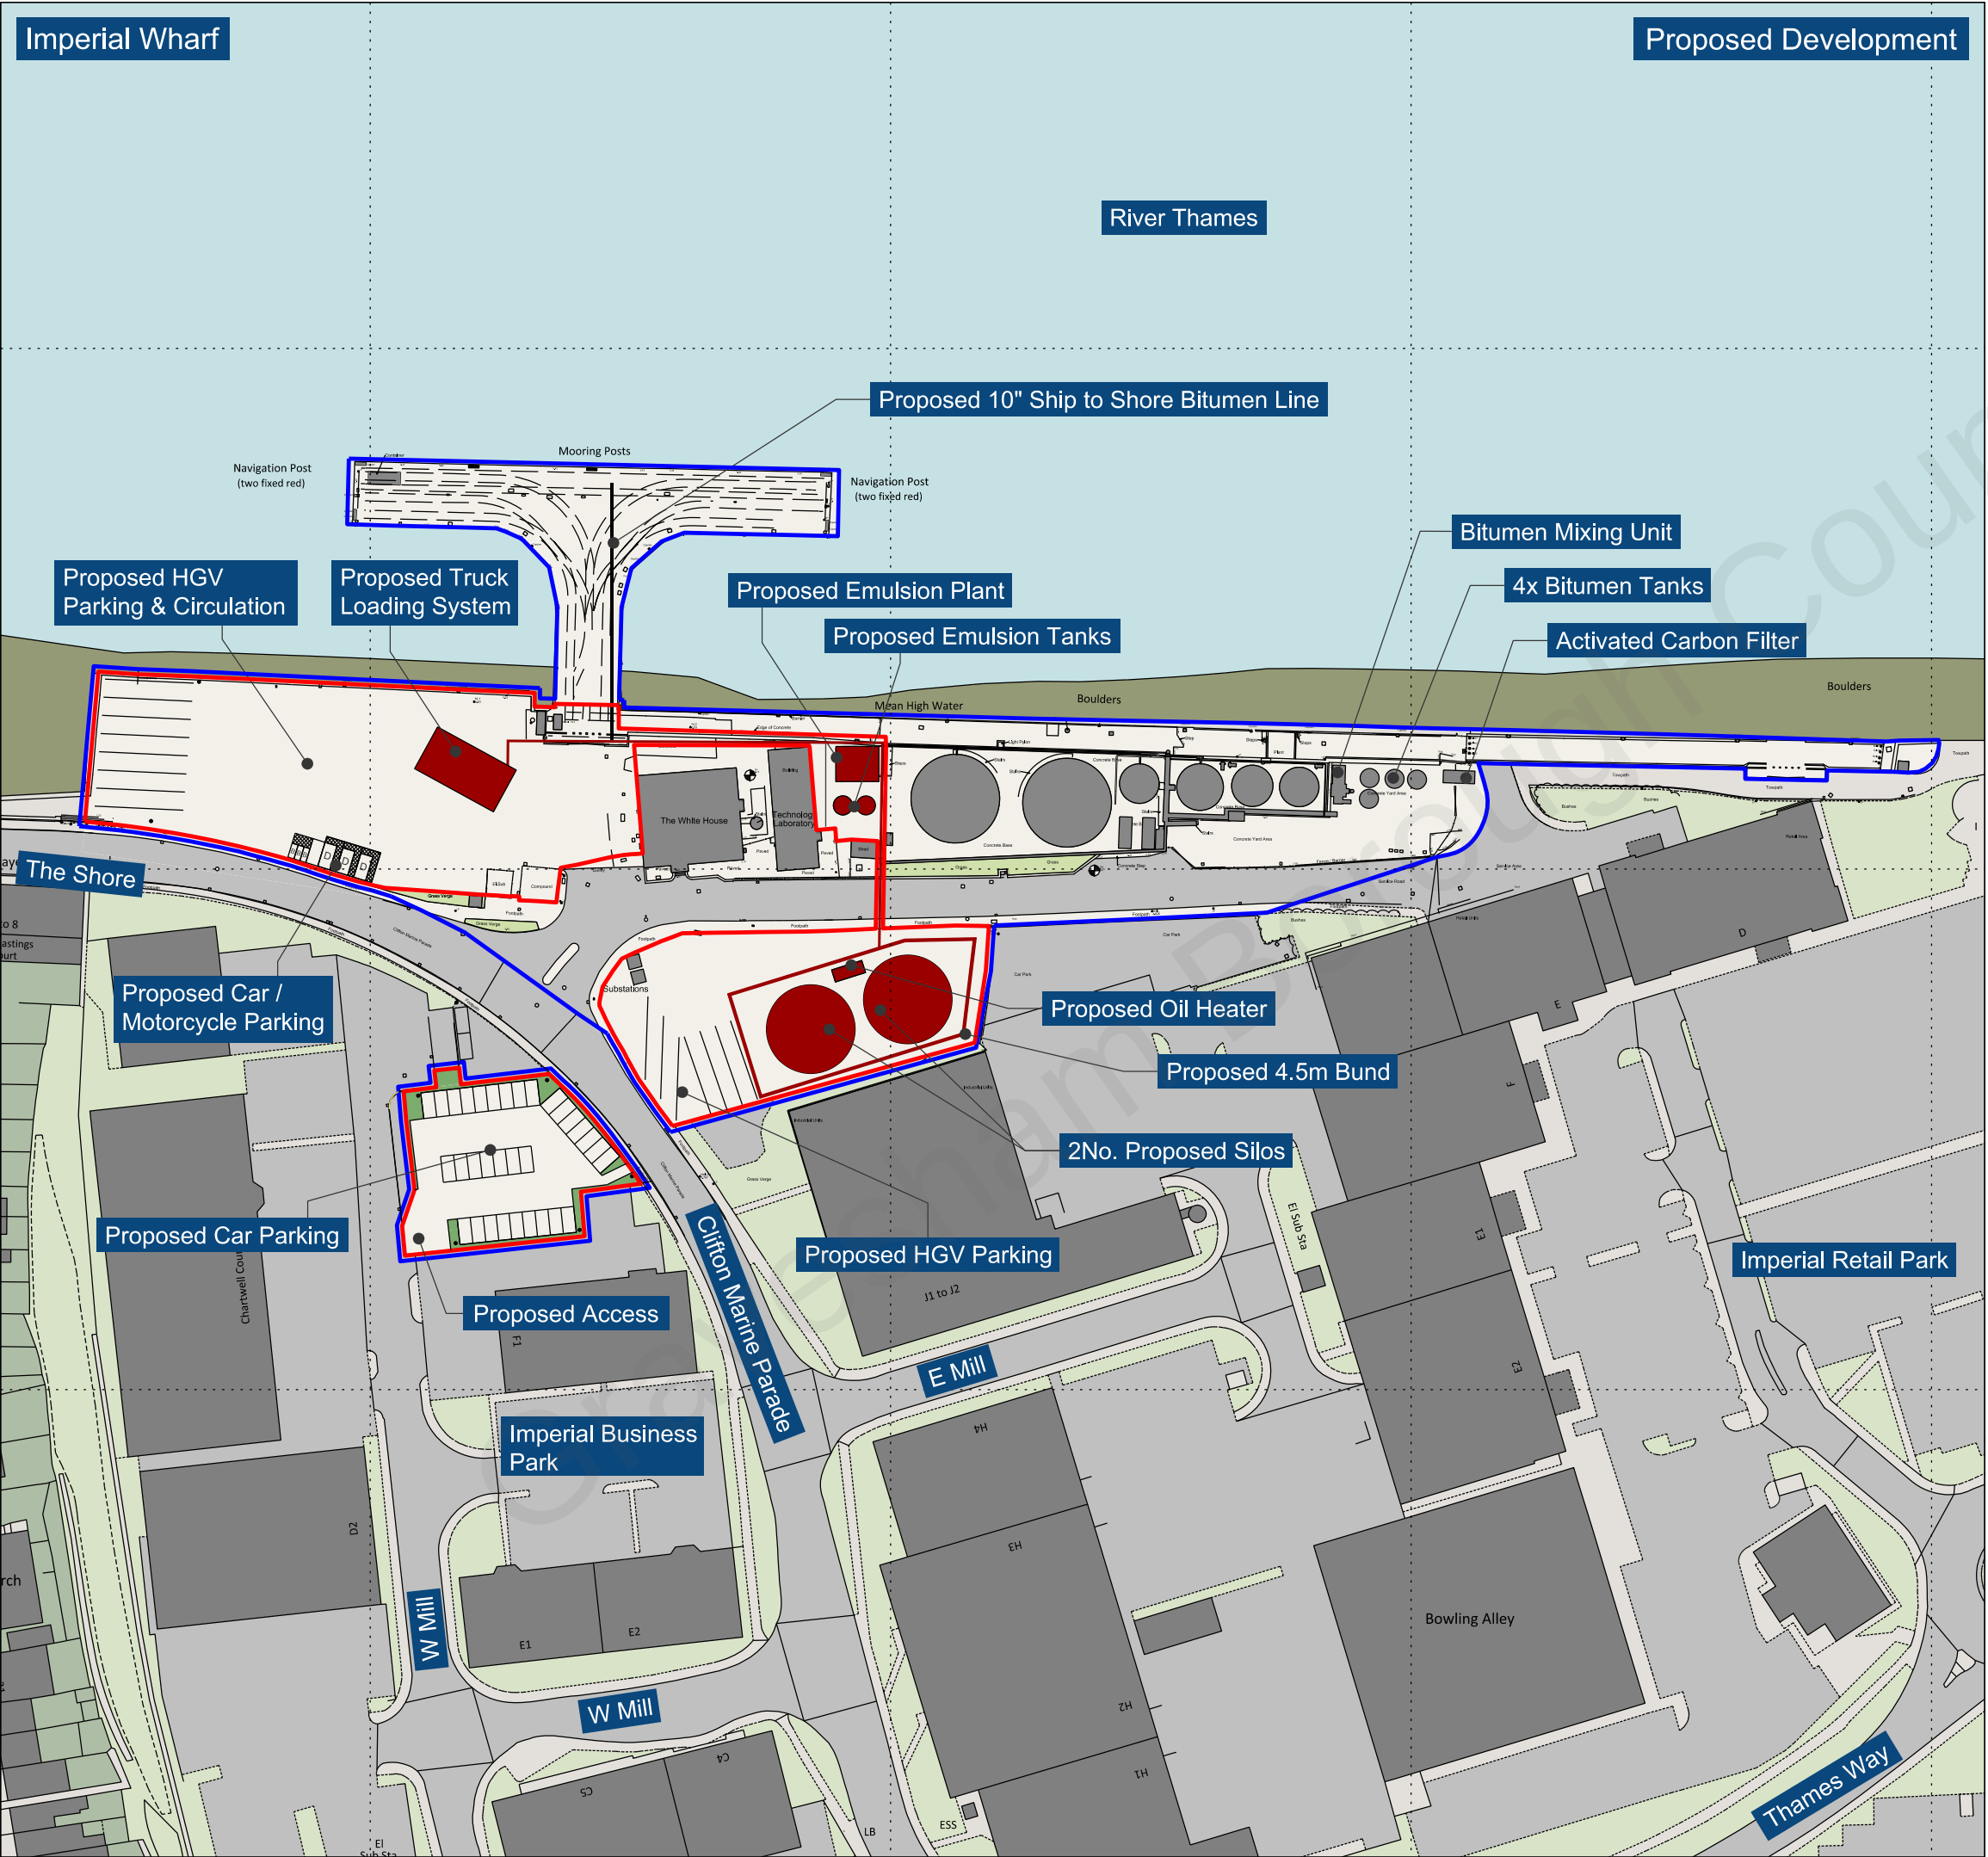


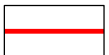

Legend

-  Planning Application Boundary
-  Land Under the Control of the Applicant
-  Existing Buildings & Infrastructure within and surrounding the Site
-  Proposed Additional Plant, Tanks & Infrastructure
-  Proposed Landscaping to Car Parking Area

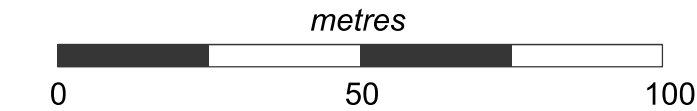

pde. consulting
limited
chartered surveyors

PROJECT
Imperial Wharf

DRAWING TITLE
Proposed Development

DATE
May 2022

SCALE
1:1,250 @ A3

DRAWING No.
KD.IMP.D.004

DRAWING STATUS
FINAL



Reproduced from Ordnance Survey digital
map data © Crown Copyright. All rights
reserved. License number 0100031673

THIS DRAWING MAY NOT BE USED
WITHOUT CONSENT OF PDE
CONSULTING LTD

01284 764085 . www.pdeconsulting.co.uk