

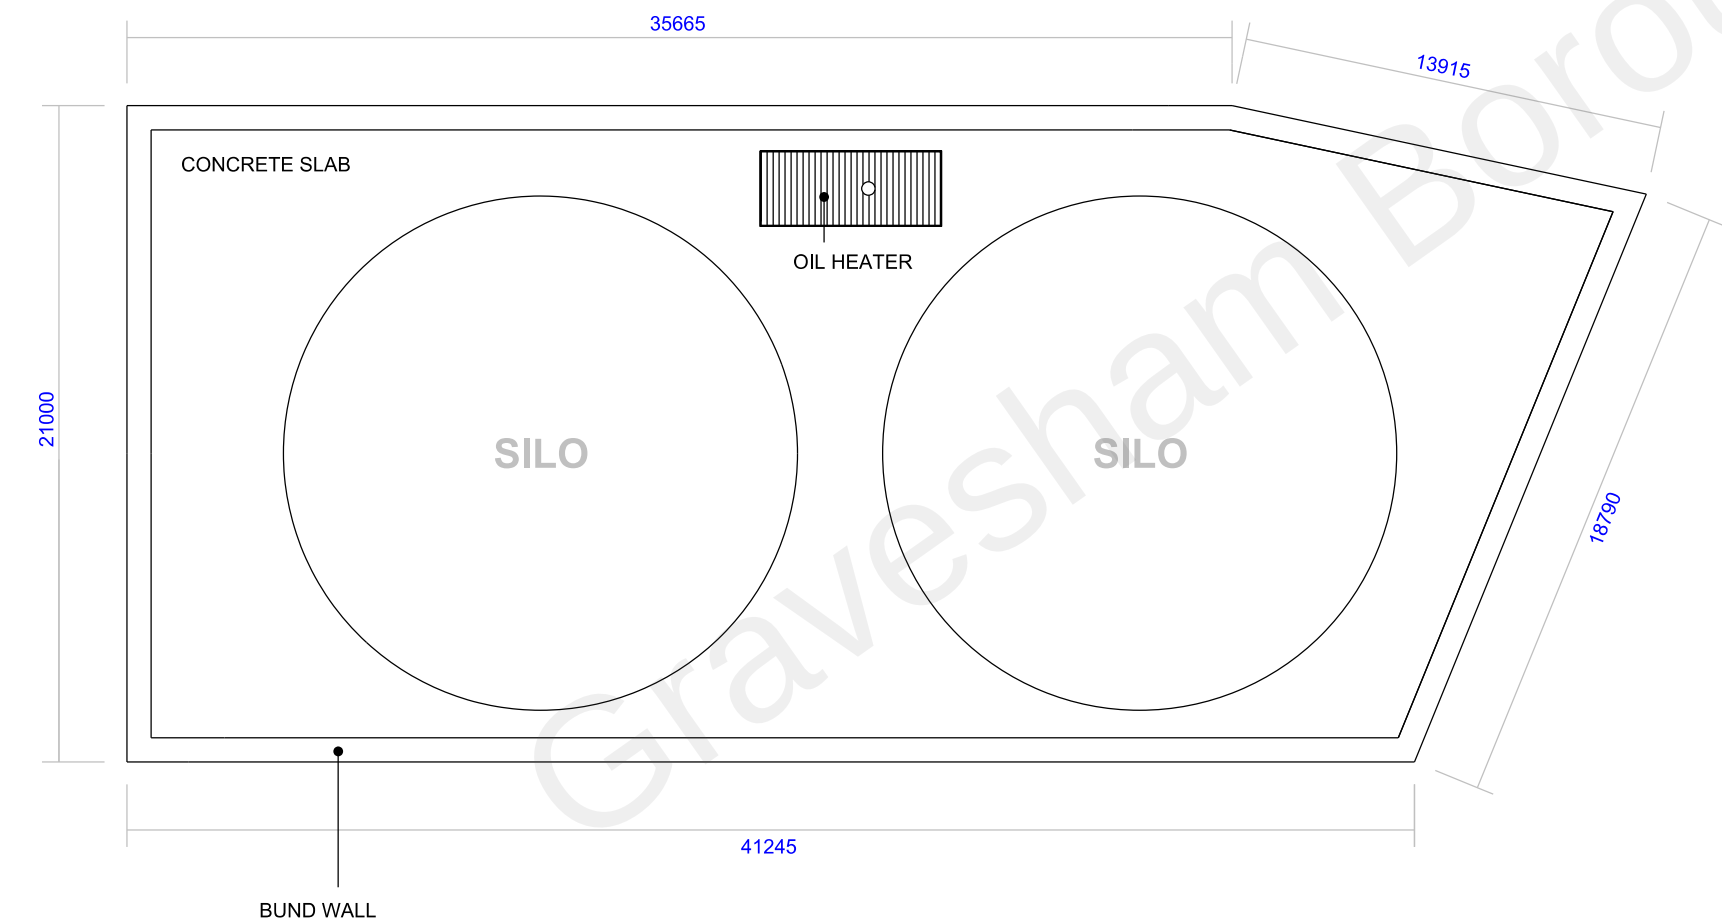
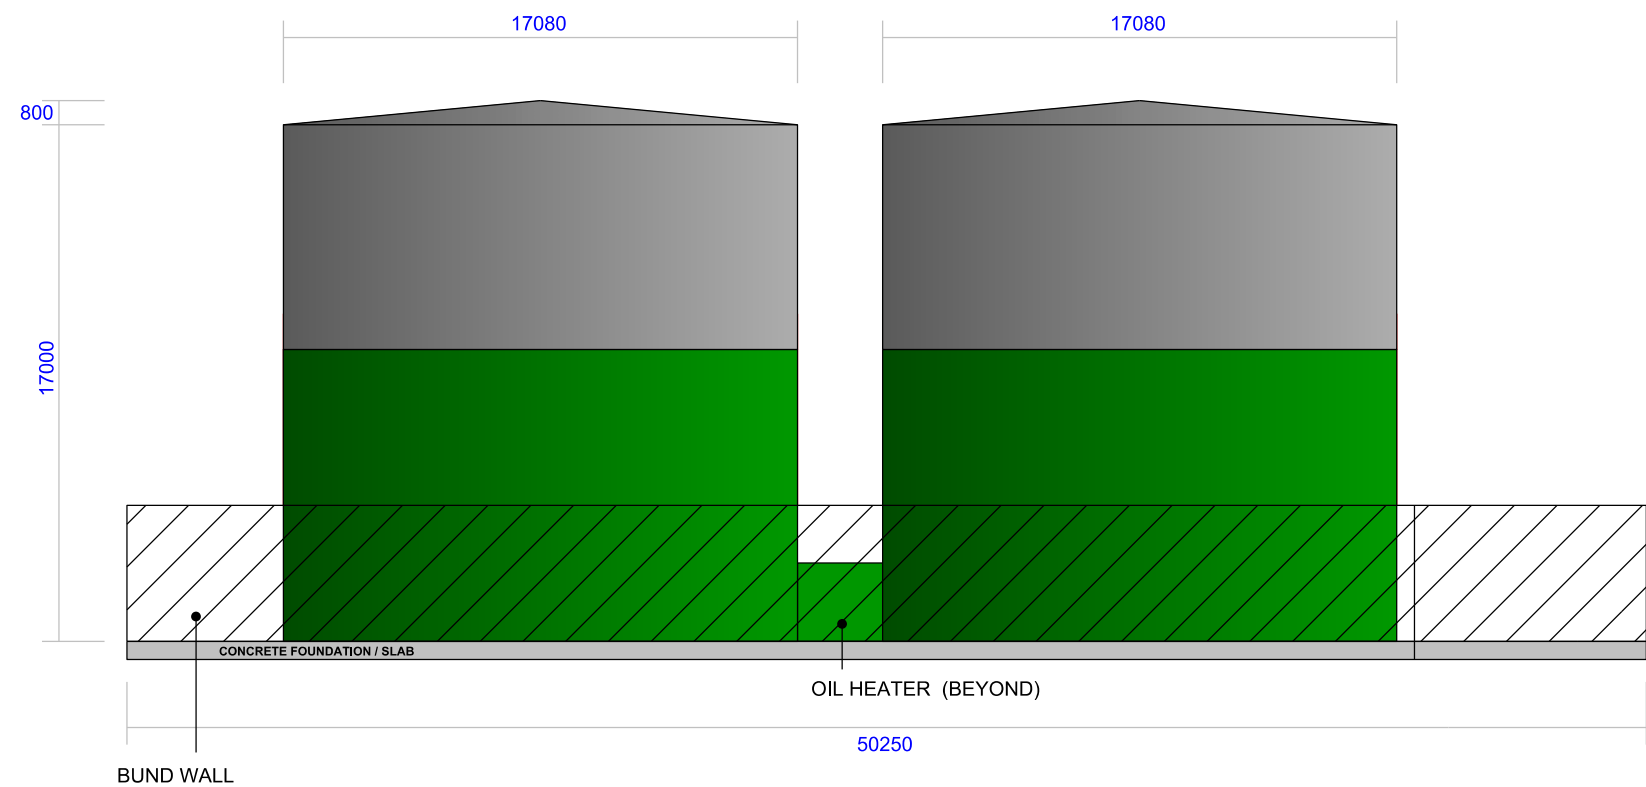



ELEVATION A: 2No. Proposed Silos, Bund Wall & Oil Heater

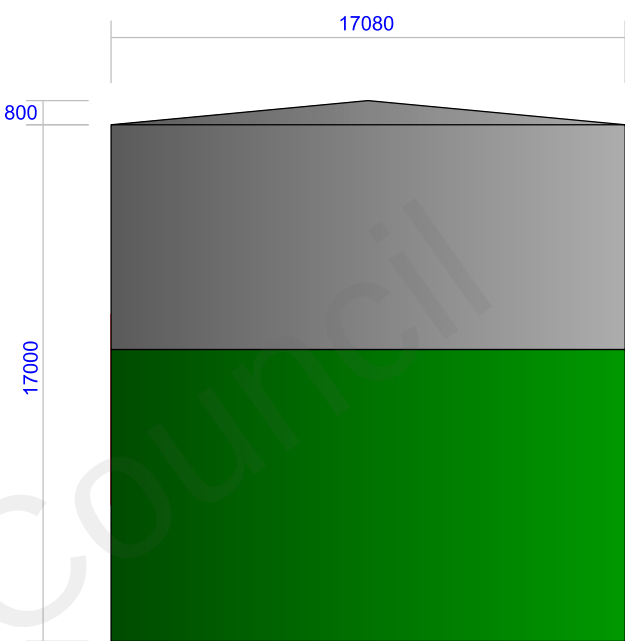

ROOF PLAN A: 2No. Proposed Silos, Bund Wall & Oil Heater

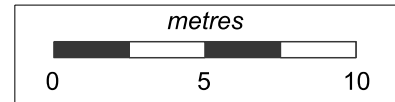

ELEVATION C: Proposed Bund Wall

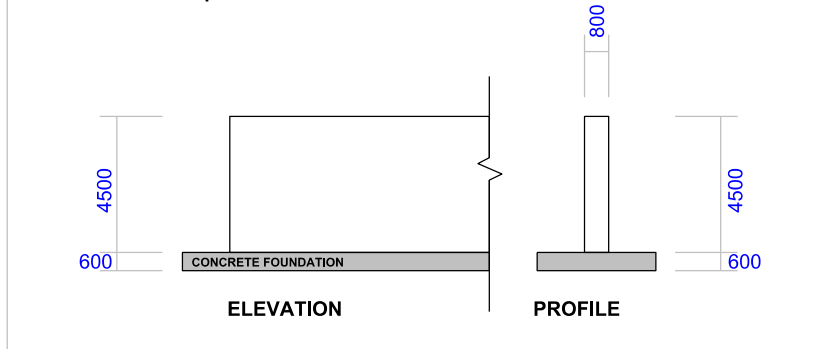

ELEVATION & ROOF PLAN B:
Proposed Oil Heater

