




SIDE ELEVATON

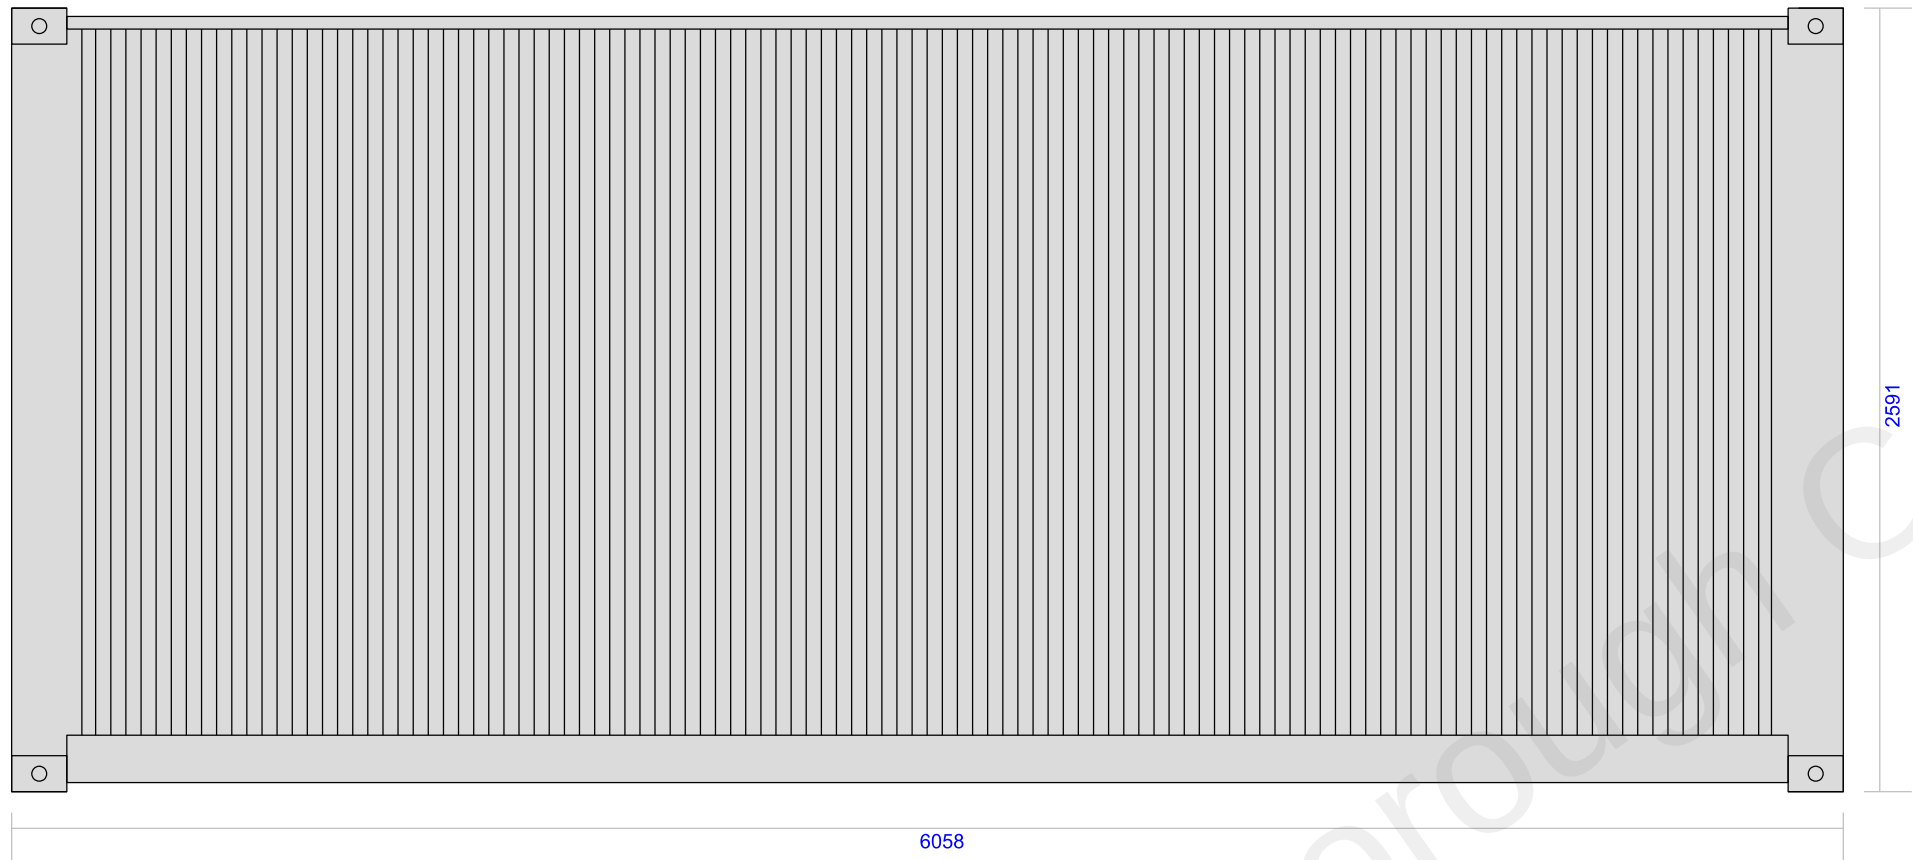



FRONT ELEVATION

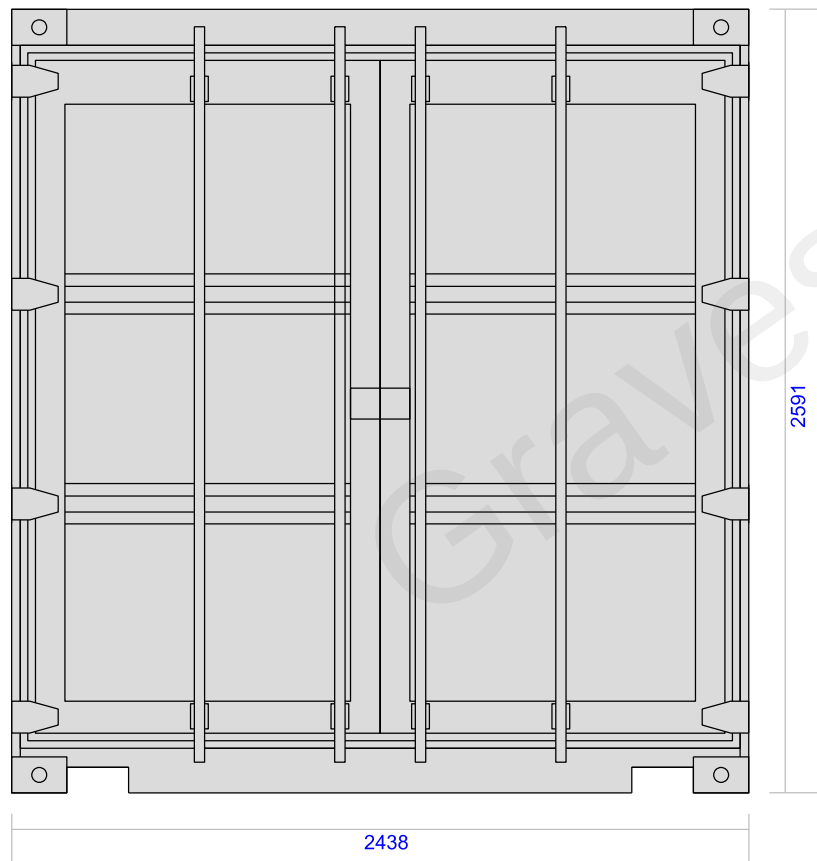

REAR ELEVATION

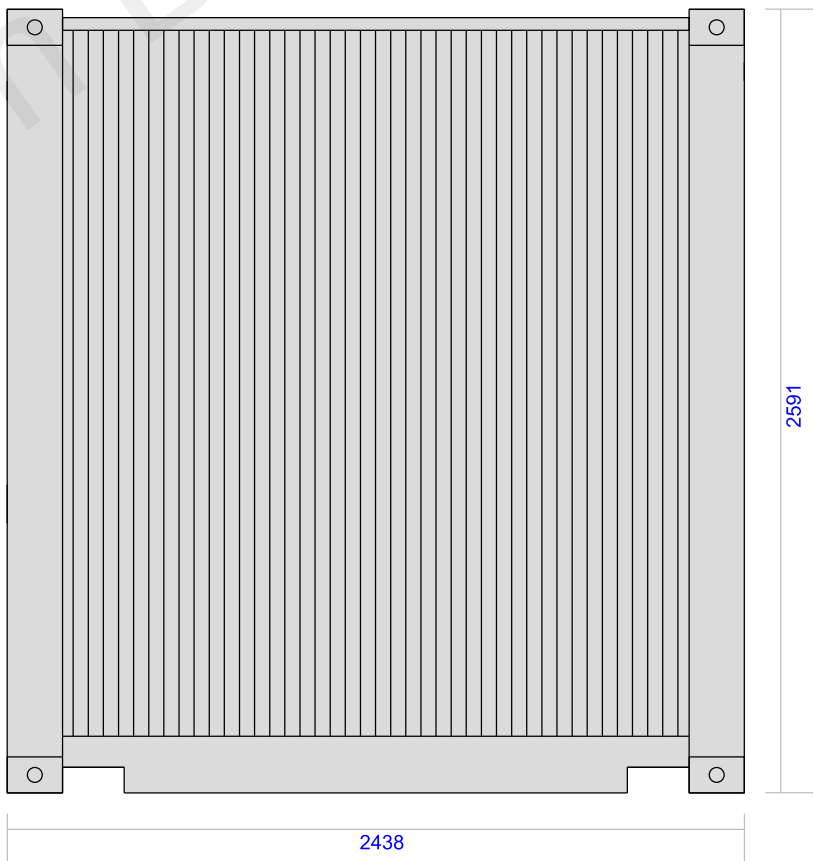

TYPICAL 20' SHIPPING CONTAINER - HOUSING EMULSION PLANT (1:25 @A3)

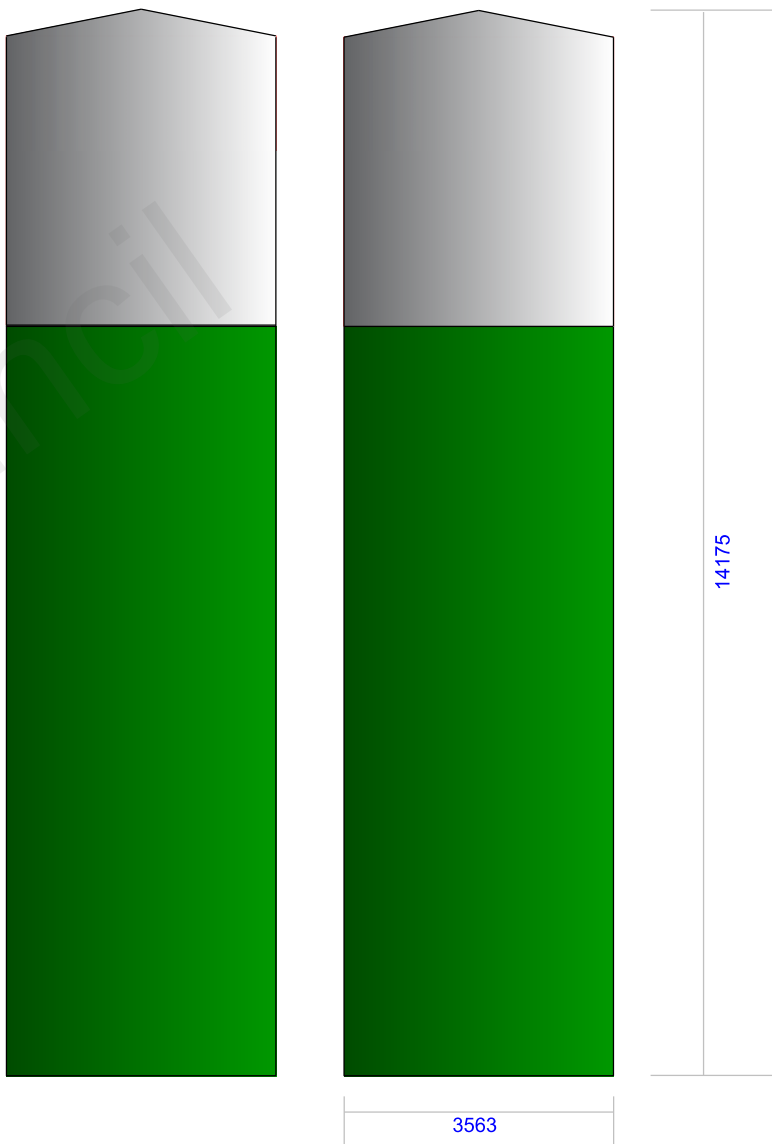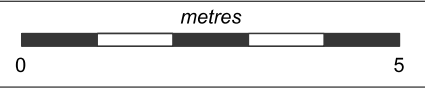

EMULSION TANKS ELEVATIONS (1:100 @A3)

