
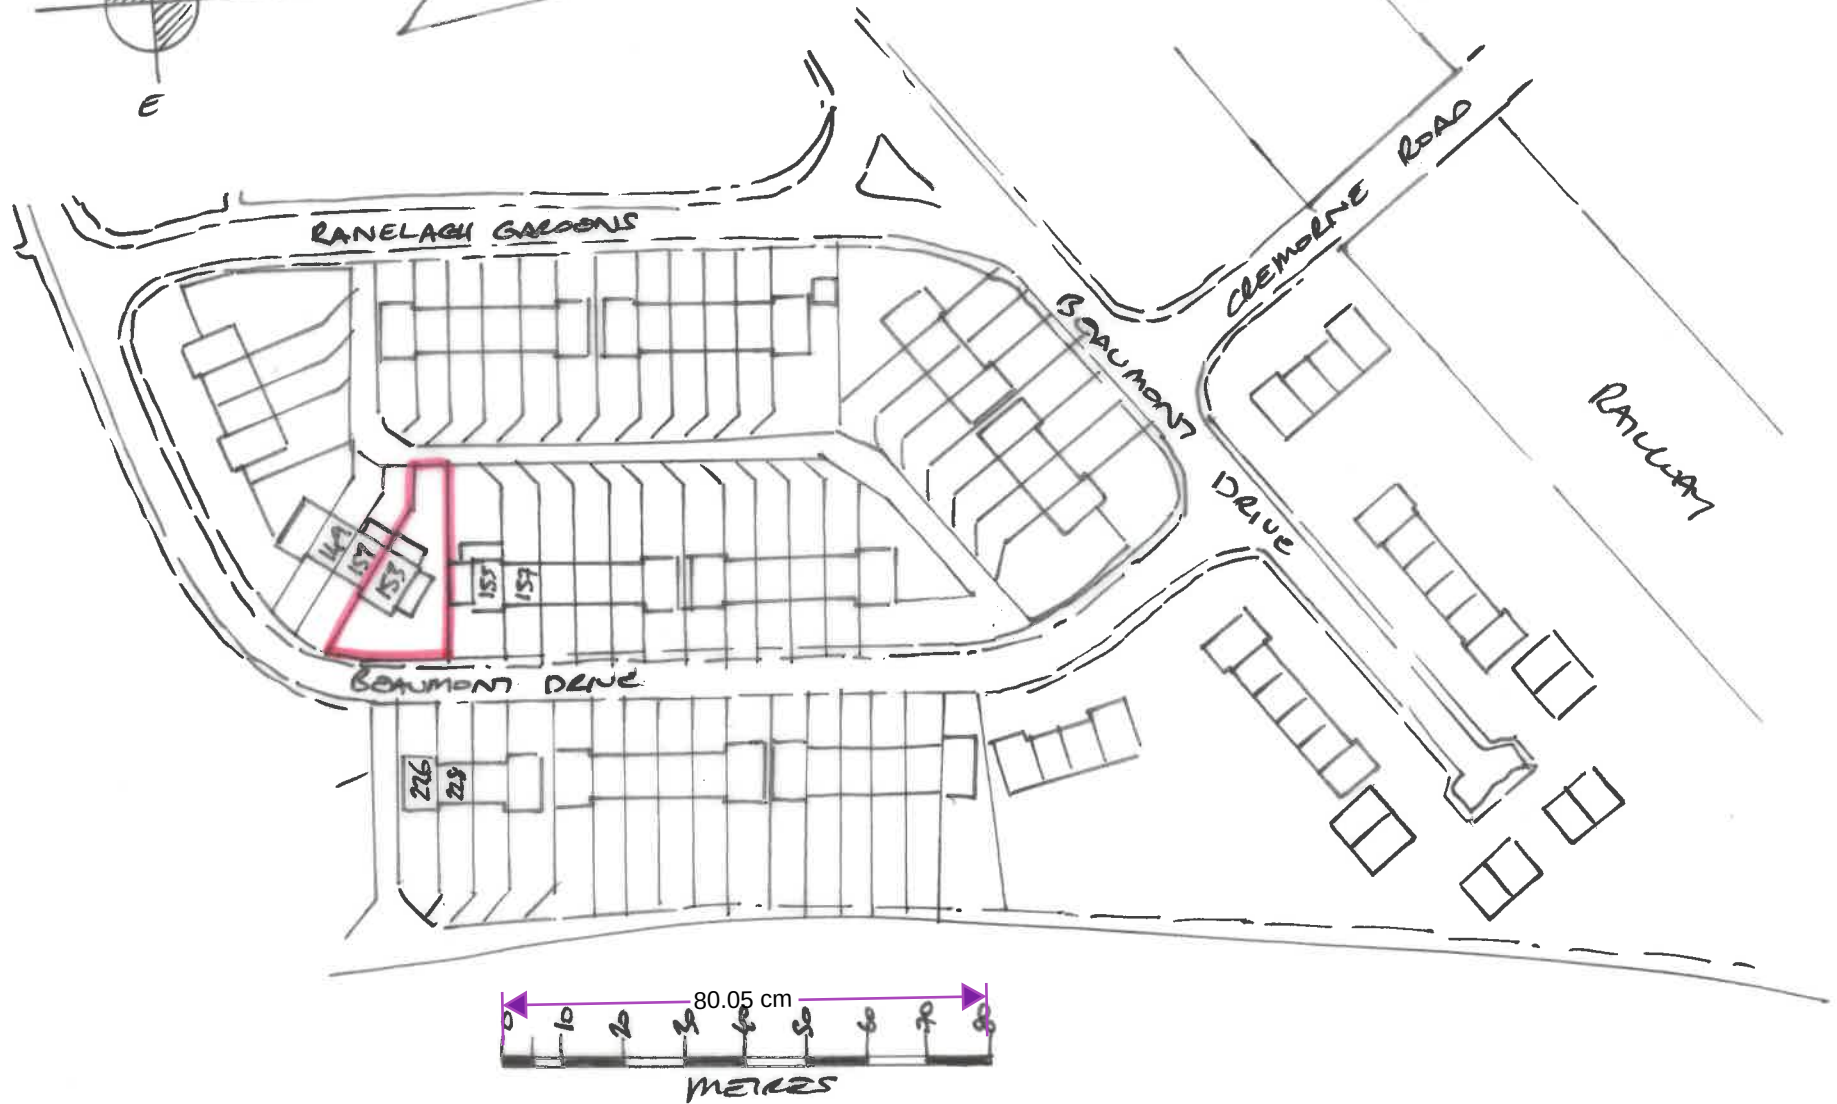
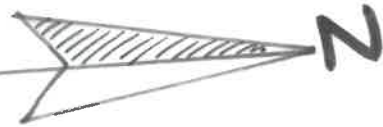


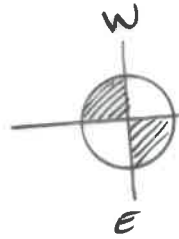

PROJECT

153 BEAUMONT DRIVE

TITLE

LOCATION PLAN

DATE

NOV/2023

SCALE

1:1250 @ A4

DRAWING

DKM/7733/01

REV

0