

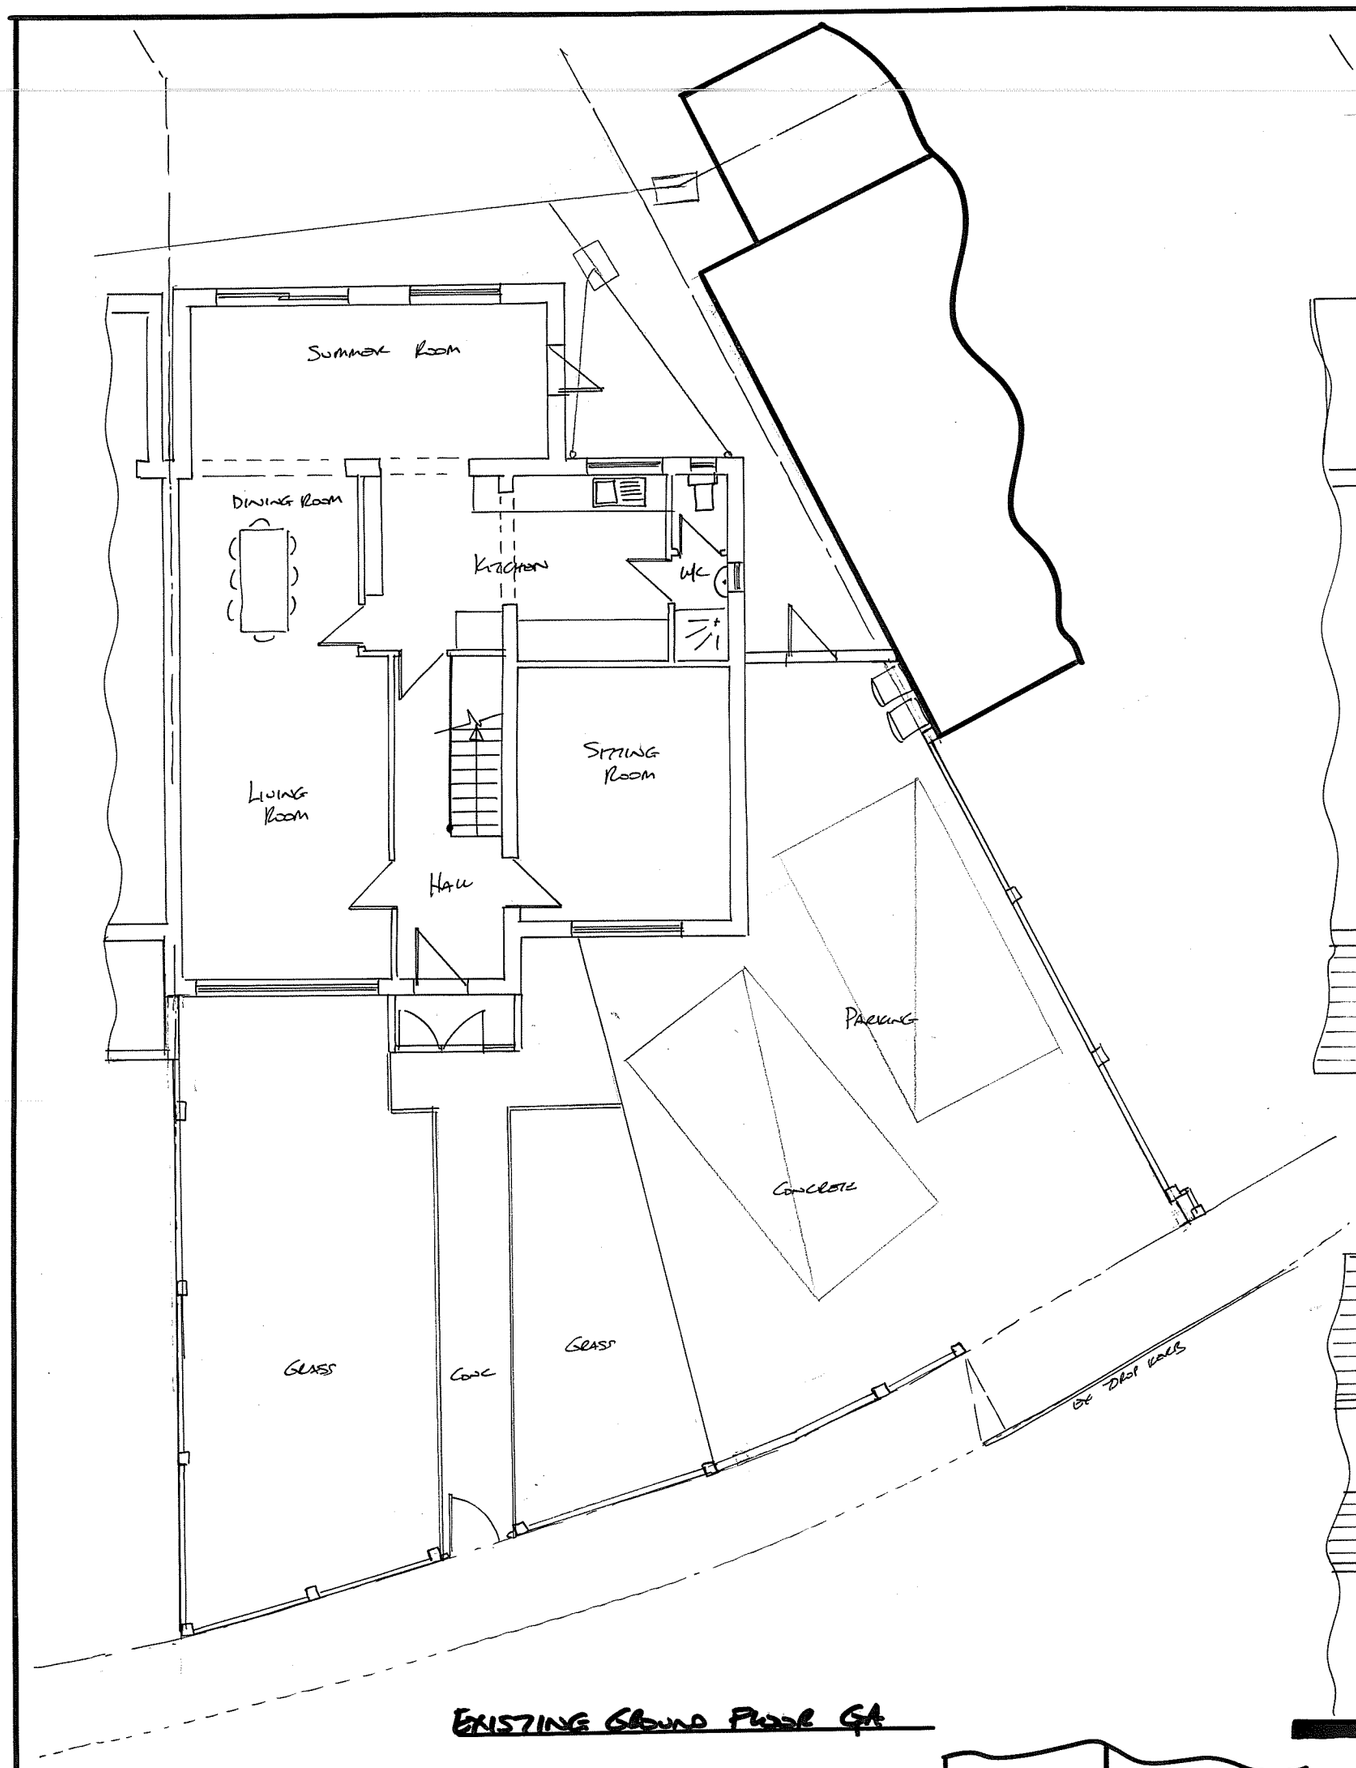
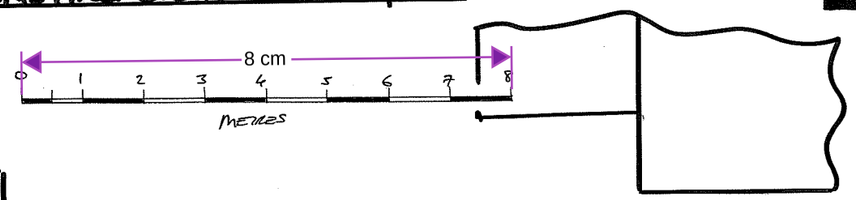



EXISTING GROUND FLOOR GA

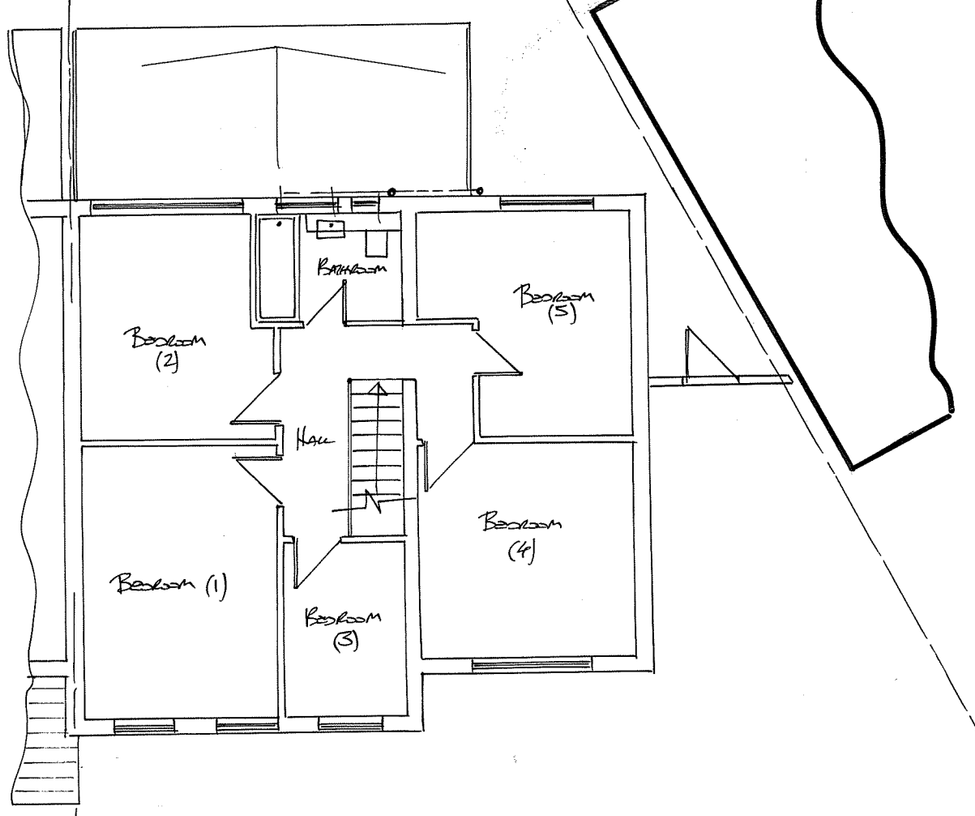



EXISTING FIRST FLOOR GA

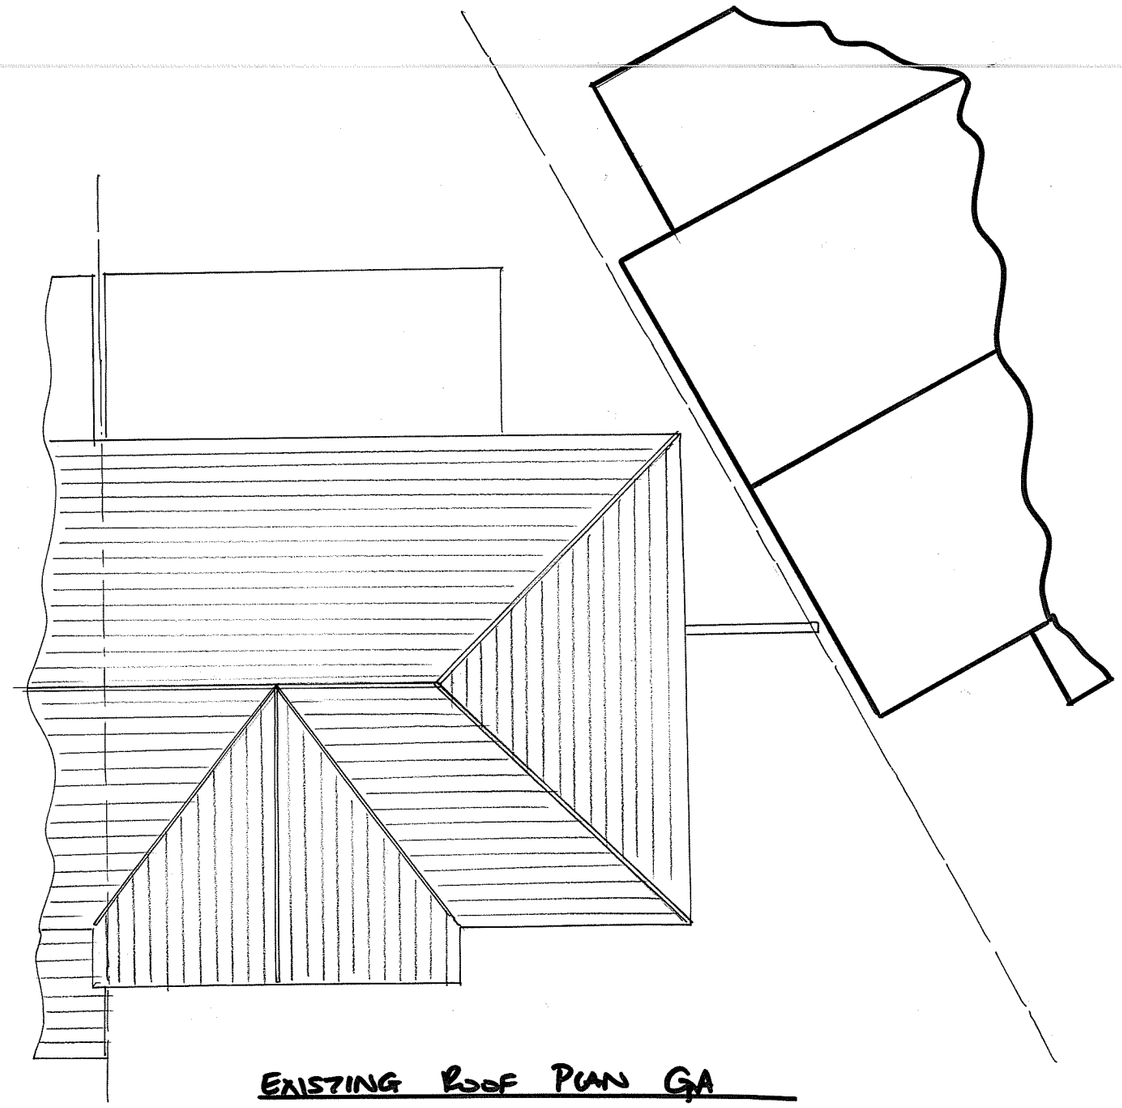


EXISTING ROOF PLAN GA



EXISTING FRONT ELEVATION

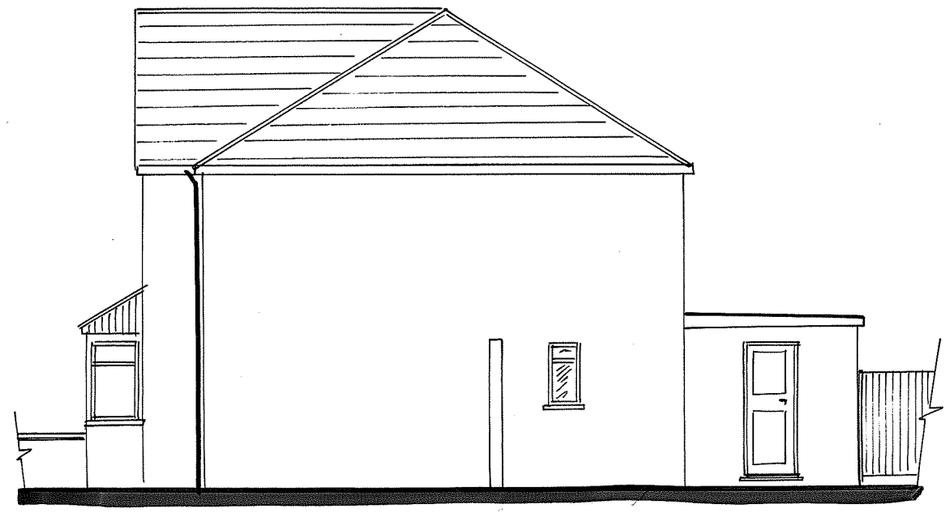

EXISTING SIDE ELEVATION

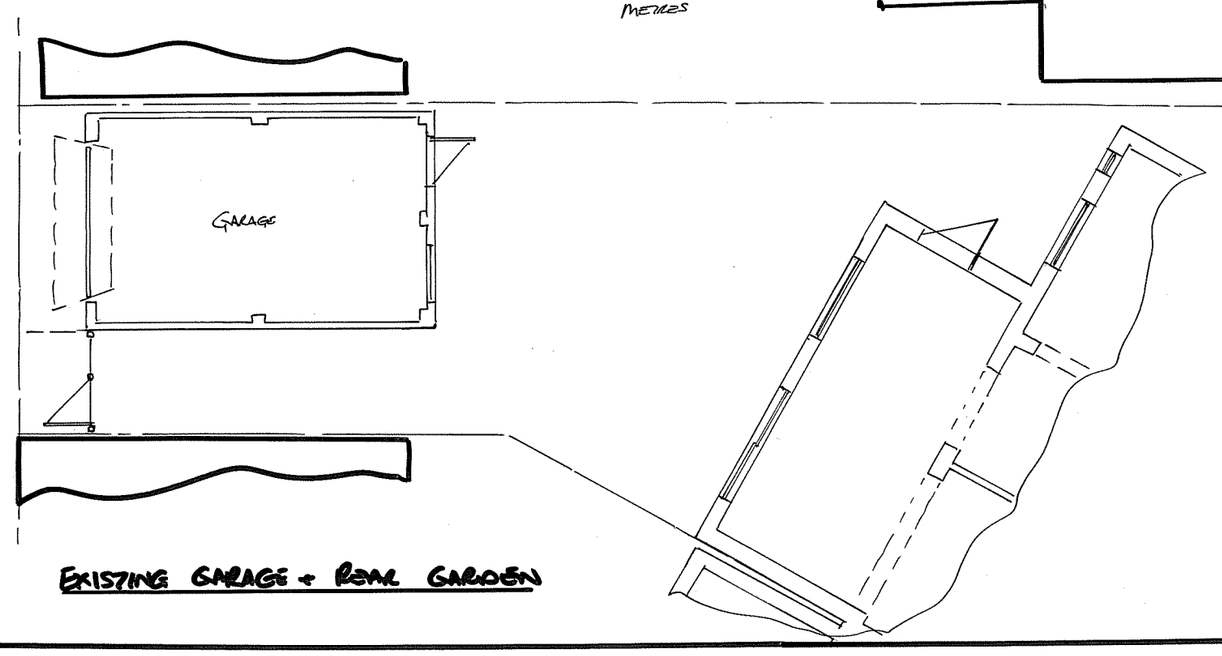


EXISTING GARAGE + REAR GARDEN



EXISTING REAR ELEVATION

Rev 02 - Notes added
Rev 01 - 155 shown more
Rev 0 - Draft

Title
Existing Elevations
And GA's

Date
Nov/2023

Scale
1:100 @ A2

Project
153 Beaumont Drive
Gravesend
Kent
DA

Drawing
DKM/7733/04

Rev
02