



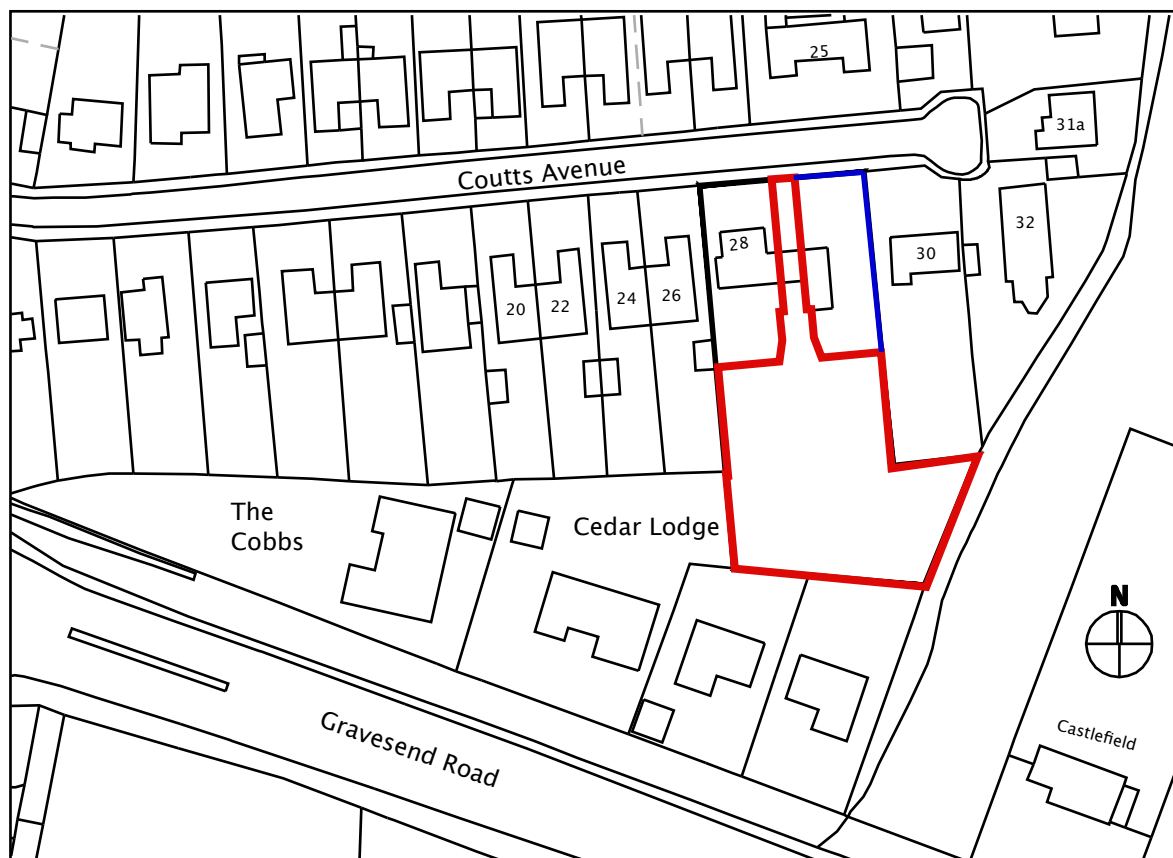

location plan

1:1250

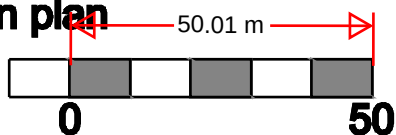

		- New Builds - Extensions - Groundworks	
BUILDING		07532 303307 calvin@ct-building.co.uk www.ct-building.co.uk	
Reputation Built On Quality			
Site Land to the rear of 28 Coutts Avenue Shorne Kent DA12 3HJ		Scale 1:1250@ A4 UNLESS STATED	
		Drawing No. 007 (Ver 1)	Date 29/02/2024
Drawing Title: Site Location Plan		Drawn by C.J.K.	