



Notes –

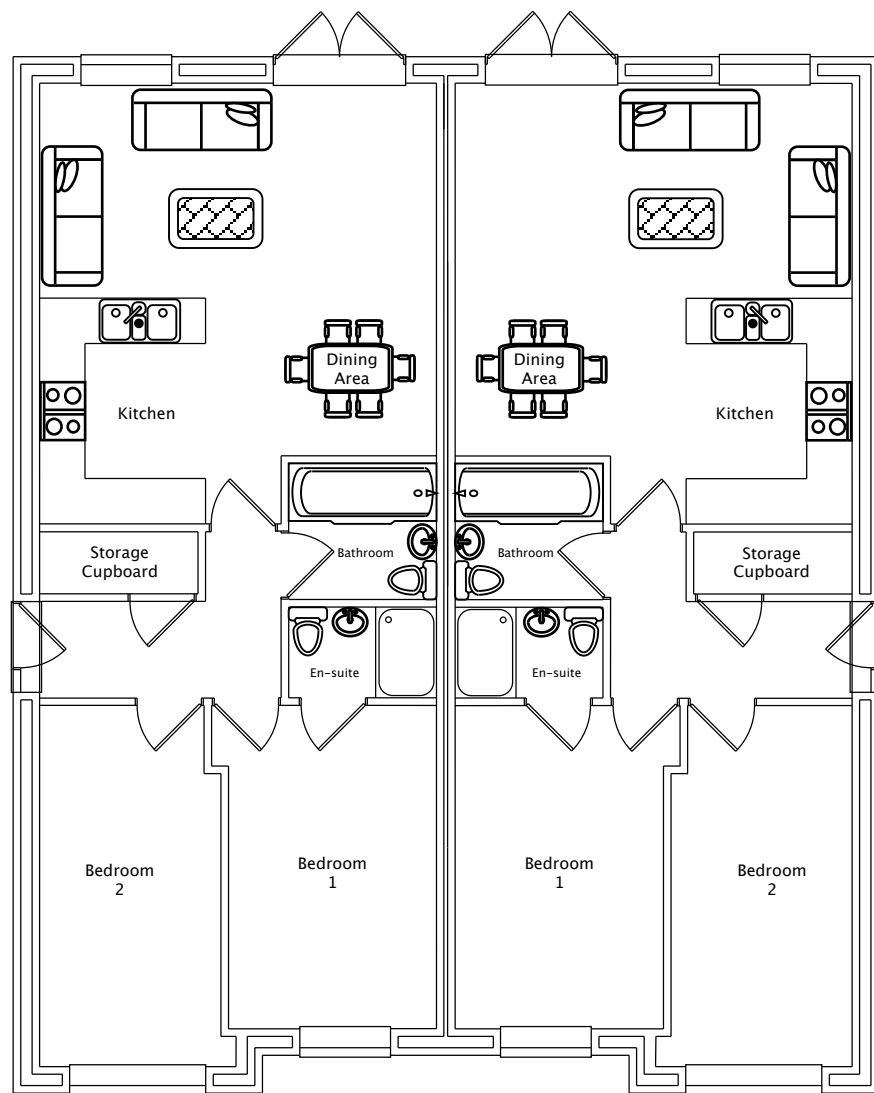

Plot 4



Plot 3

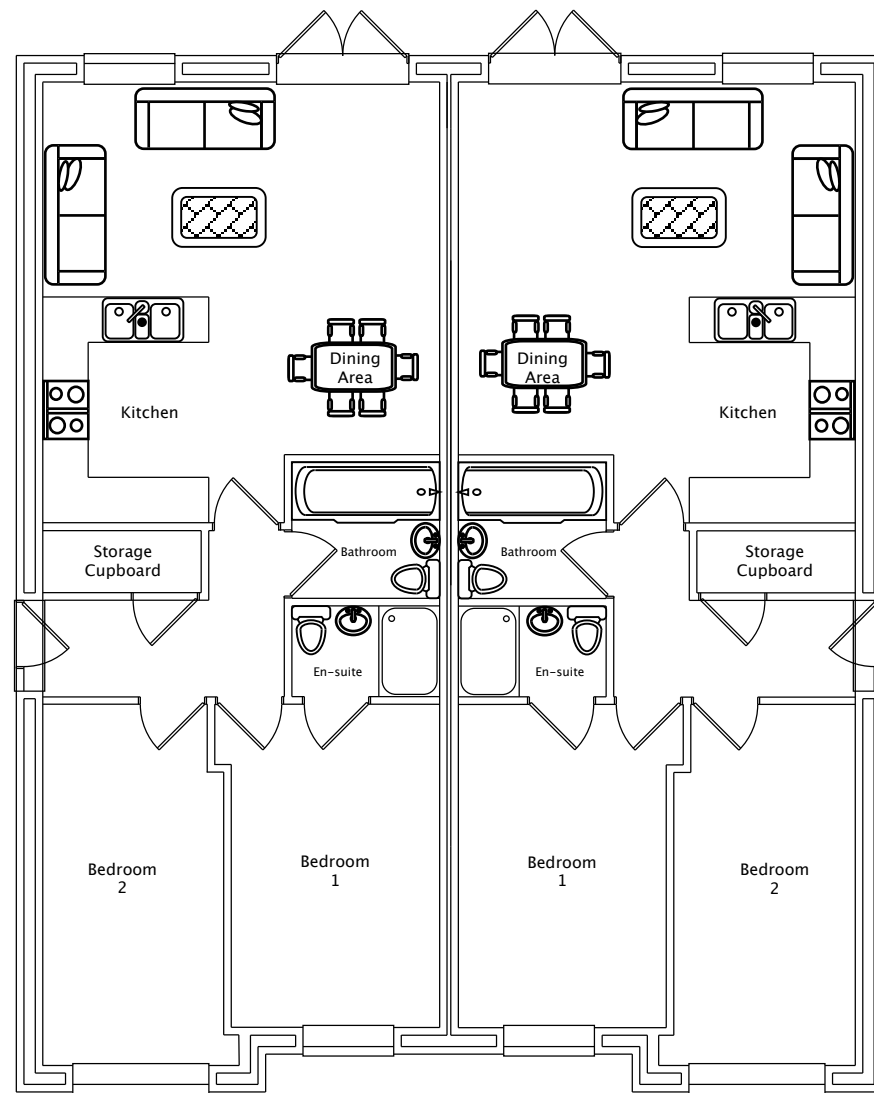


Plot 2

Plot 1

Proposed Ground Floorplan

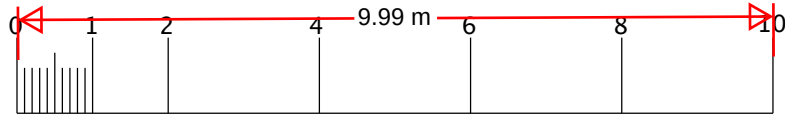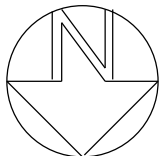

Scale Bar (metres) 1:100

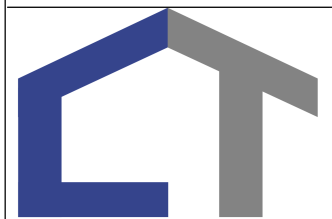

- New Builds
- Extensions
- Groundworks

07532 303307
calvin@ct-building.co.uk
www.ct-building.co.uk

Reputation Built On Quality

Site Land to the rear of 28 Coutts Avenue Shorne Kent DA12 3HJ	Scale 1:100@ A3 UNLESS STATED	
	Drawing No. 001 (Ver 2)	Date 19/03/2024
Drawing Title: Floorplans	Drawn by C.J.K.	