




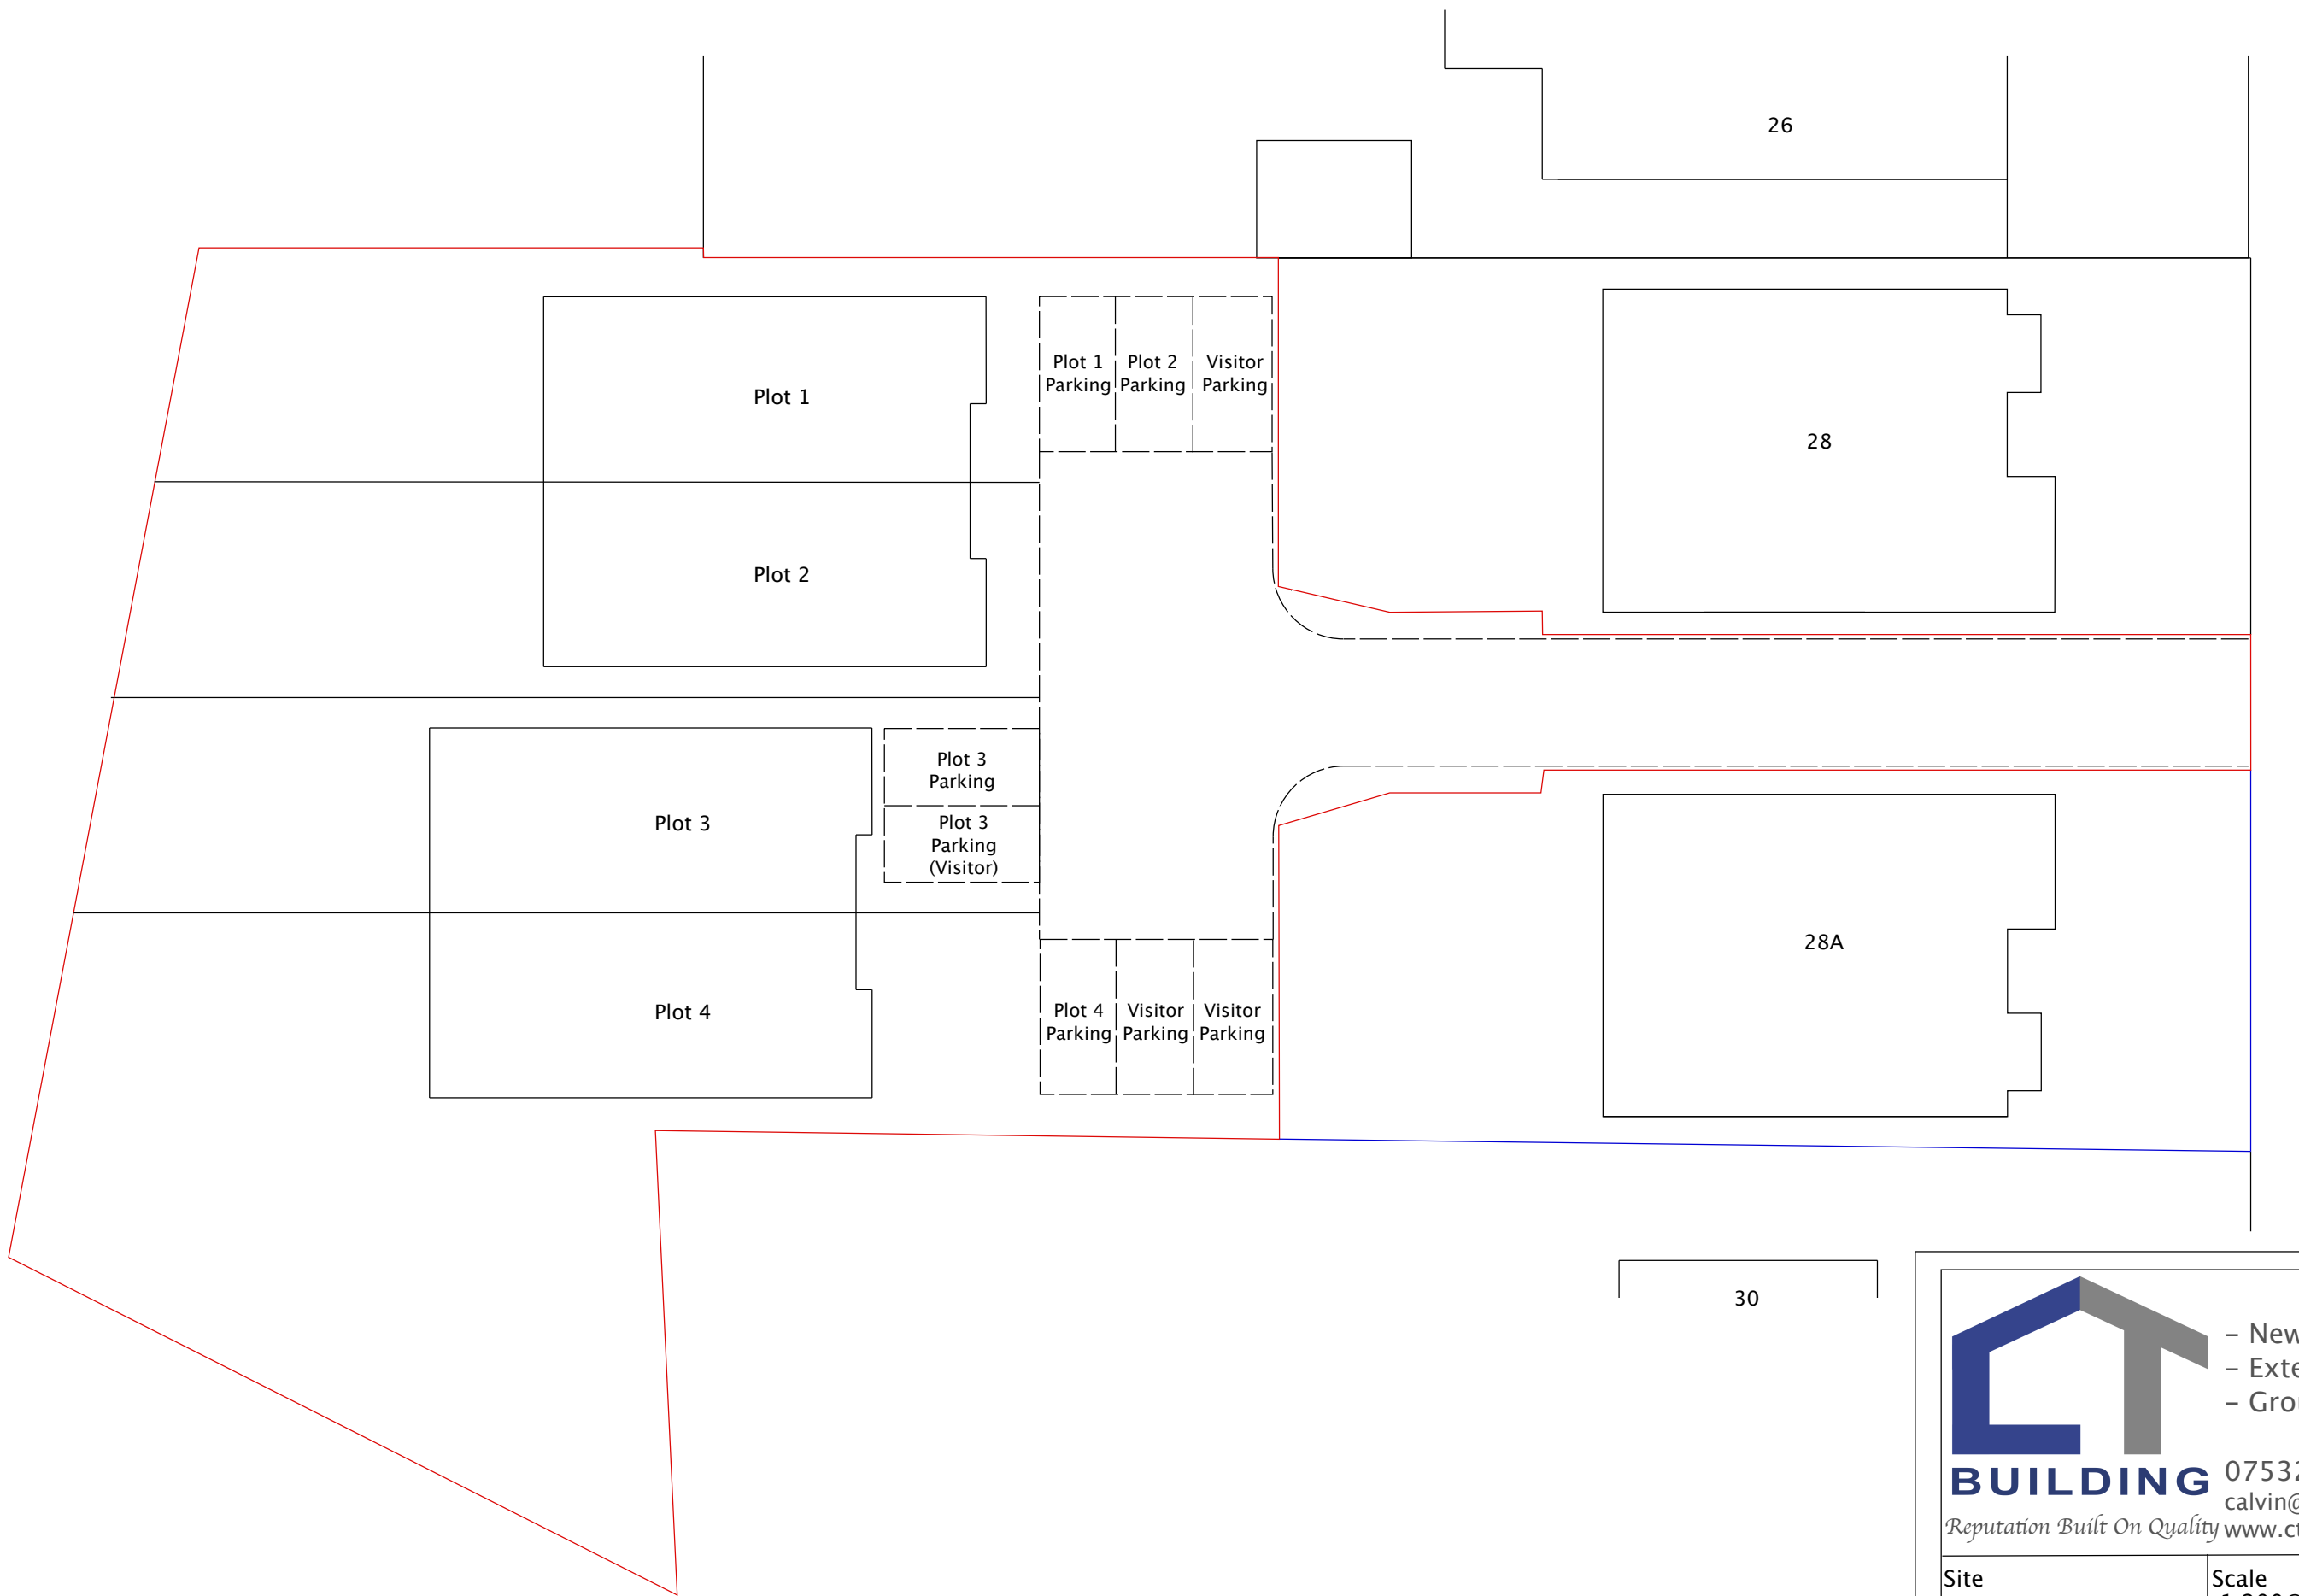

30

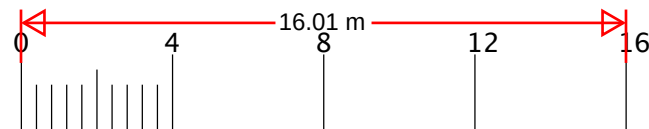

Scale Bar (metres) 1:200

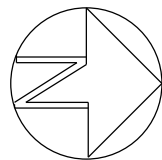

- New Builds
- Extensions
- Groundworks

07532 303307

calvin@ct-building.co.uk

Reputation Built On Quality www.ct-building.co.uk

Site
Land to the rear of 28
Coutts Avenue
Shorne
Kent
DA12 3HJ

Scale
1:200@ A3
UNLESS STATED

Drawing No.	Date
003 (Ver 1)	29/02/2024

Drawing Title:
Block Plan

Drawn by
C.J.K.