

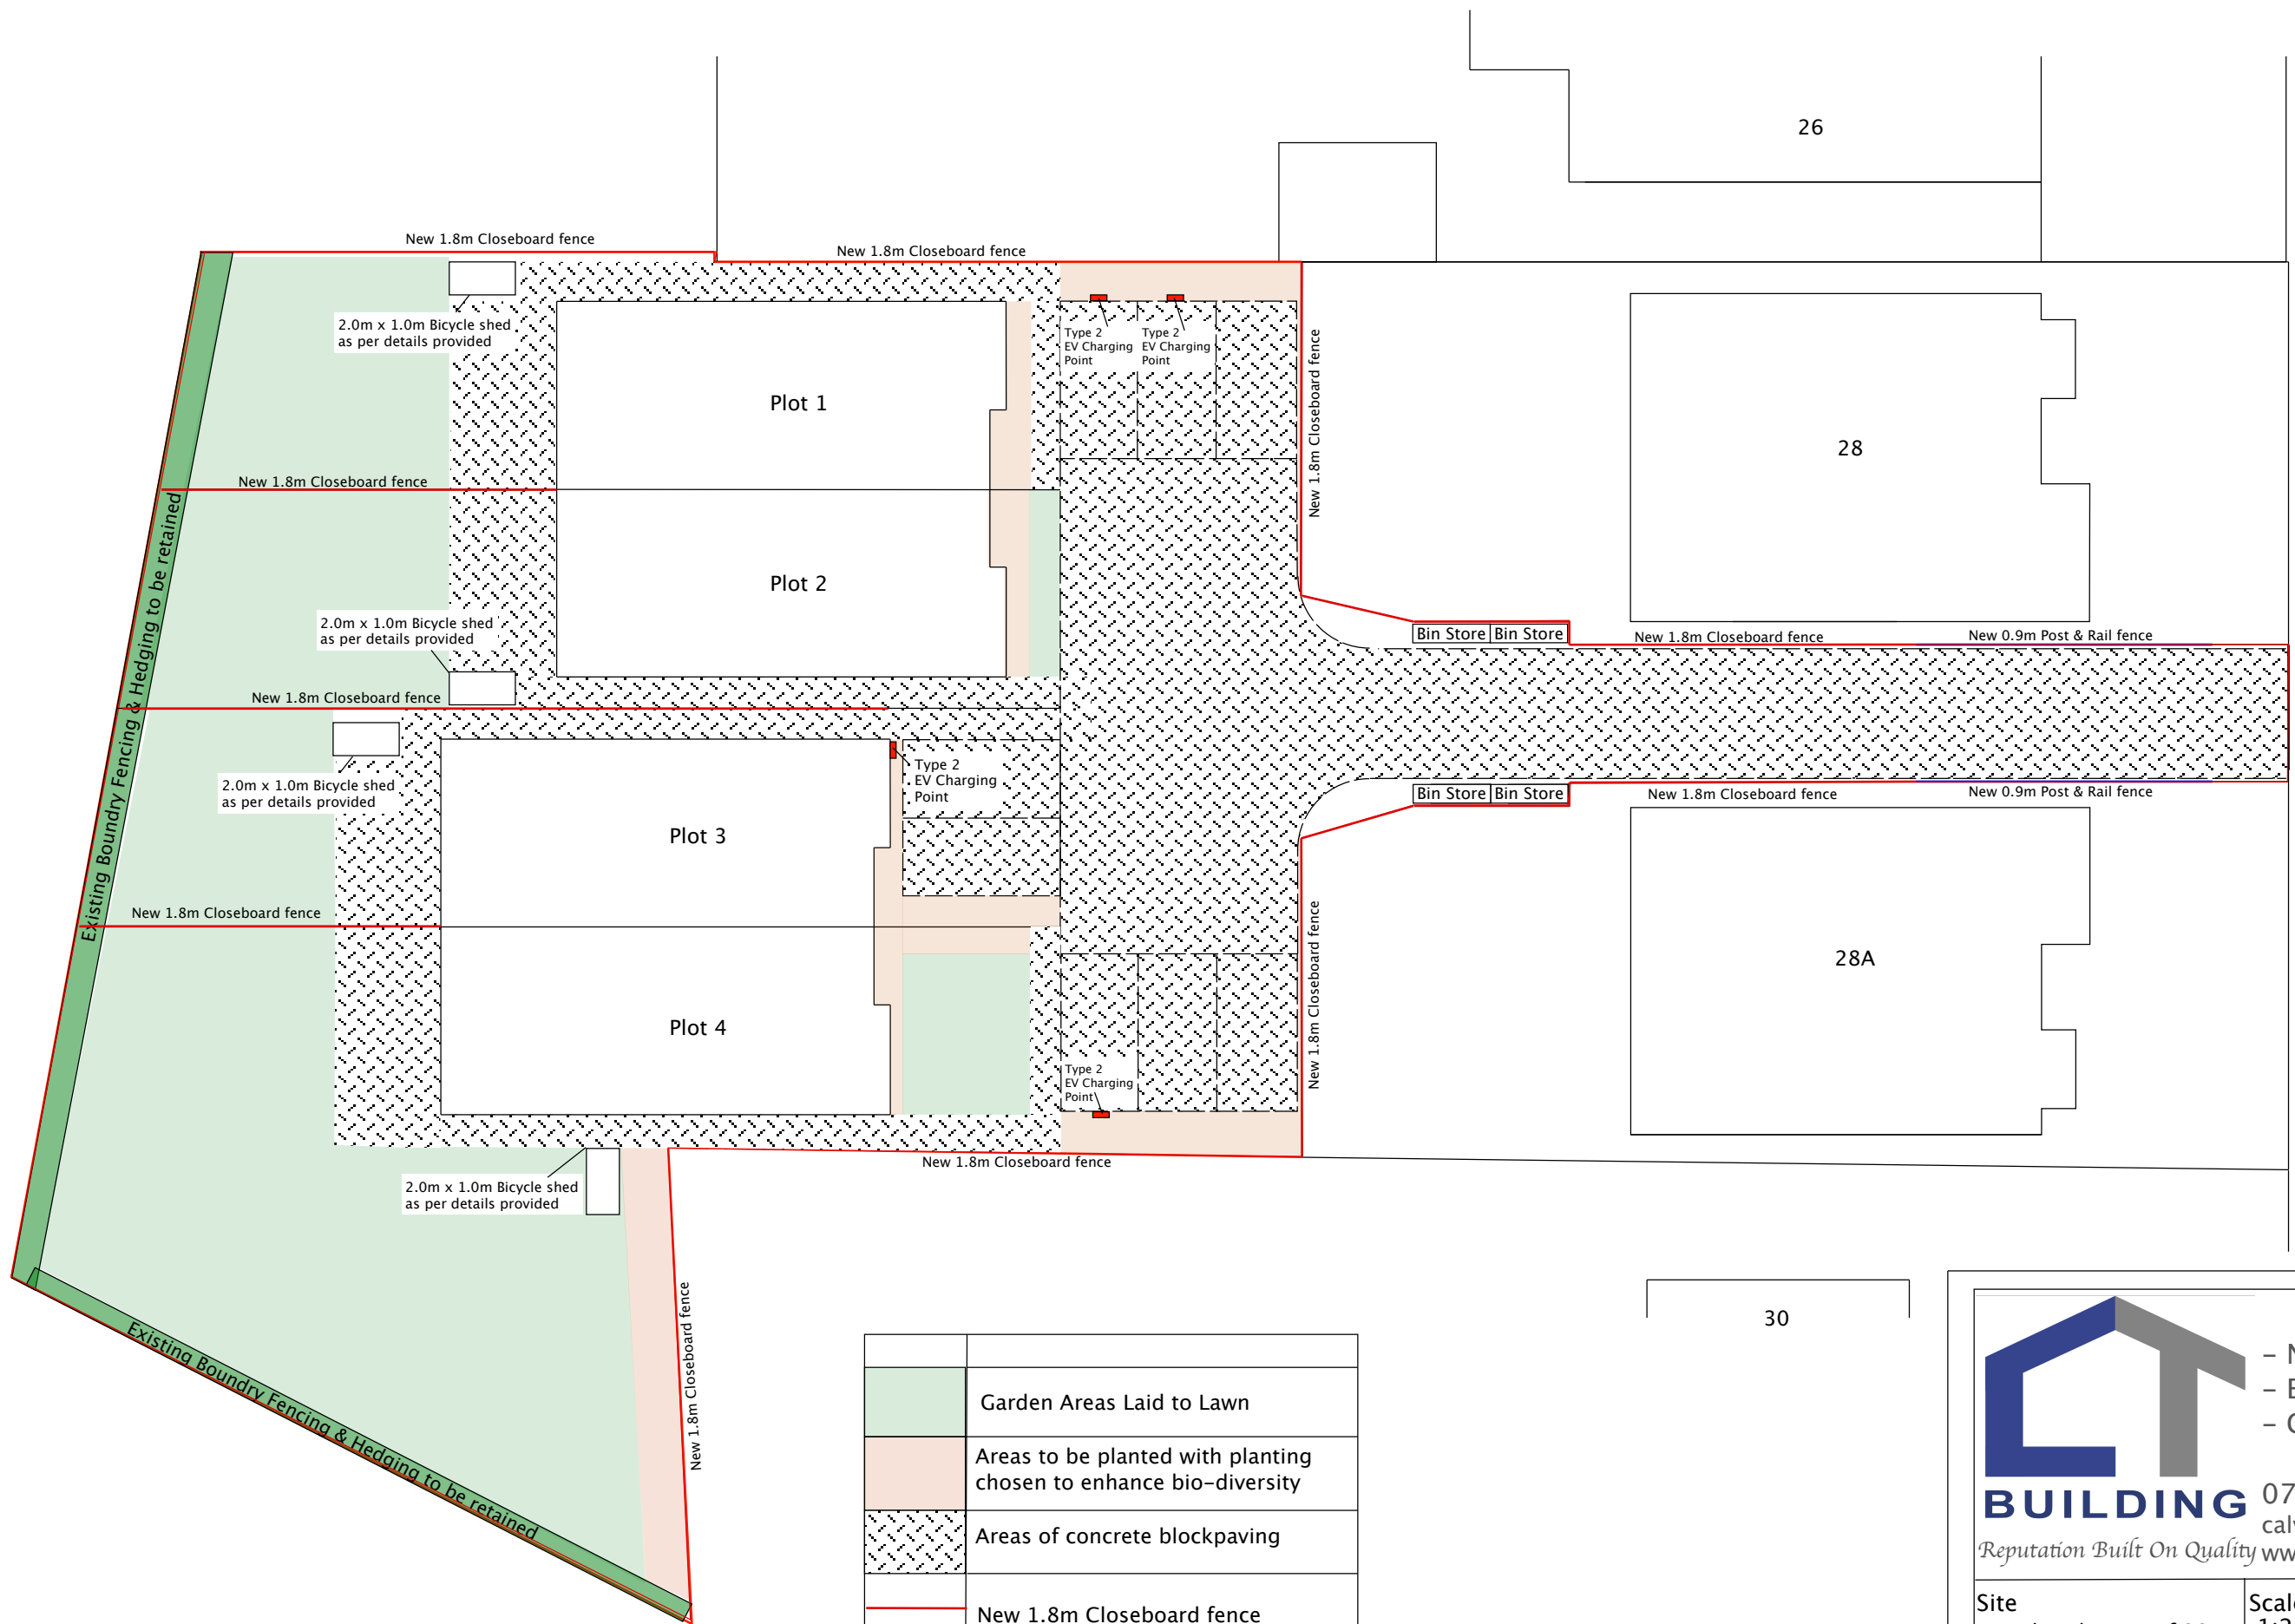


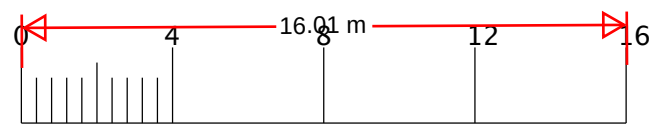

	Garden Areas Laid to Lawn
	Areas to be planted with planting chosen to enhance bio-diversity
	Areas of concrete blockpaving
	New 1.8m Closeboard fence
	New 0.9m Post & Rail fence

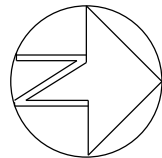

Scale Bar (metres) 1:200

30



- New Builds
- Extensions
- Groundworks

07532 303307

calvin@ct-building.co.uk

Reputation Built On Quality www.ct-building.co.uk

Site
Land to the rear of 28
Coutts Avenue
Shorne
Kent
DA12 3HJ

Scale
1:200@ A3
UNLESS STATED

Drawing No. Date
004 (Ver 1) 29/02/2024

Drawing Title:
Landscaping Plan

Drawn by
C.J.K.