


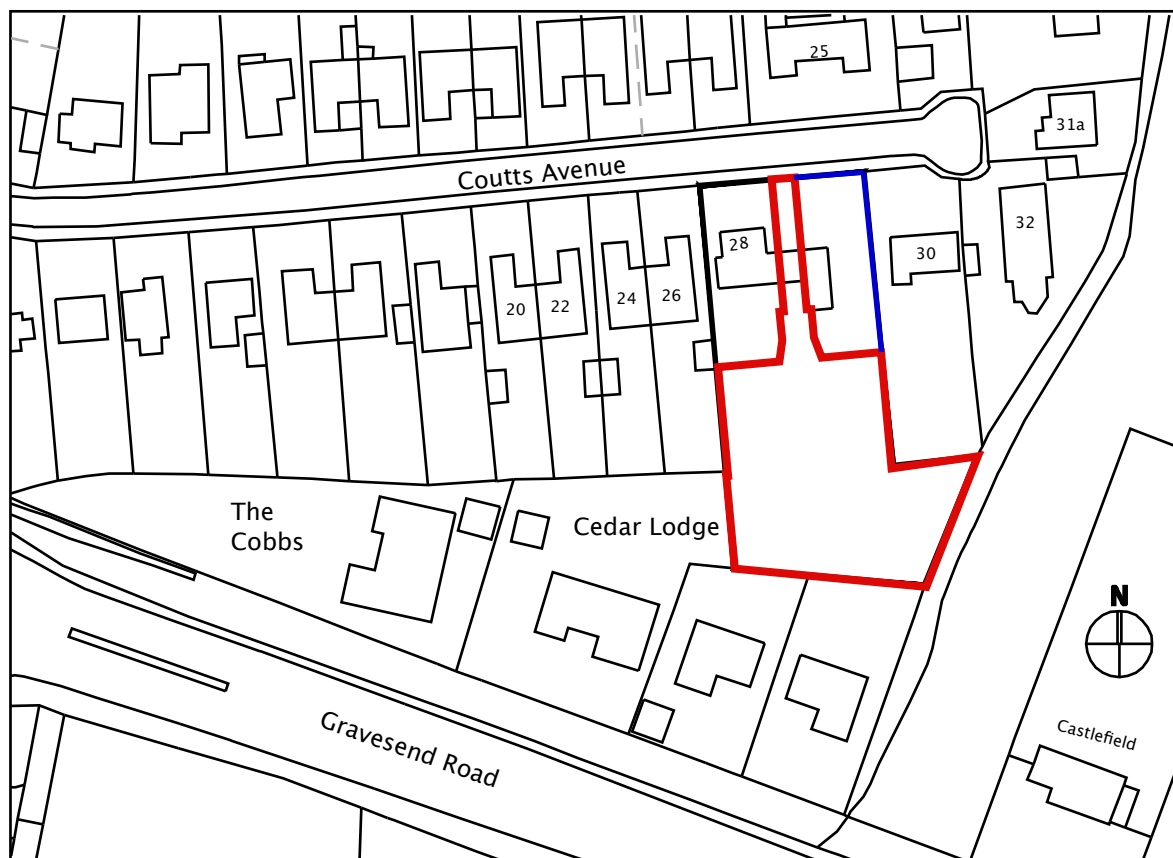

location plan

1:1250  **0 50**

 - New Builds - Extensions - Groundworks	
BUILDING 07532 303307 calvin@ct-building.co.uk <i>Reputation Built On Quality</i> www.ct-building.co.uk	
Site Land to the rear of 28 Coutts Avenue Shorne Kent DA12 3HJ	Scale 1:1250@ A4 UNLESS STATED
Drawing Title: Site Location Plan	Drawing No. 007 (Ver 1) Date 29/02/2024 Drawn by C.J.K.