




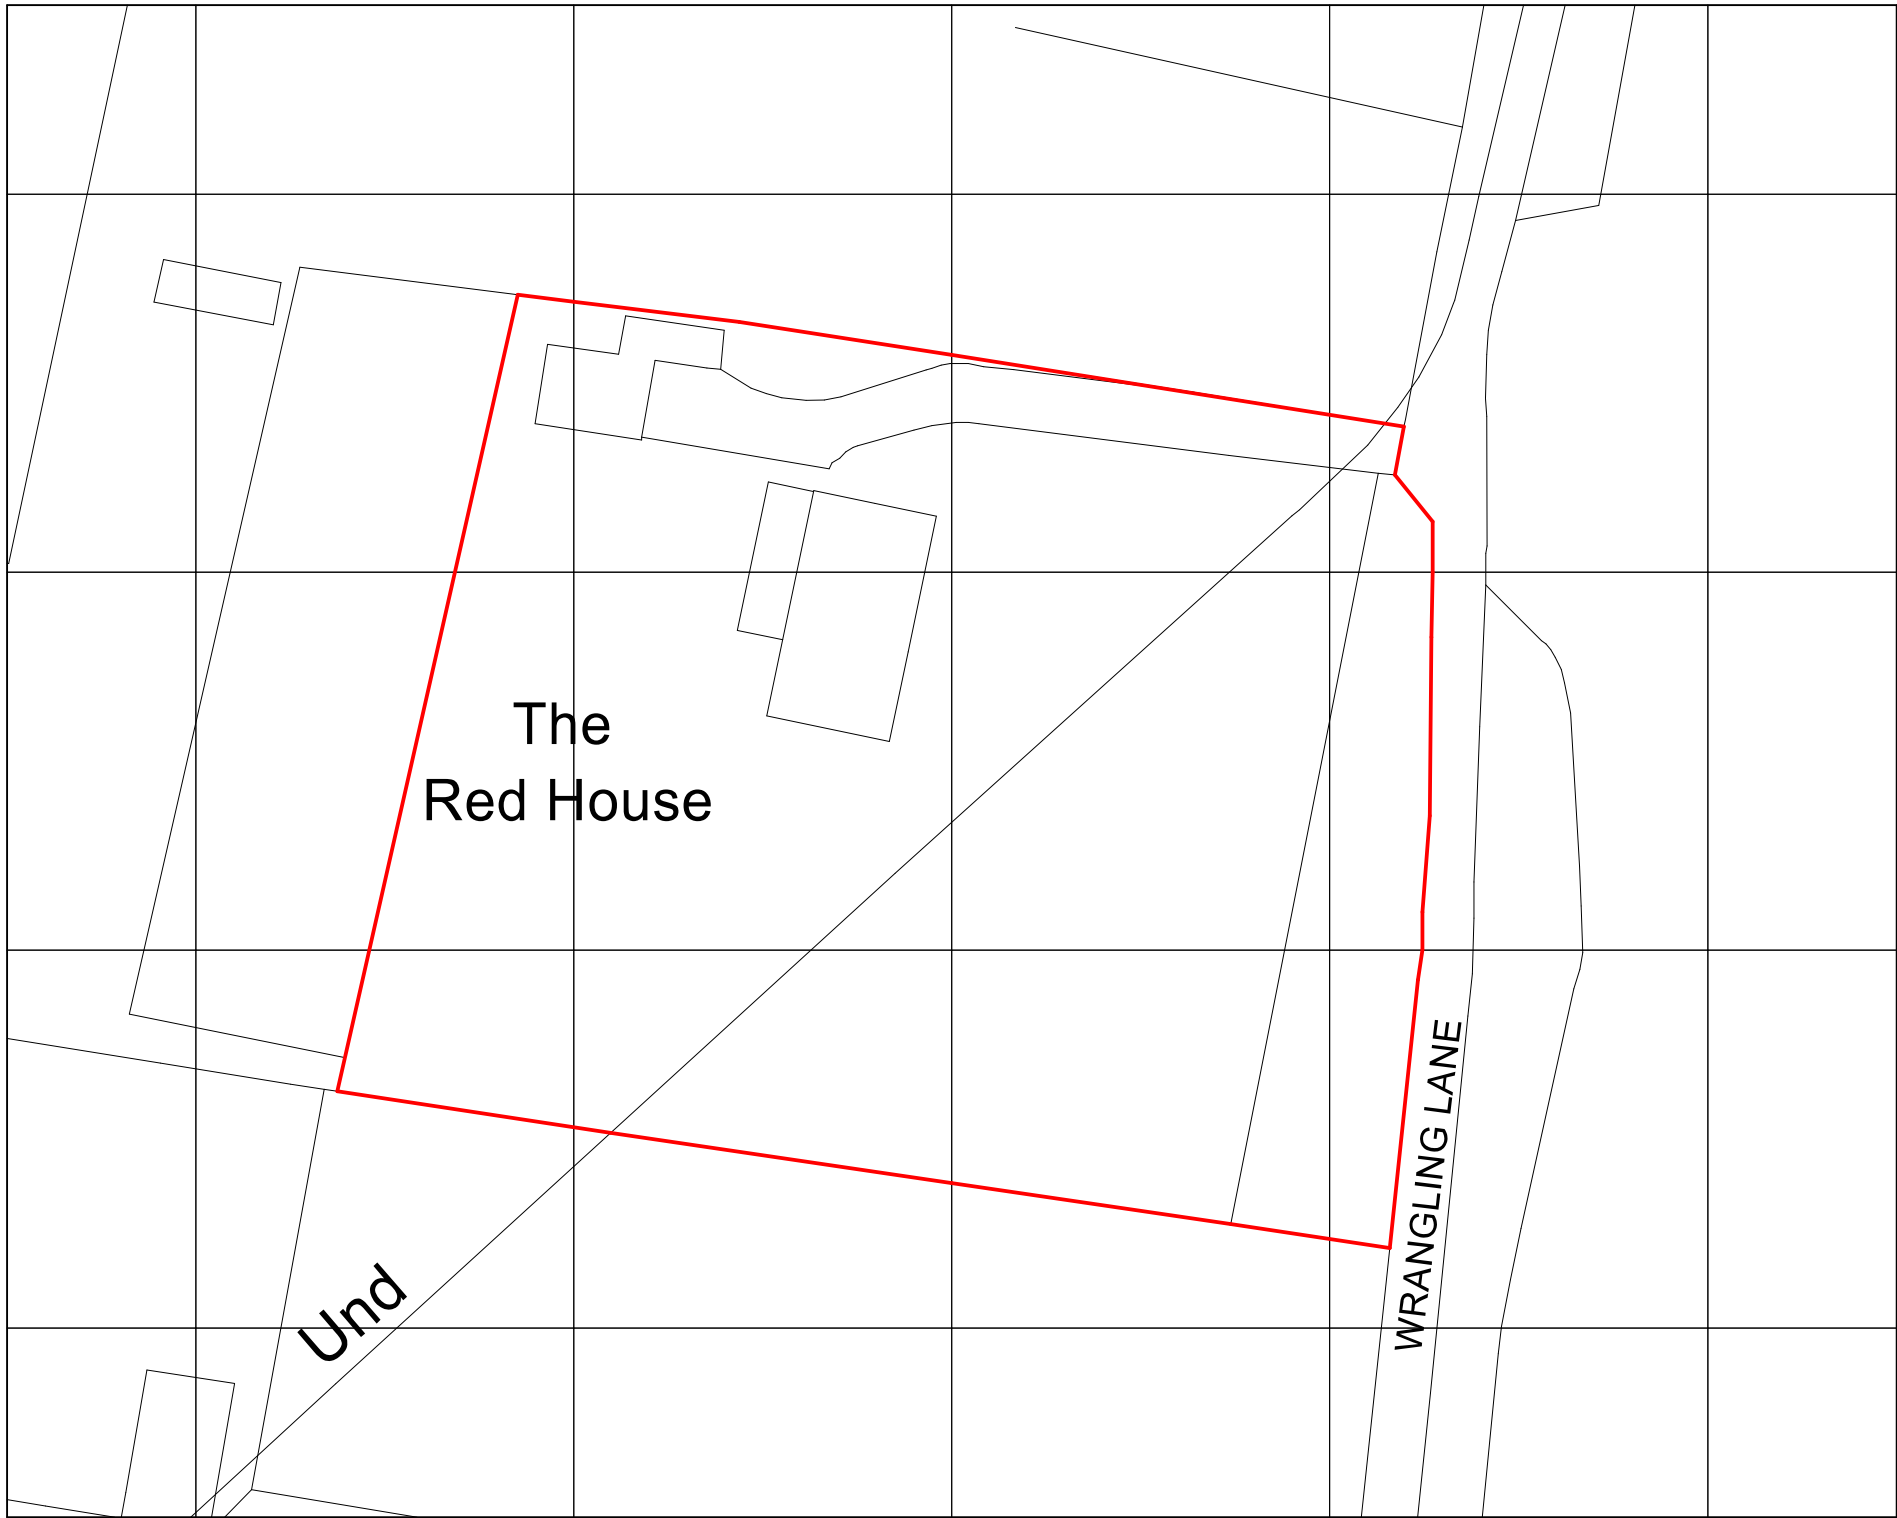

1:500 Block Plan

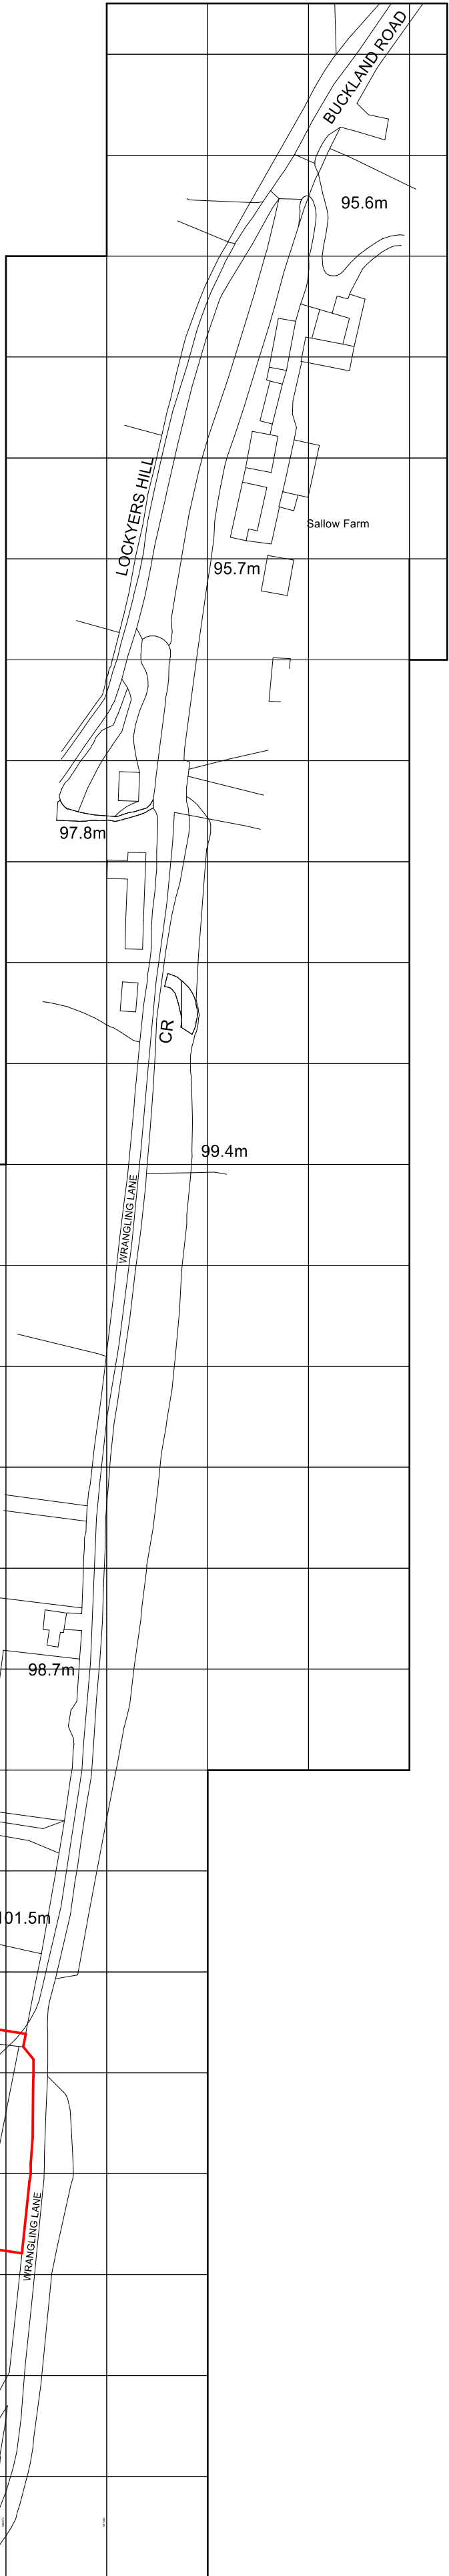

Ordnance Survey, (c) Crown Copyright 2024. All rights reserved. Licence number 100022432

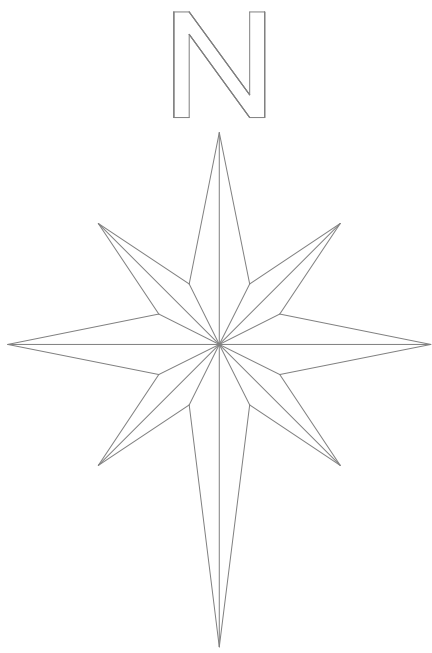

1:1250 Location Map

Elsigood Associates

BUILDING SURVEYING & ARCHITECTURAL DESIGN
21 Main Street
Barton under Needwood
Staffordshire
DE13 8AA

Tel: 01283 617 612

Tel: 020 8191 7612

NOTES:

Drawings produced are for planning consent and building regulation approval only and may not cover all elements required to ensure project completion.

All dimensions to be checked on site by contractor.

All discrepancies with the drawings/specifications to be raised and clarified with Elsigood Associates Limited.

All workmanship and materials to comply with current British/European standards, codes of practice & manufacturers instructions.

Do not scale from drawing.

Drawings remain the property of Elsigood Associates Limited and can not be photocopied (copyright law) or used in any way without the permission of Elsigood Associates Limited.

PROJECT:

Proposed Front, Side & Rear Extensions
with Internal Alterations

TITLE:

Existing Location Map & Block Plan

SITE:

The Red House
Wrangling Lane, Great Buckland
Luddesdown, Gravesend
DA13 0XF

DATE:

12/03/2024

SCALE:

1:1250 & 1:500

DRAWING No.:

23-028-LMBP

DRAWN:

PME

REV:

-