
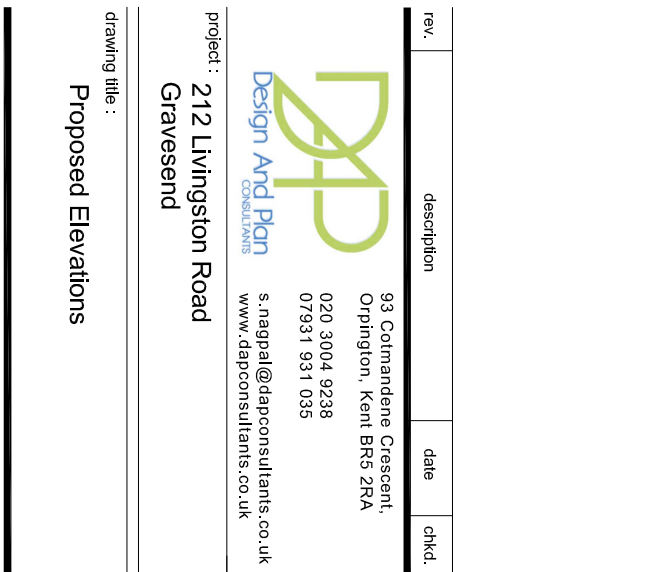


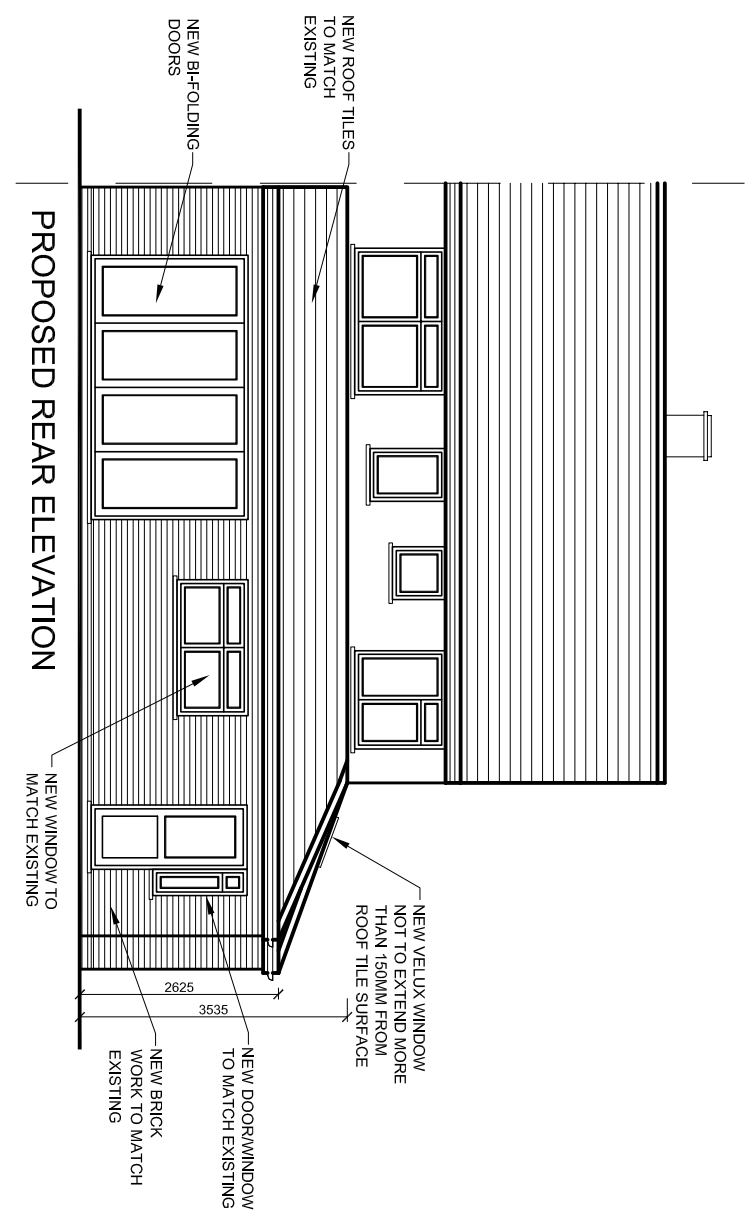

| rev.                                       | description   | date            | chkd. |
|--------------------------------------------|---|-----------------|-------|
|                                            |  <p>93 Cotmandene Crescent,<br/>Orpington, Kent BR5 2RA<br/>020 3004 9238<br/>07931 931 035<br/>s.nagpal@dapconsultants.co.uk<br/>www.dapconsultants.co.uk</p> |                 |       |
| project : 212 Livingston Road<br>Gravesend |   |                 |       |
| drawing title : Proposed Elevations        |   |                 |       |
| drawn: MV                                  | chkd : SS   | date:22.01.2024 |       |
| status: Planning                           |   | scale: 1:100@A3 |       |
| proj no : 2446                             | dag no: 04   | rev no: A       |       |