

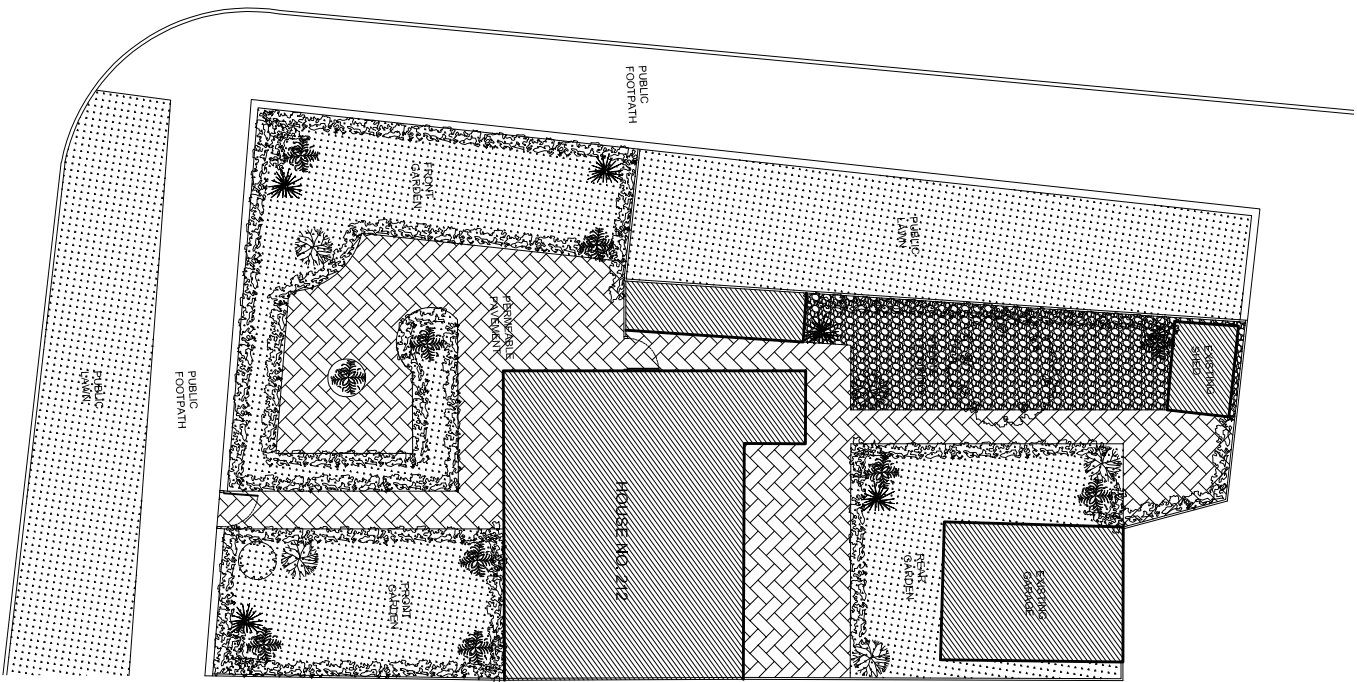


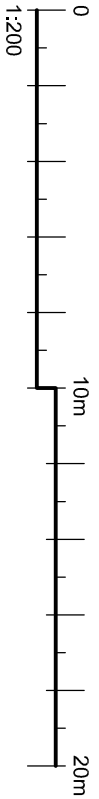


EXISTING BLOCK PLAN - SCALE 1:200

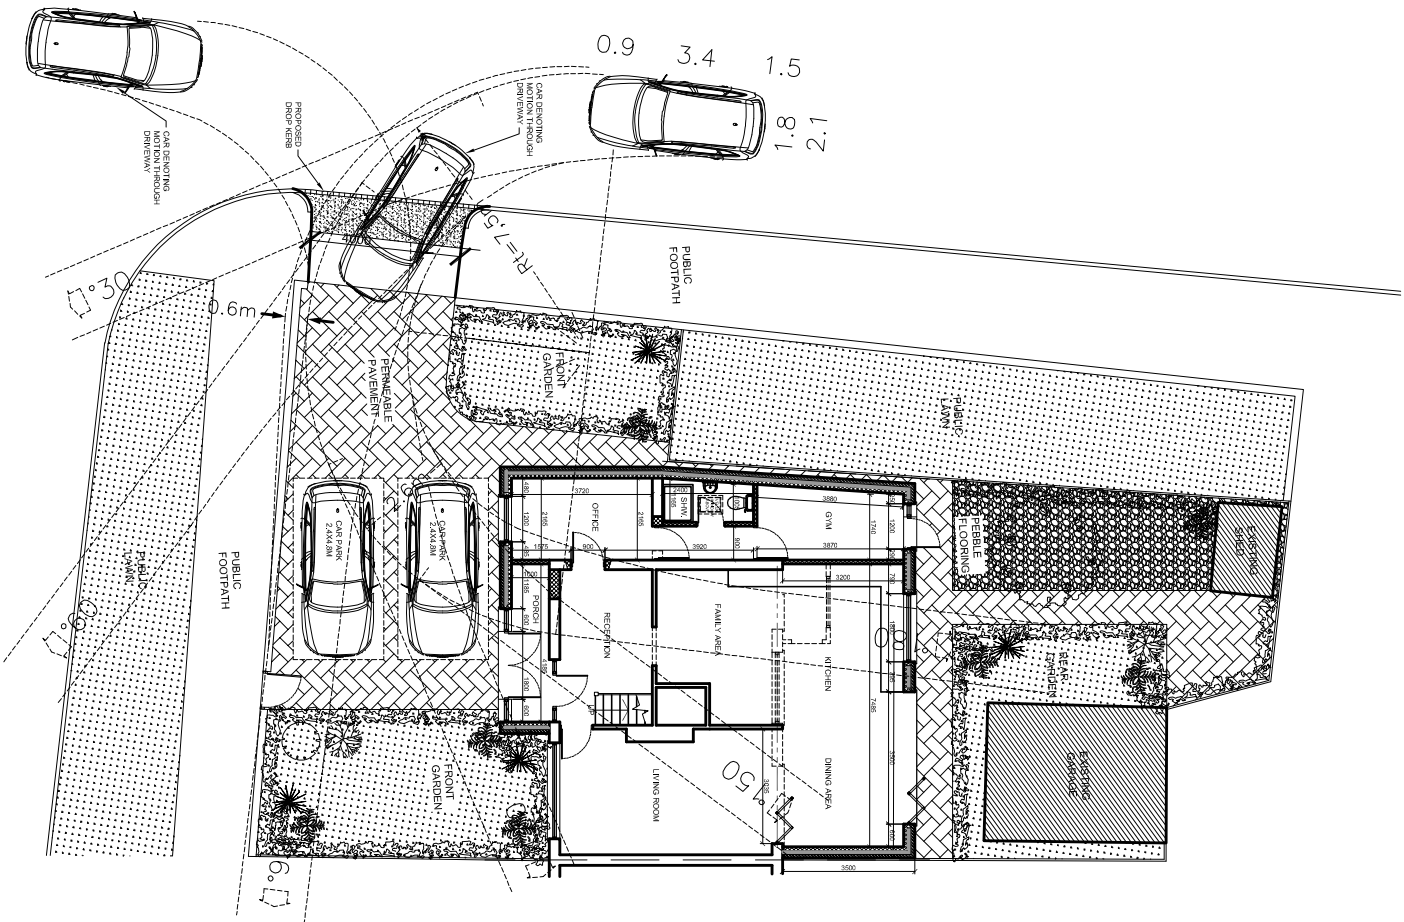

PROPOSED BLOCK PLAN - SCALE 1:200

The Contractor is to check all dimensions on site and report any discrepancies to the Contract Administrator. This drawing is to be read in conjunction with all other standard documentation.

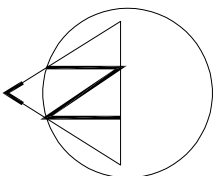

rev.	description		date	chkd.
	93 Colmandene Crescent, Orpington, Kent BR5 2RA			
	020 3004 9238			
	07931 931 035			
	s.nappai@dapconsultants.co.uk			
	www.dapconsultants.co.uk			

project : 212 Livingston Road
Gravesend

drawing title :

Existing and Proposed Block Plans

drawn: MV	chkd : SS	date:22.01.2024
status: Planning		
scale: 1:200@A3		
proj no : 2446	drg no: 03	rev no: A