



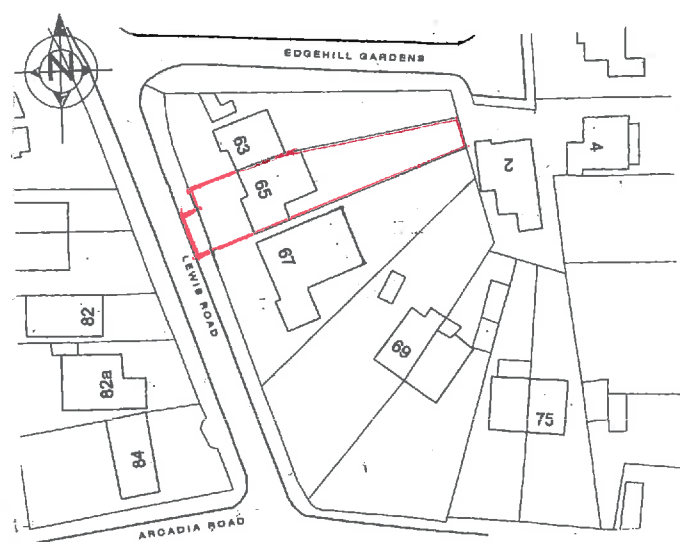

1:1250 LOCATION PLAN

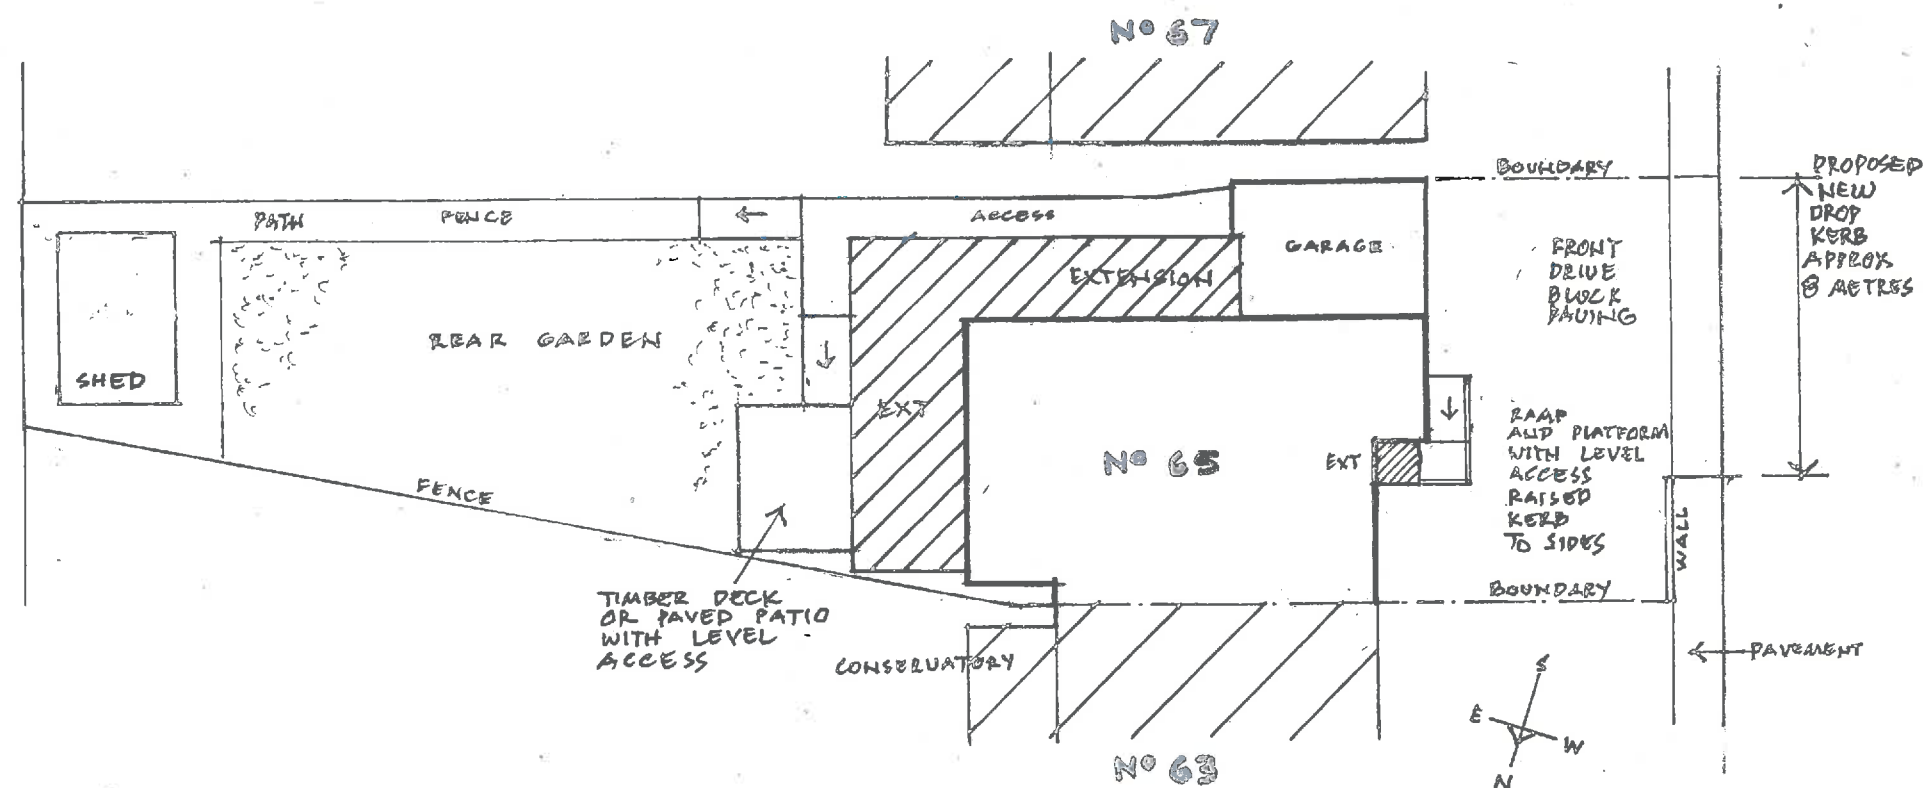

REVISION B APRIL 18TH 2023 FRONT EXTENSION REDUCED IN SIZE
 REVISION A MARCH 7TH 2023 LOCATION PLAN REVISED RED LINE AND SCALE BAR ADDED

65 LEWIS ROAD ISTEAD RISE GRAVESEND DA13 9JQ	SITE LOCATION PLAN AND BLOCK PLAN	1:200
DEMOLITION OF CONSERVATORY		FEB 2023
PROPOSED SINGLE STOREY EXTENSIONS TO FRONT, SIDE, AND REAR		DRAWING
EXTERNAL AND INTERNAL ALTERATIONS TO PROVIDE IMPROVED WHEELCHAIR FACILITIES		01 B