




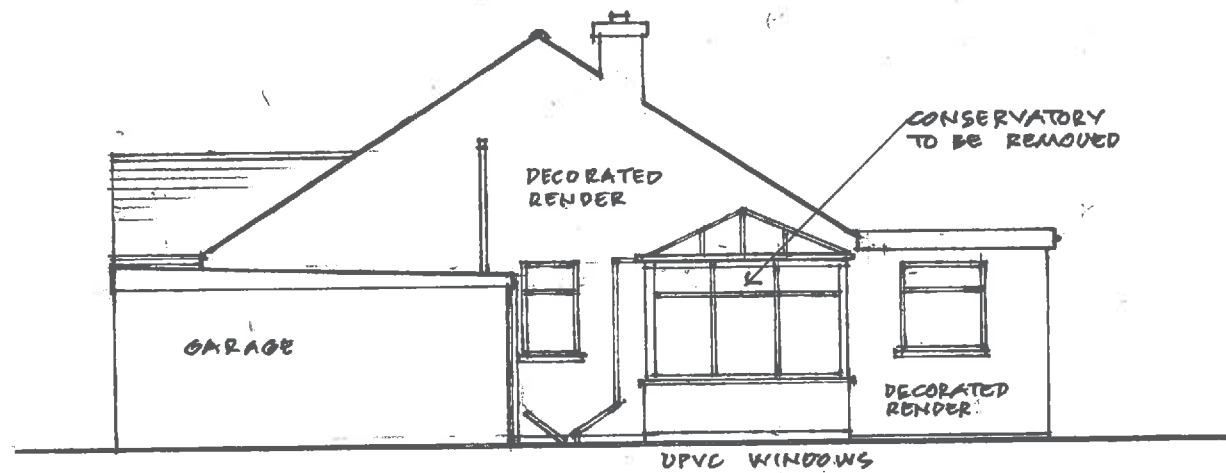


EXISTING SIDE ELEVATION

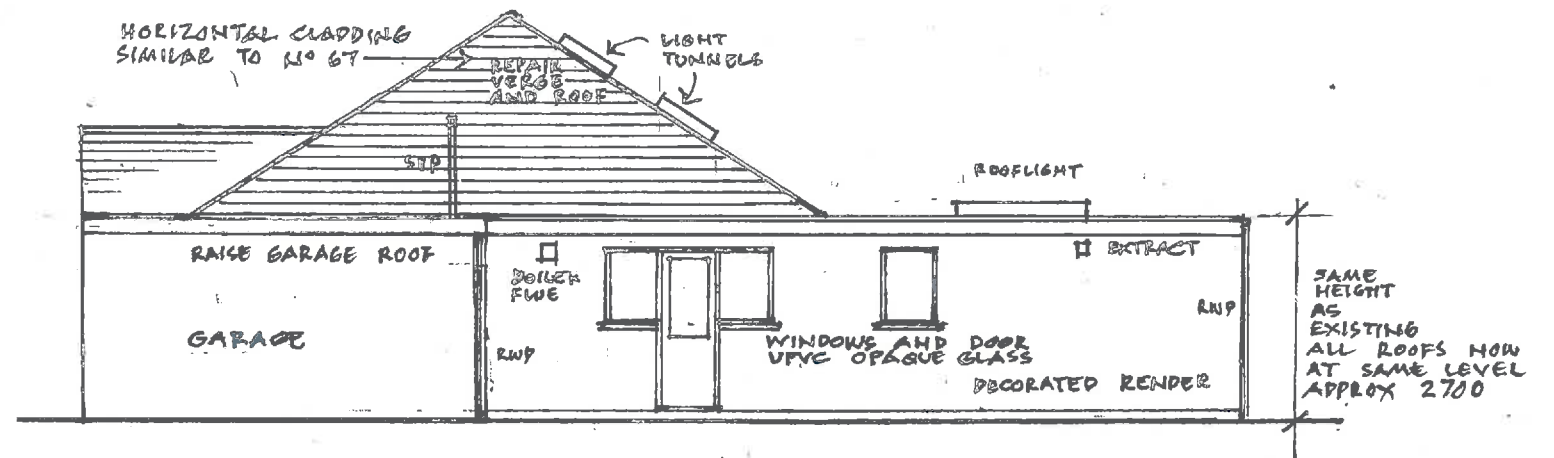

PROPOSED SIDE ELEVATION

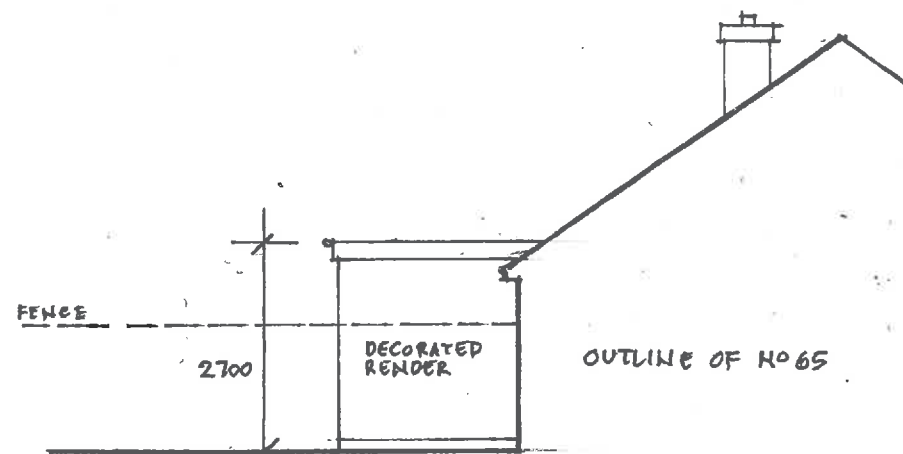

EXISTING SIDE ELEVATION

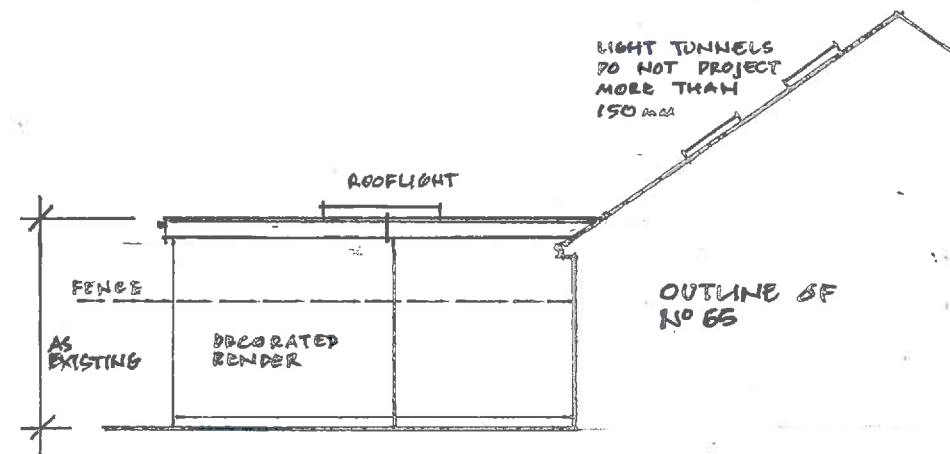

PROPOSED SIDE ELEVATION



REVISION A 18TH APRIL 2023 ROOF ALTERED TO SAME HEIGHT AS EXISTING

65 LEWIS ROAD ISTEAD RISE GRAVESEND DA13 9JQ

ELEVATIONS — SHEET 1

1:100 SCALE

DEMOLITION OF CONSERVATORY

FEB 2023

PROPOSED SINGLE STOREY EXTENSIONS TO FRONT, SIDE, AND REAR

EXTERNAL AND INTERNAL ALTERATIONS TO PROVIDE IMPROVED WHEELCHAIR FACILITIES

DRAWING

02A