



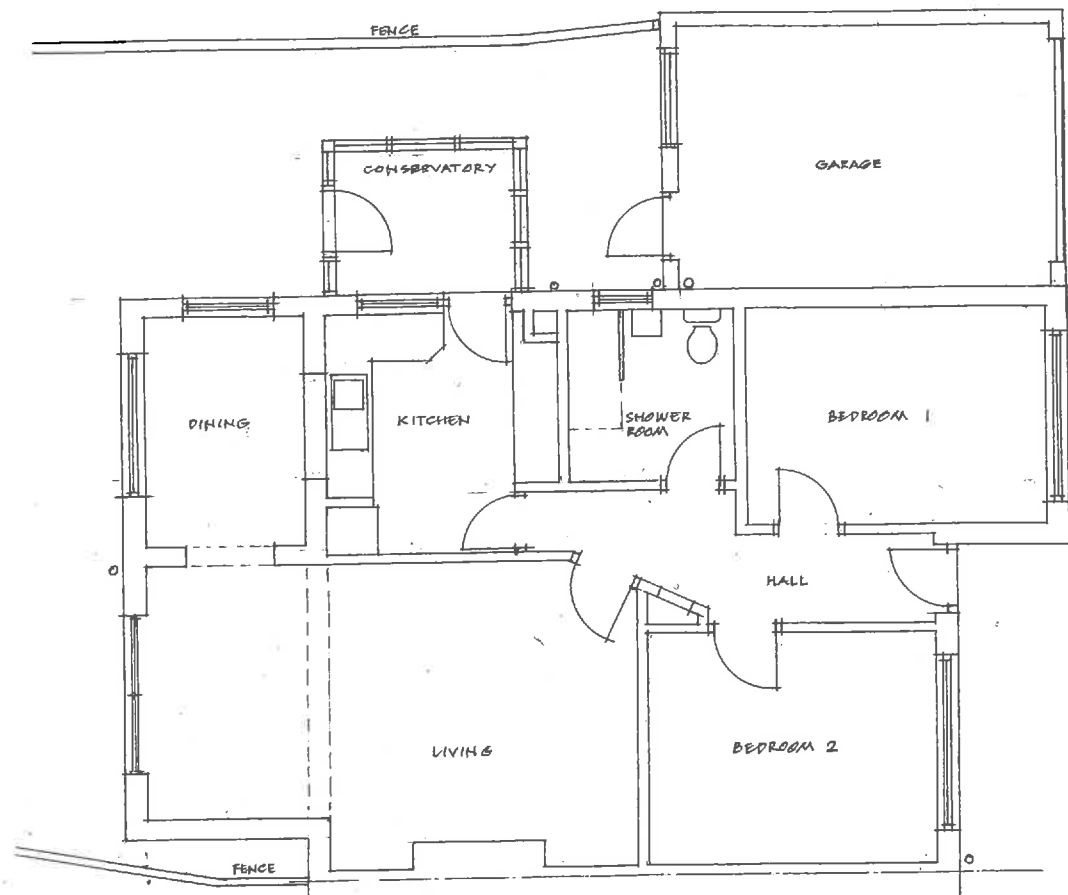

EXISTING GROUND FLOOR PLAN

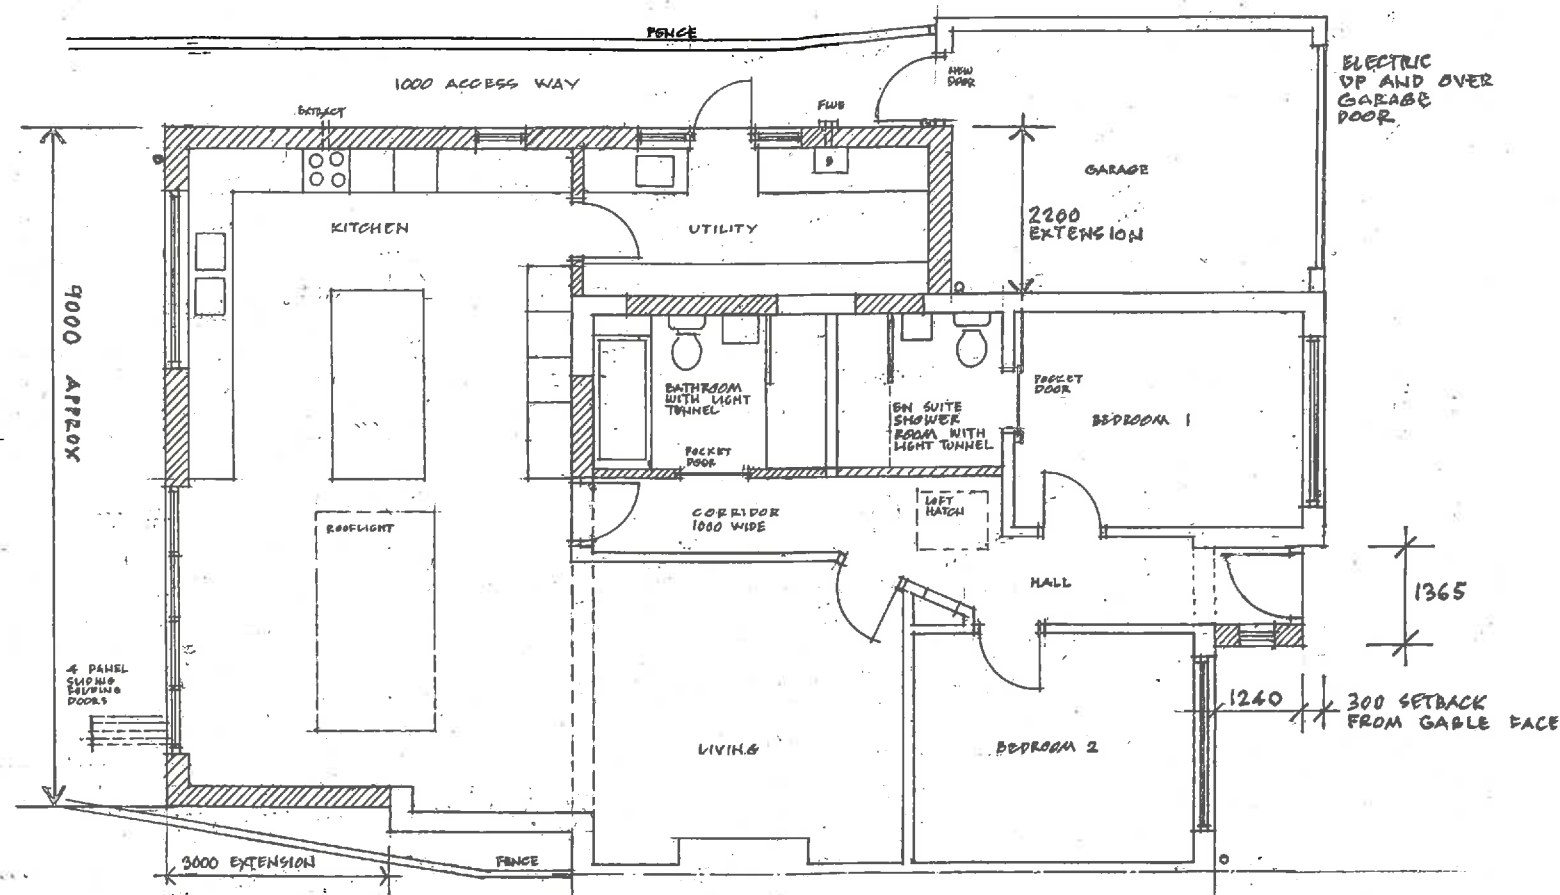

PROPOSED GROUND FLOOR PLAN



REVISION A 10TH APRIL 2023 FRONT EXTENSION REDUCED IN SIZE

65 LEWIS ROAD ISTEAD RISE GRAVESEND DA13 9JQ

FLOOR PLANS

1:100 SCALE

FEB 2023

DEMOLITION OF CONSERVATORY

PROPOSED SINGLE STOREY EXTENSIONS TO FRONT, SIDE, AND REAR

EXTERNAL AND INTERNAL ALTERATIONS TO PROVIDE IMPROVED WHEELCHAIR FACILITIES

DRAWING

05A