


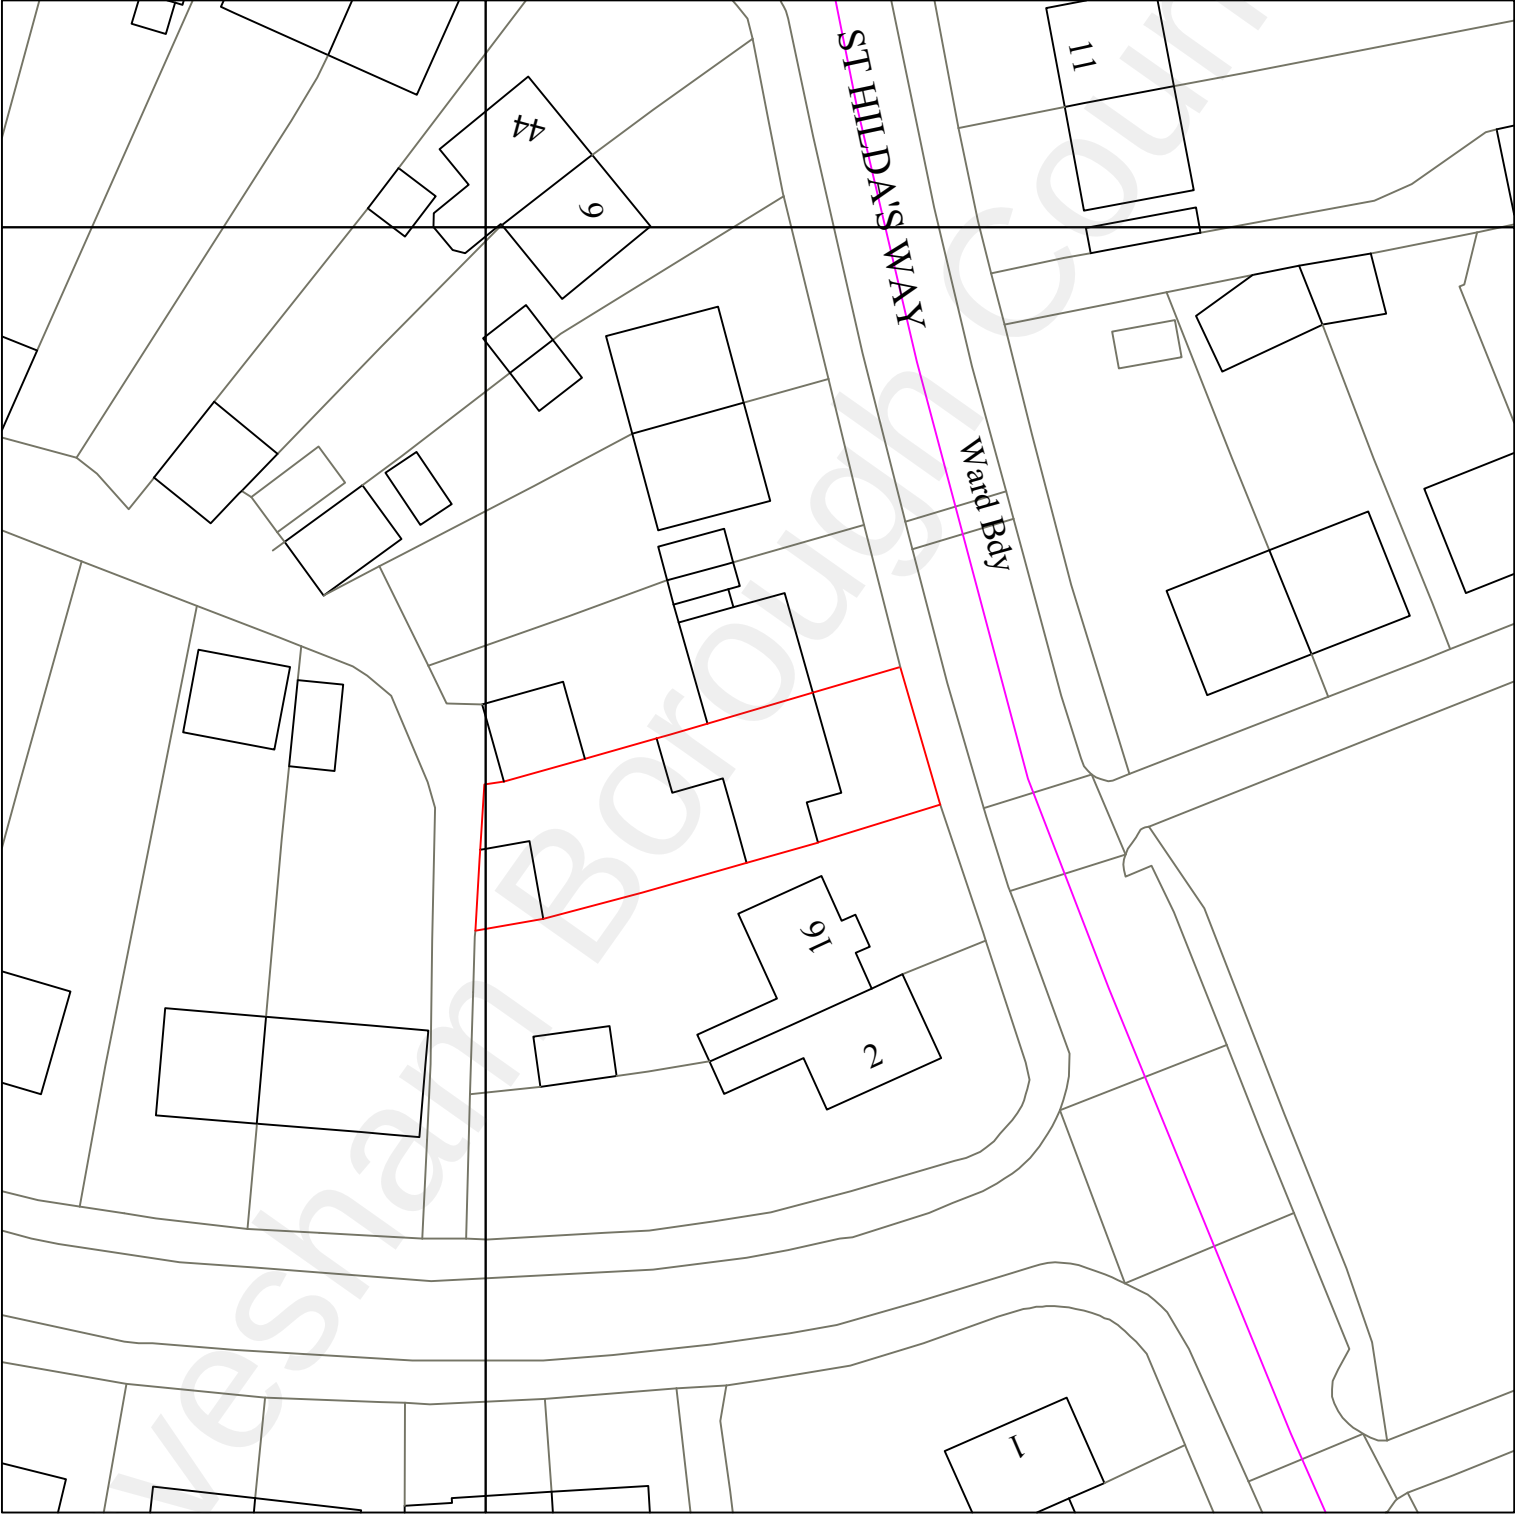

PROPOSED REAR EXTENSION AT 14 ST. HILDAS WAY, GRAVESEND, DA12 4AP			
Title: EXISTING BLOCK PLAN	Scale:1:500	Date: 20/01/2023	Dwg:No: TSL/RAS/14/H06

