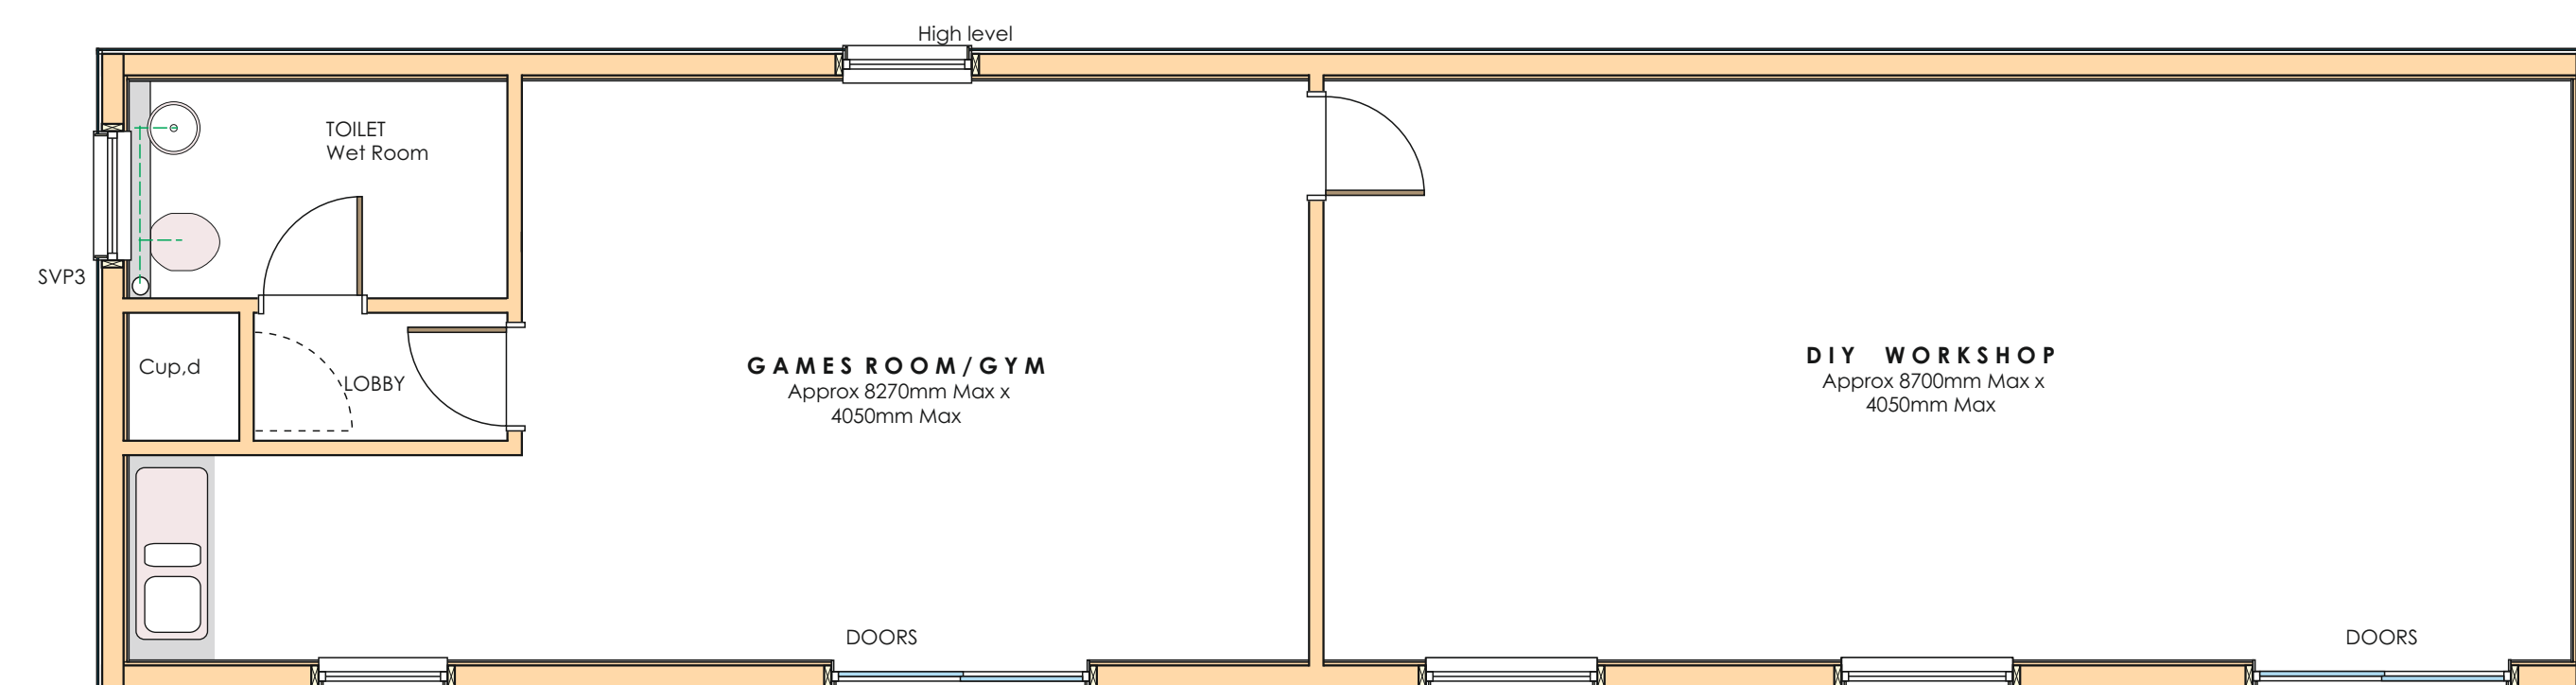
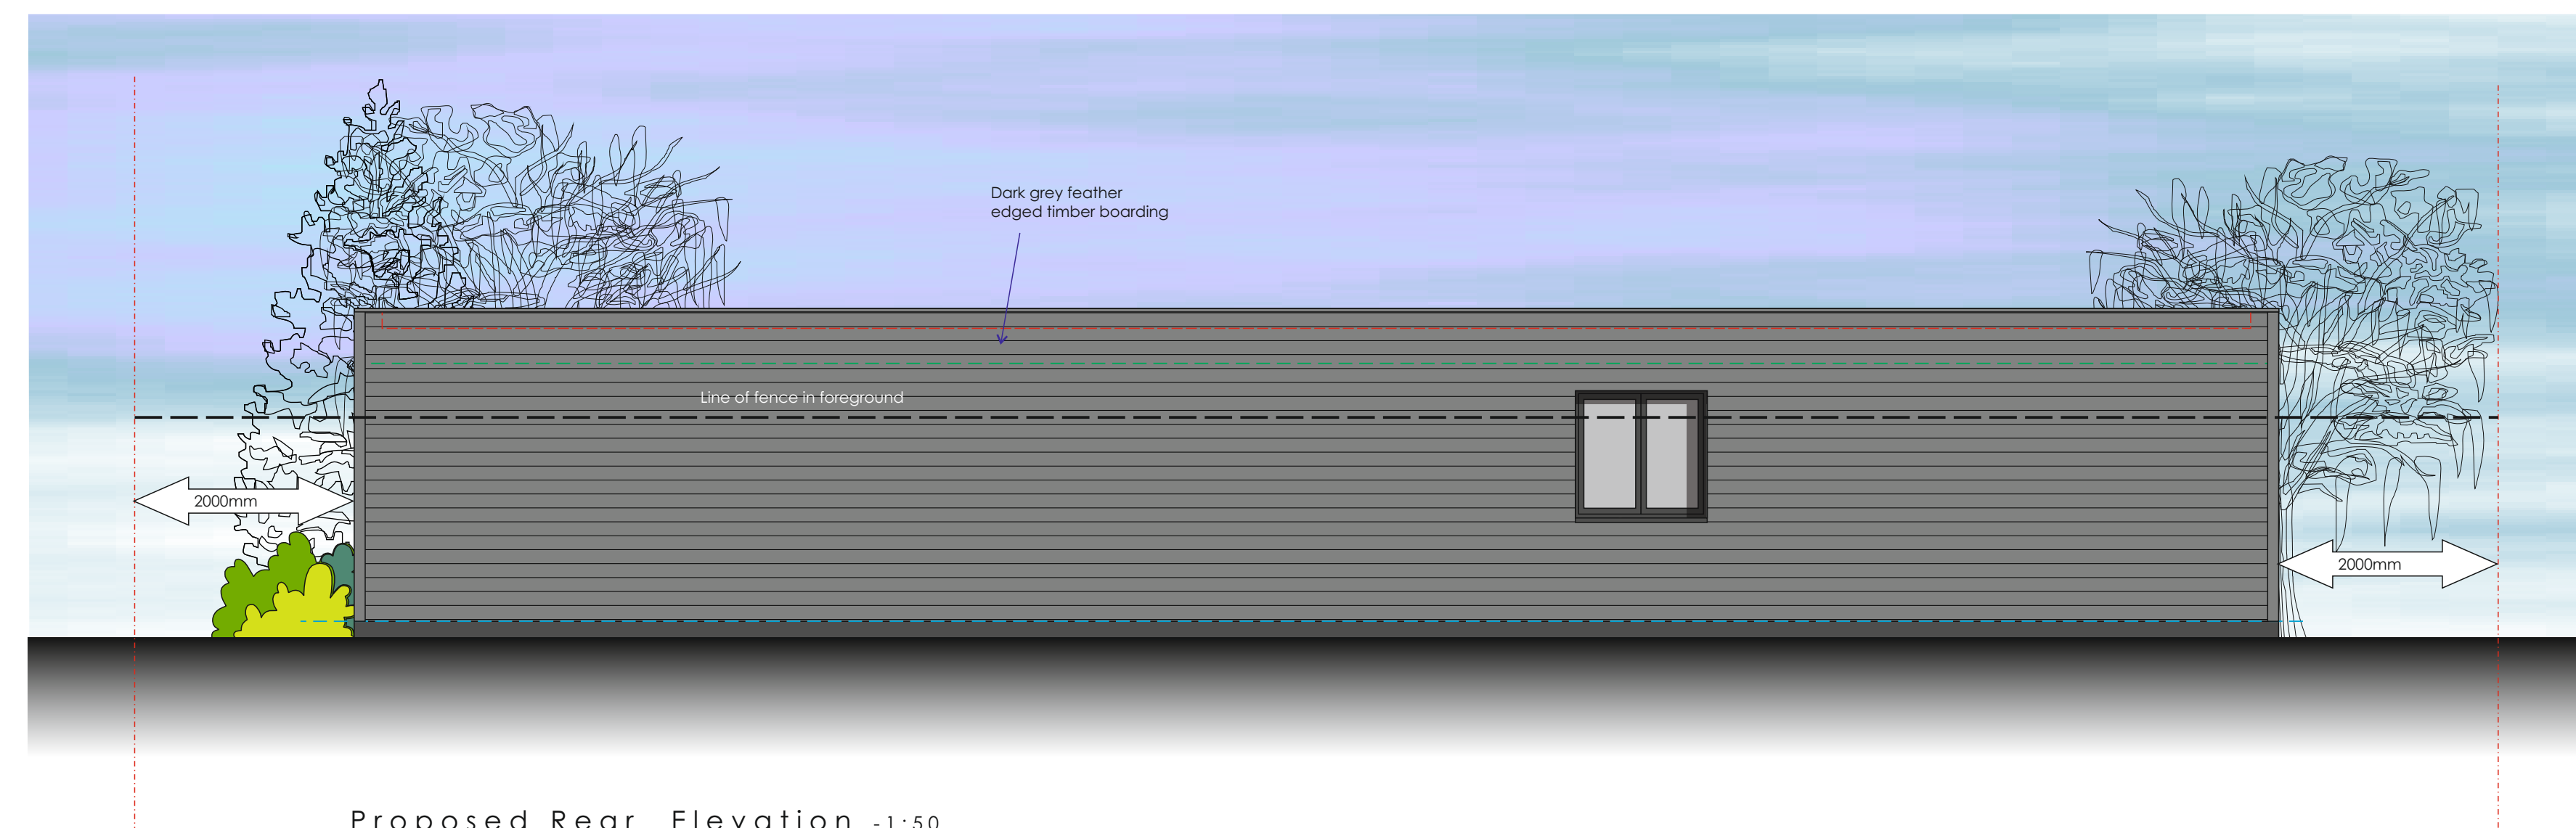


REVISIONS		
SCALE	1:50	DATE
DATE	October 2025	DESIGNER
PROJECT	Proposed Elevations and Floor Plan Ancillary Garden Building	
PROJECT	Proposed Ancillary Garden Building 32 Lewis Road Islestead Rise Gravesend Kent DA13 9JG for: Mr B and Mrs H Nimmo	
WARD + ASSOCIATES		
THE HOO WROTHAM ROAD MEOPHAM GRAVESEND KENT DA13 0HP		
M: 07771 863940 E: roger@wardassociates.co.uk W: www.wardassociates.co.uk		
1325.WD.14		