




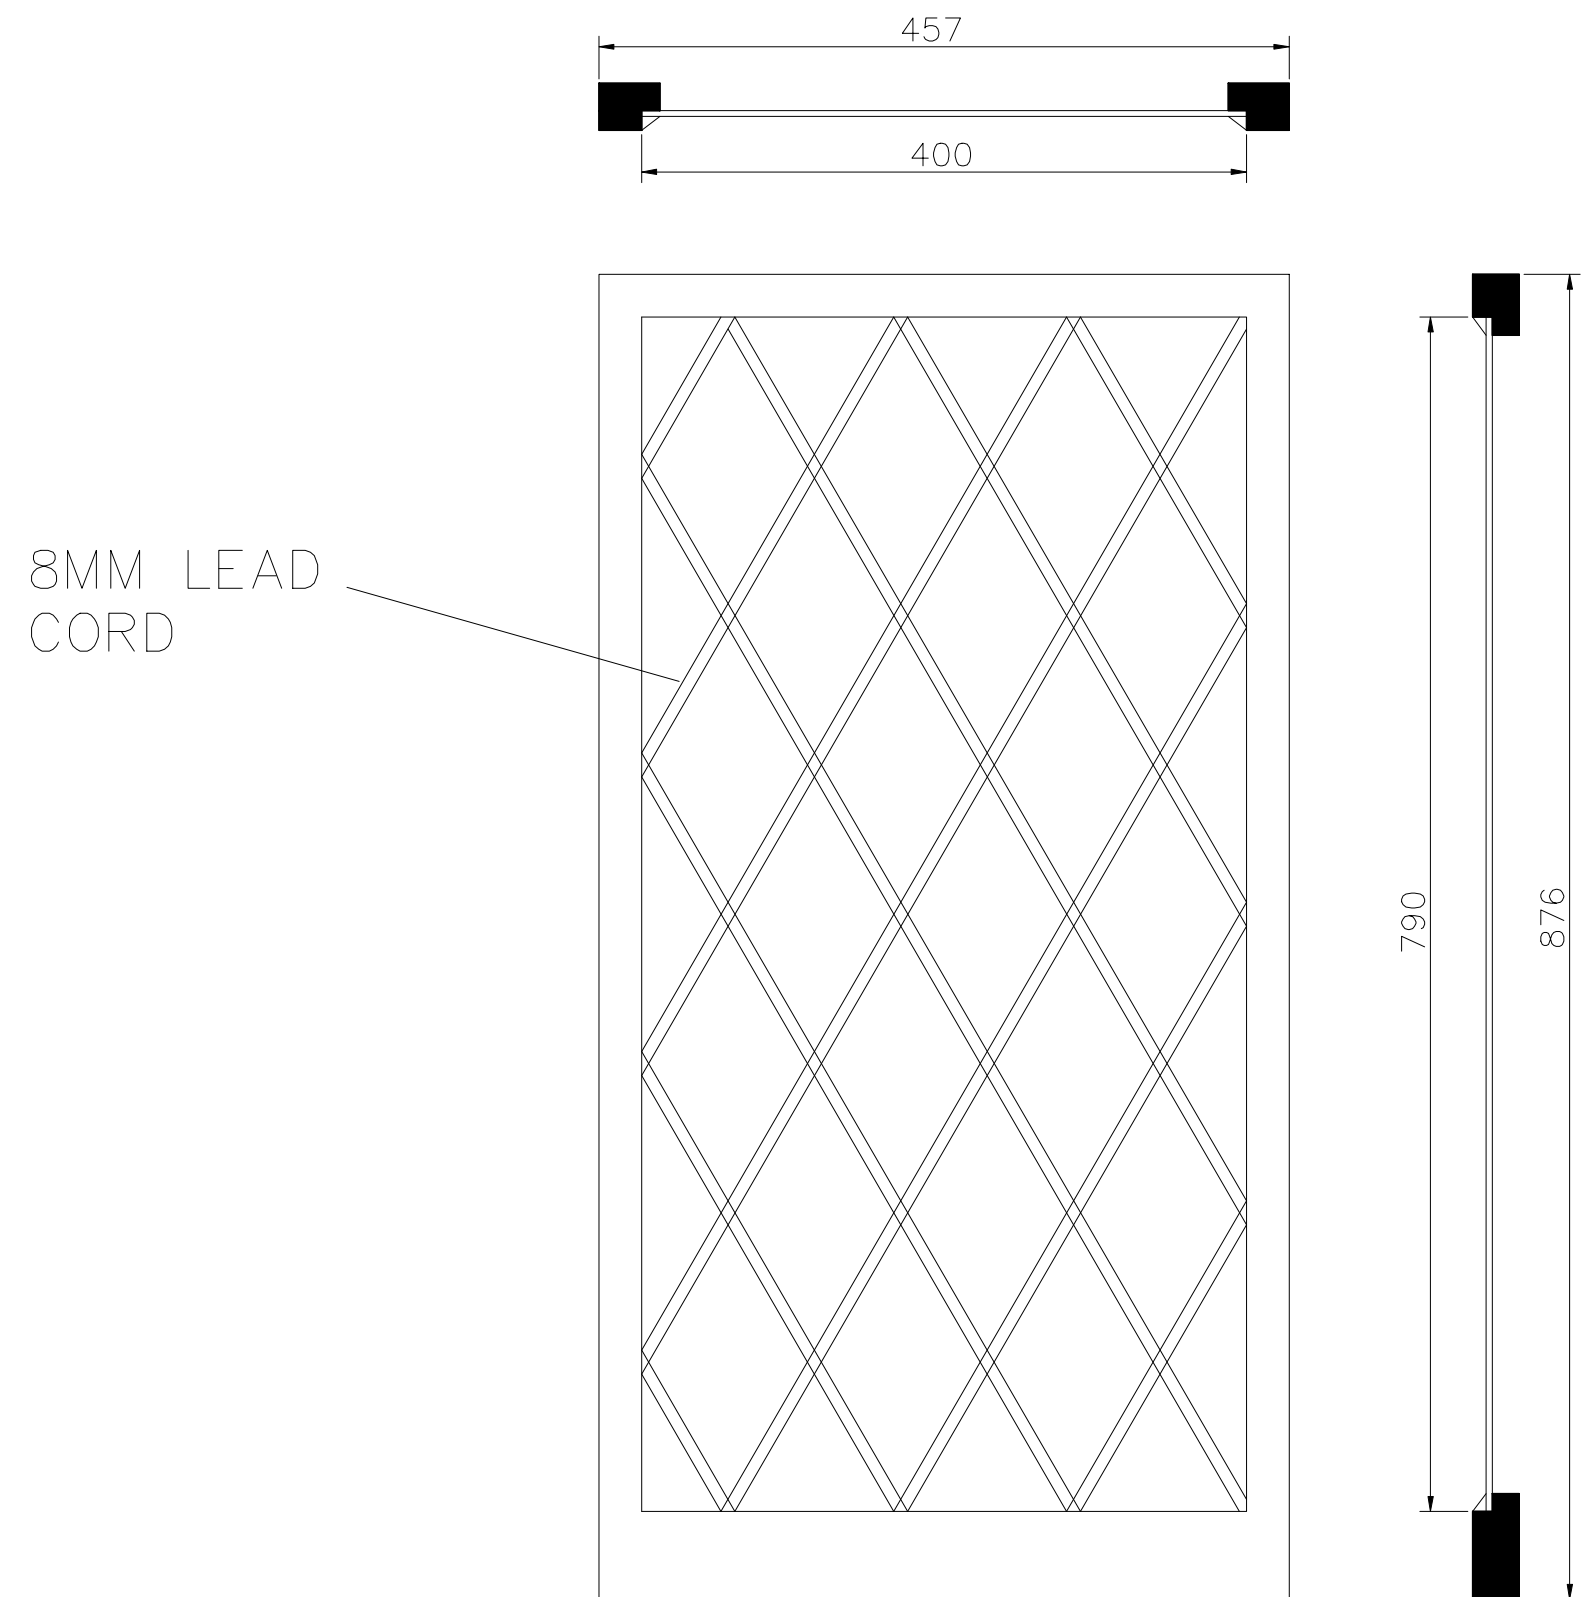


TYPICAL WINDOW CASEMENT DETAIL



*SEE DWG CHF/01B FOR EXISTING WINDOW PLAN & ELEVATION
CHF/06 FOR PROPOSED WINDOW PLAN & ELEVATION

Scale 1:5 @ A1

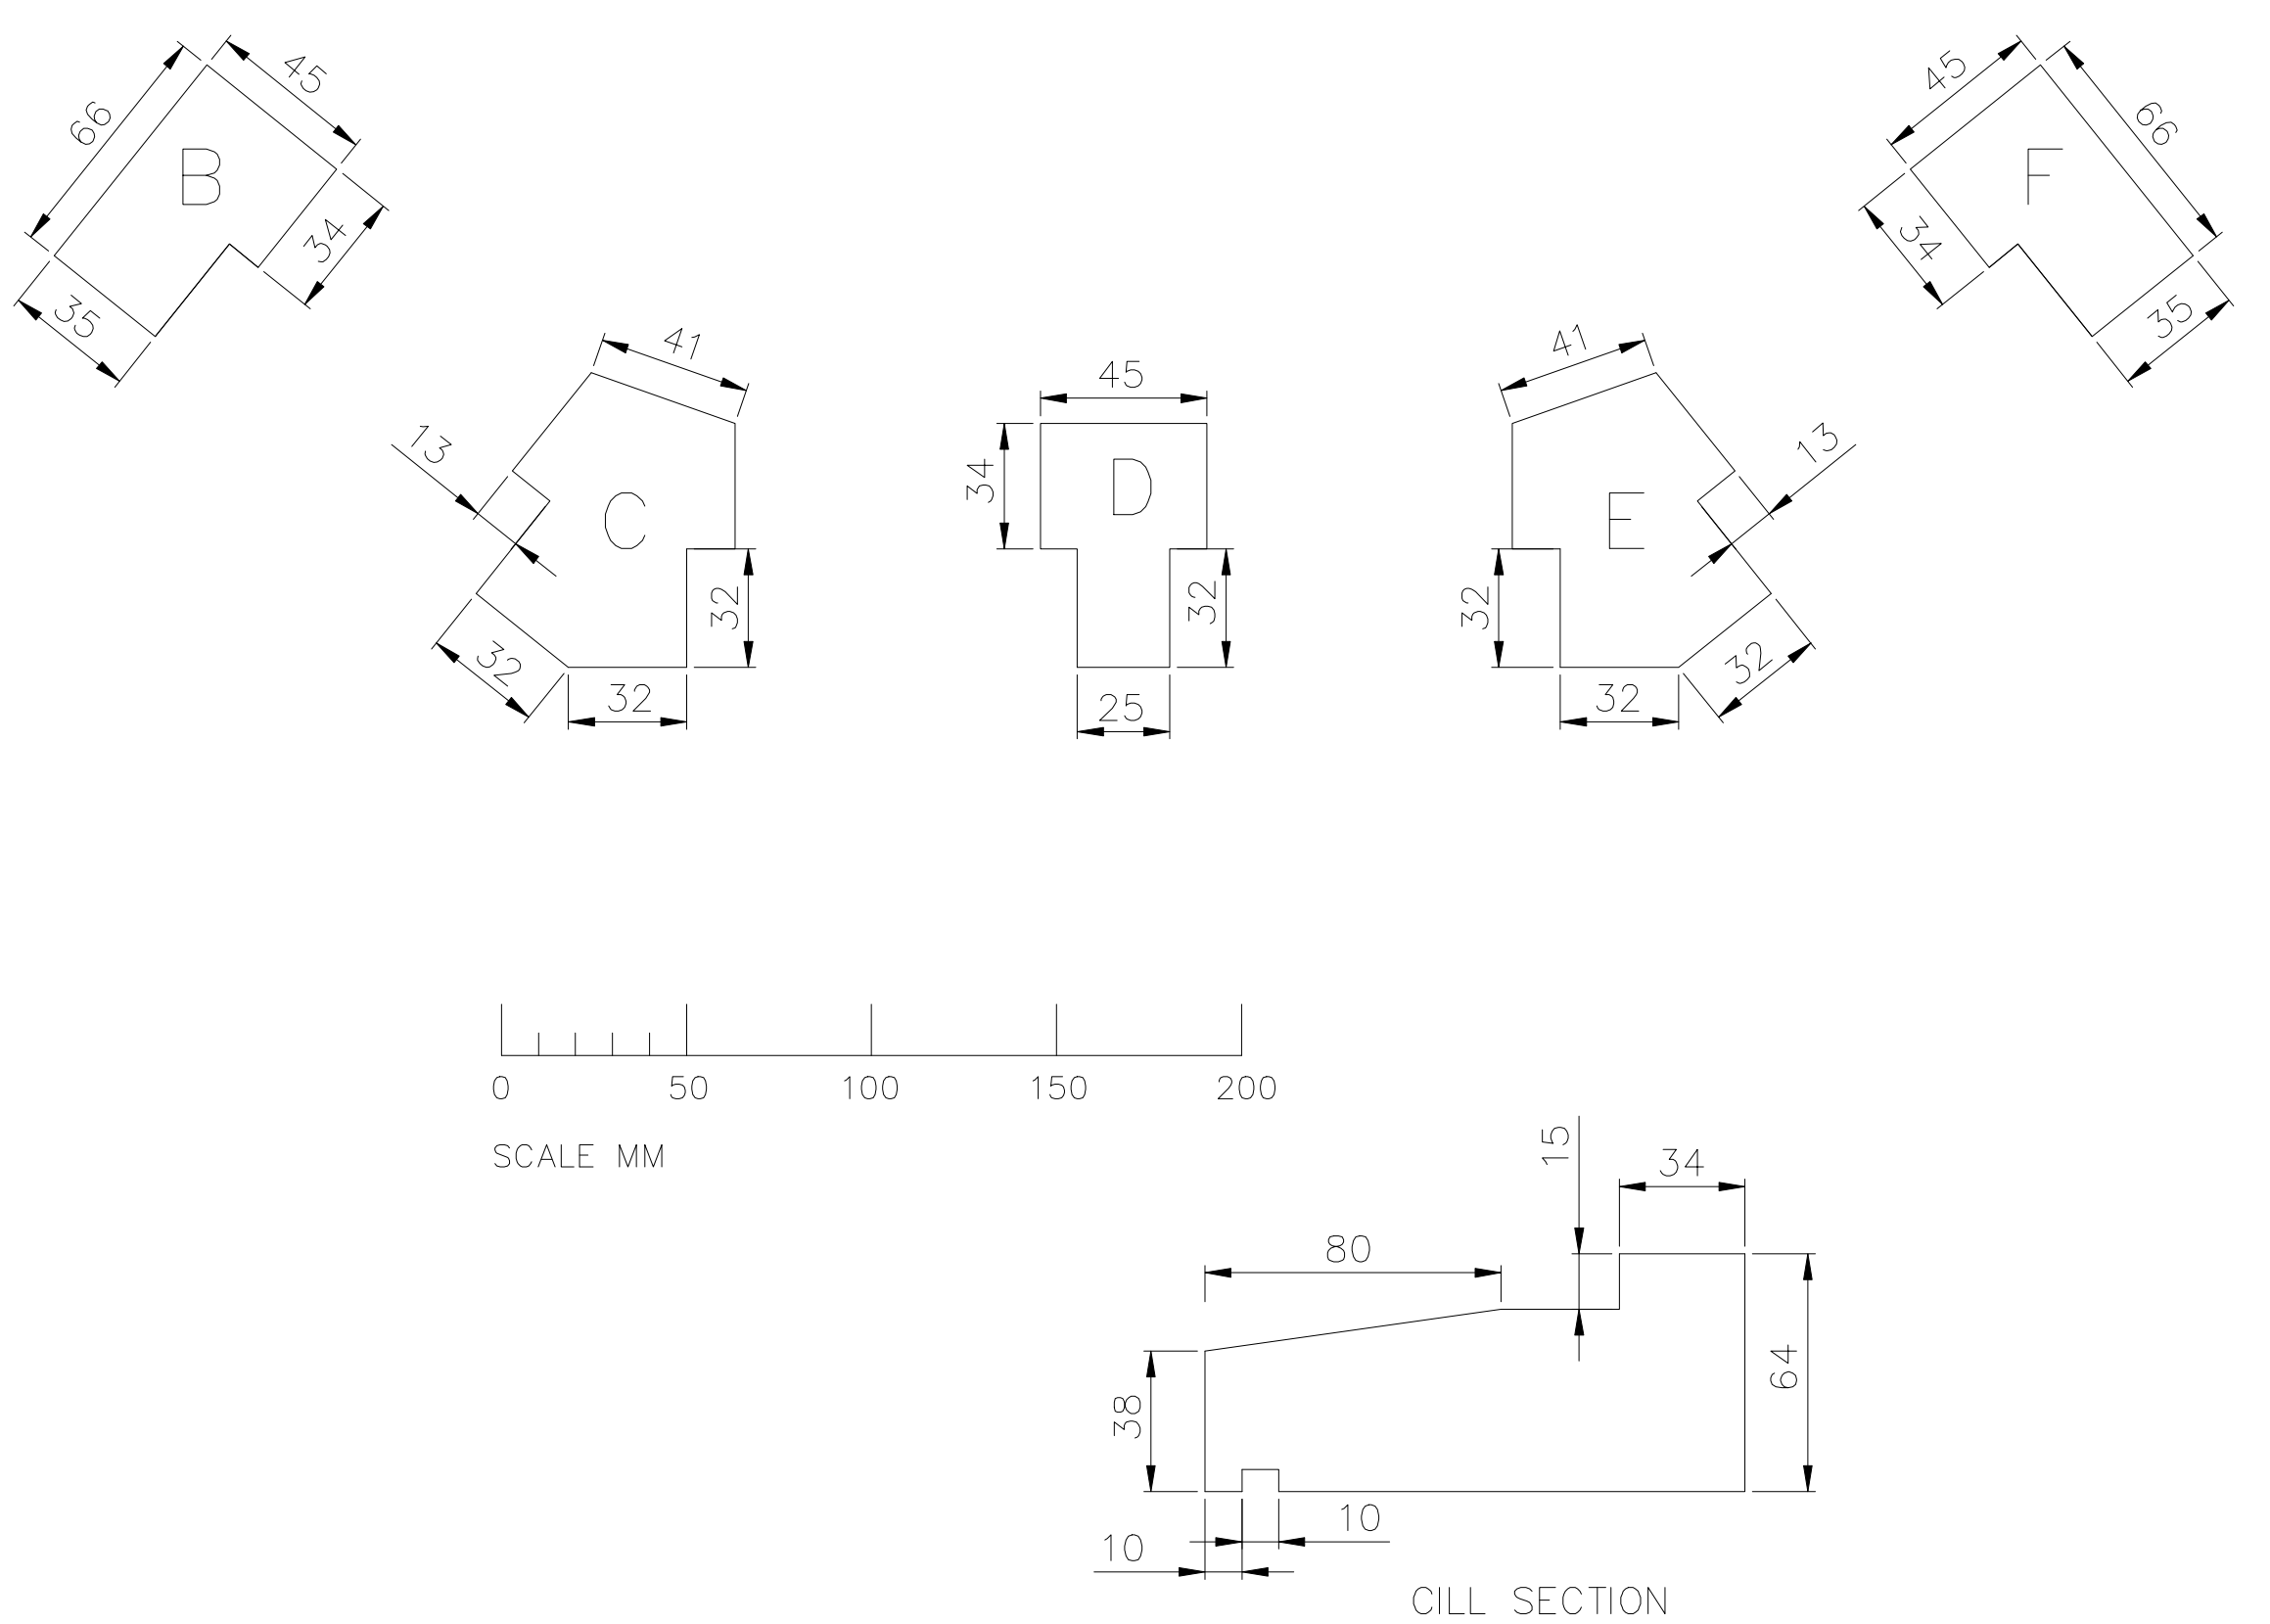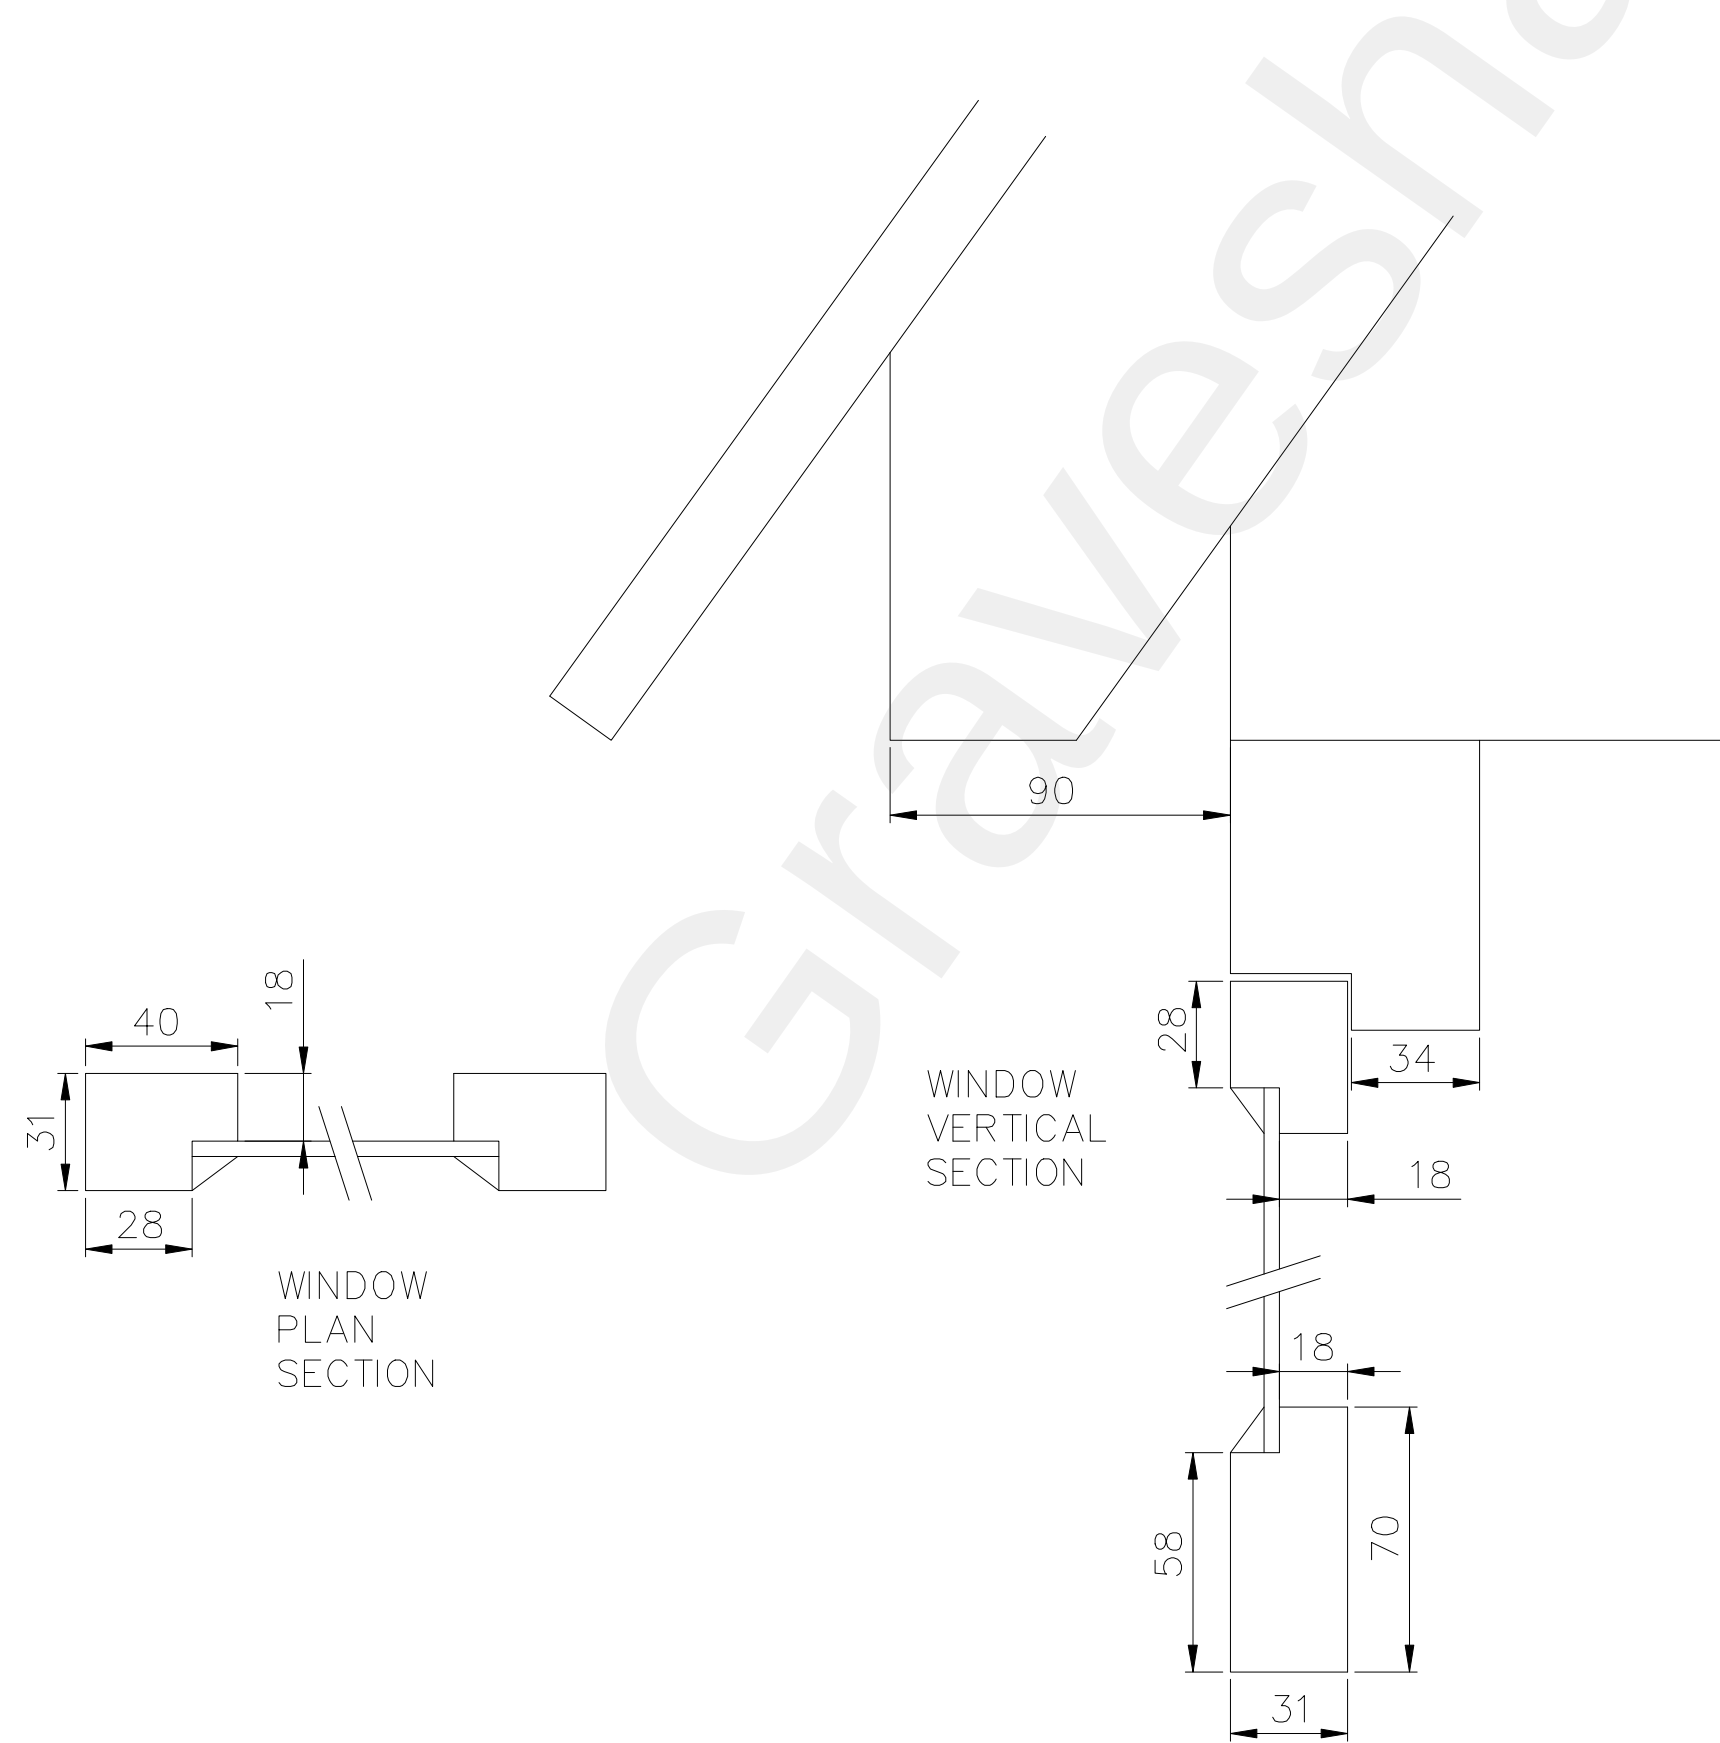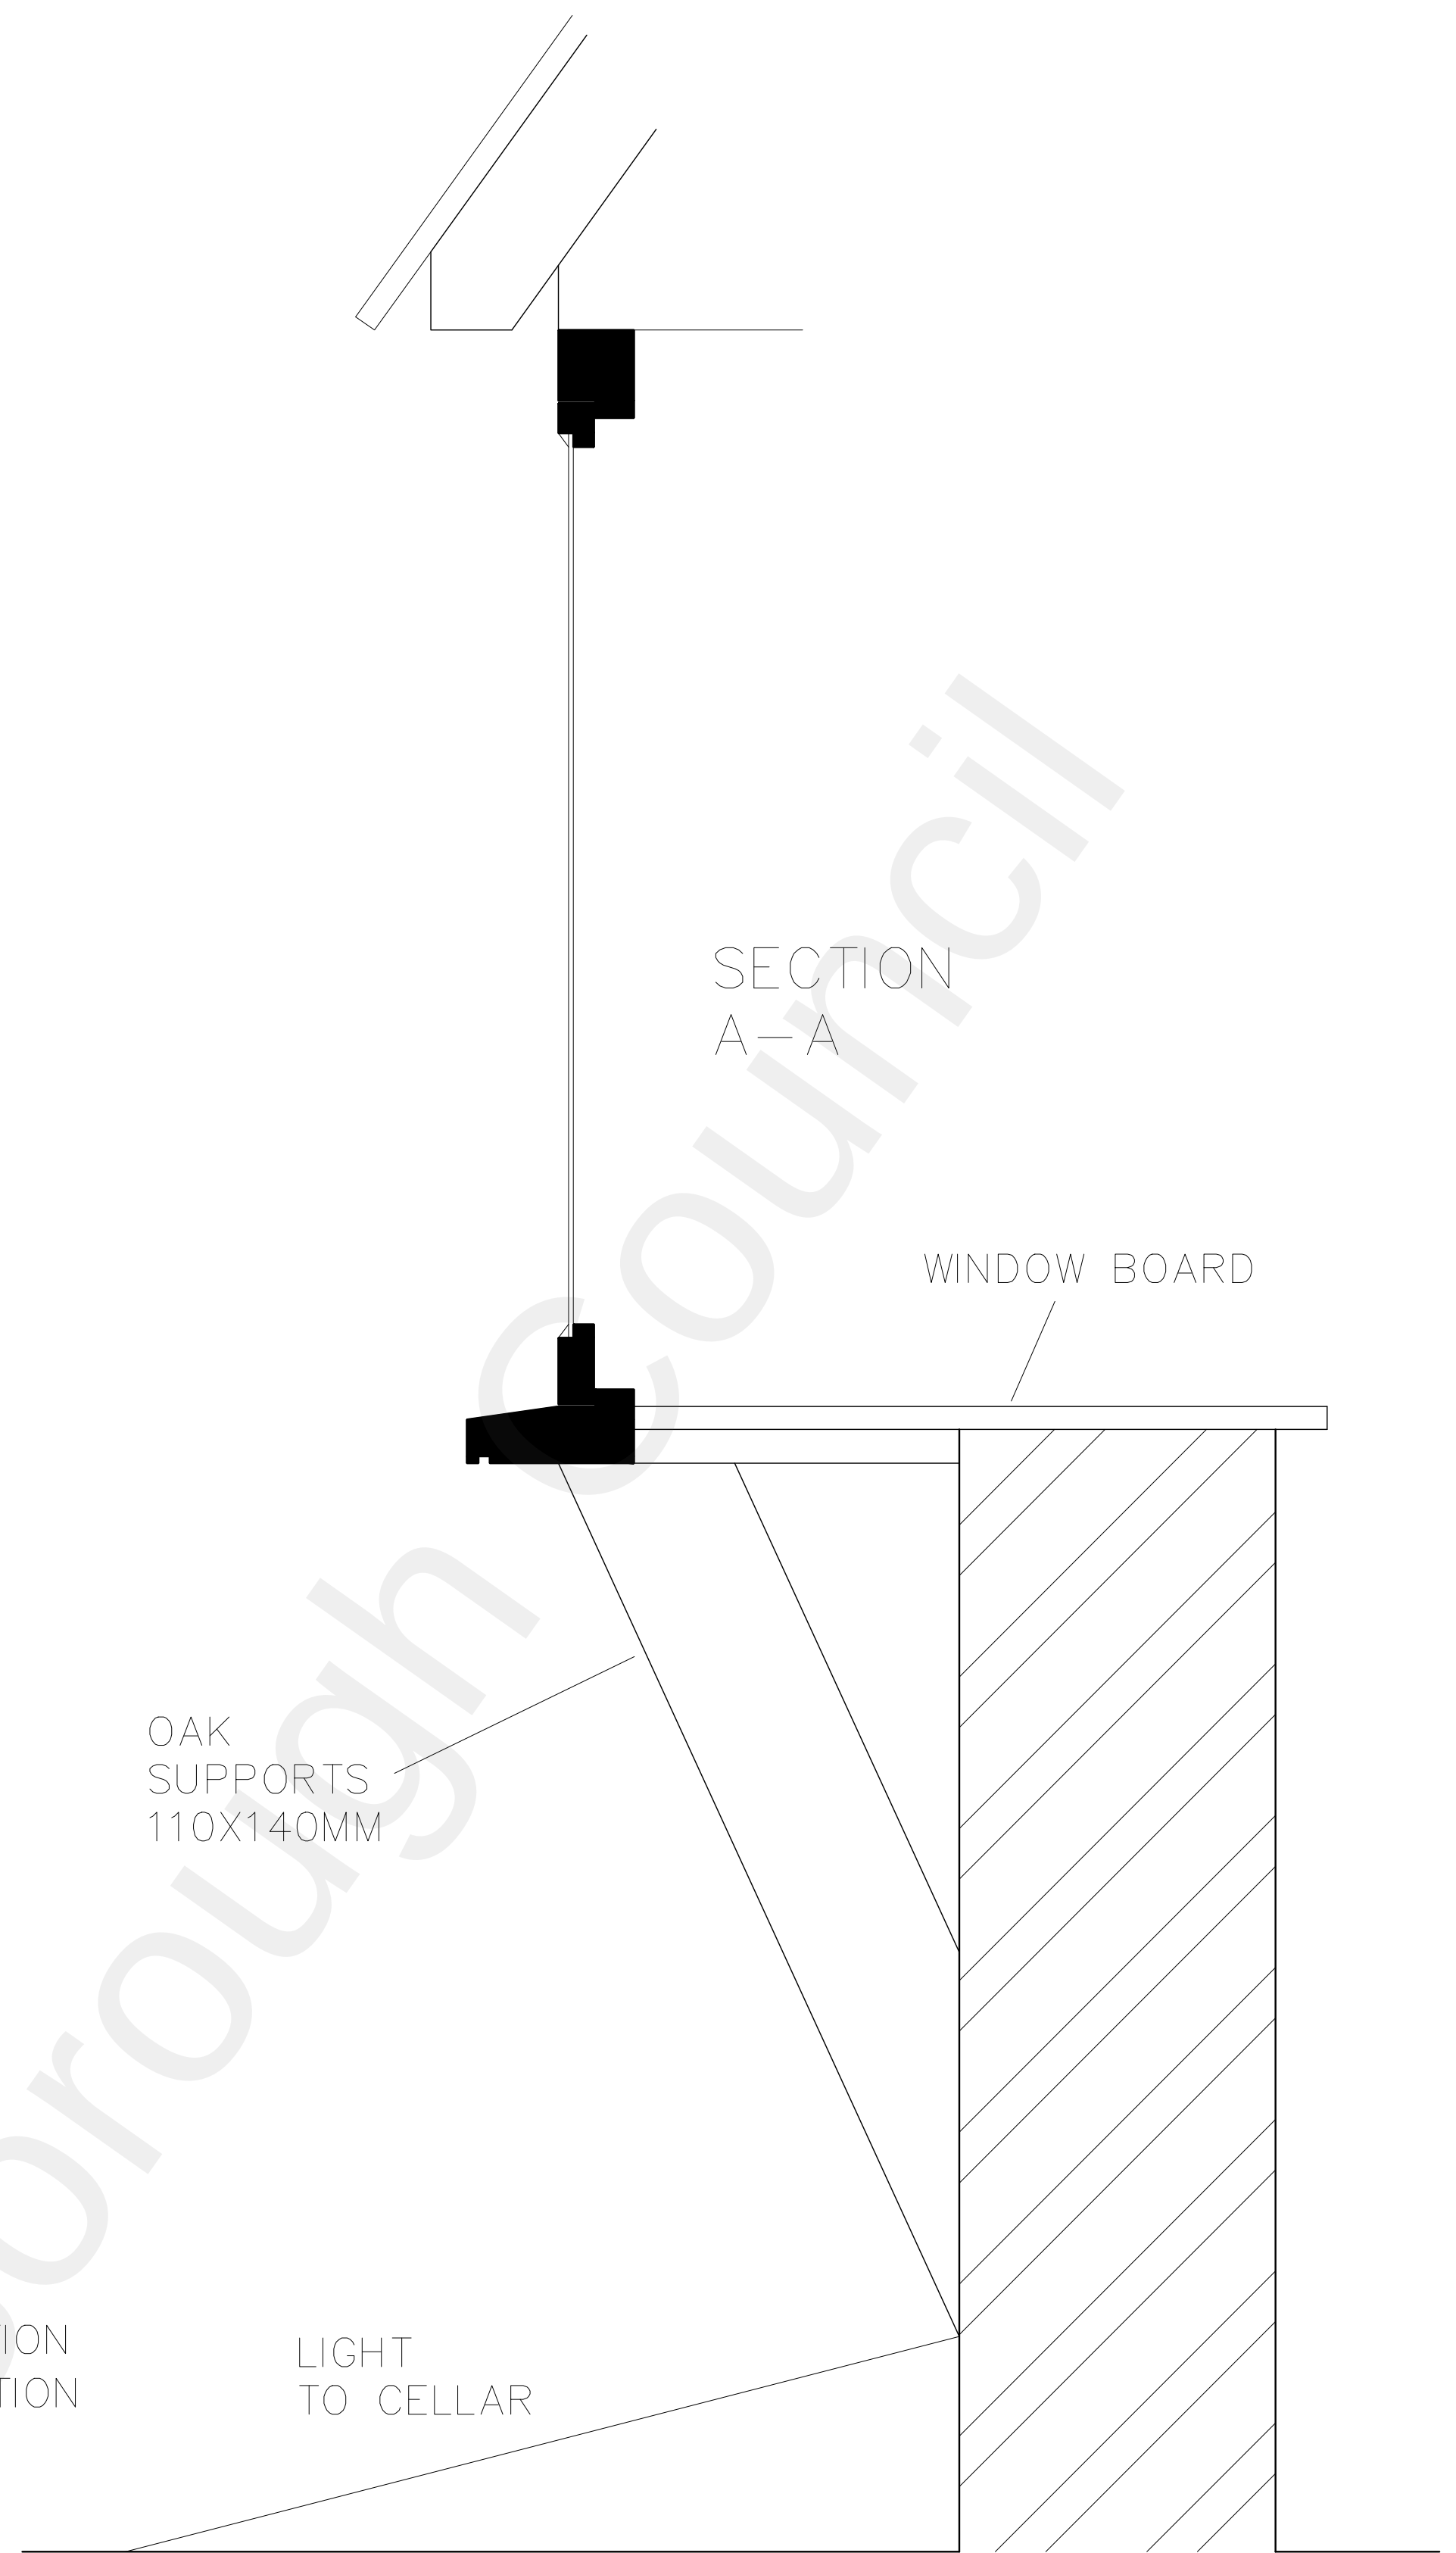

Scale 1:2 @ A1



MICHAEL HARRIS ASSOCIATES
BUILDING DESIGN MANAGEMENT
The Granary, Halden Place, Halden Lane
Rolvenden, Kent TN17 4JG
Tel: 01580 241278
www.michaelharrisassociates.com

COOMBE HILL FARM,
Leywood Road, Meopham
for J Neville
EXISTING BAY WINDOW DETAILS
Scale 1:2, 1:5 @ A1 CHF/02C