


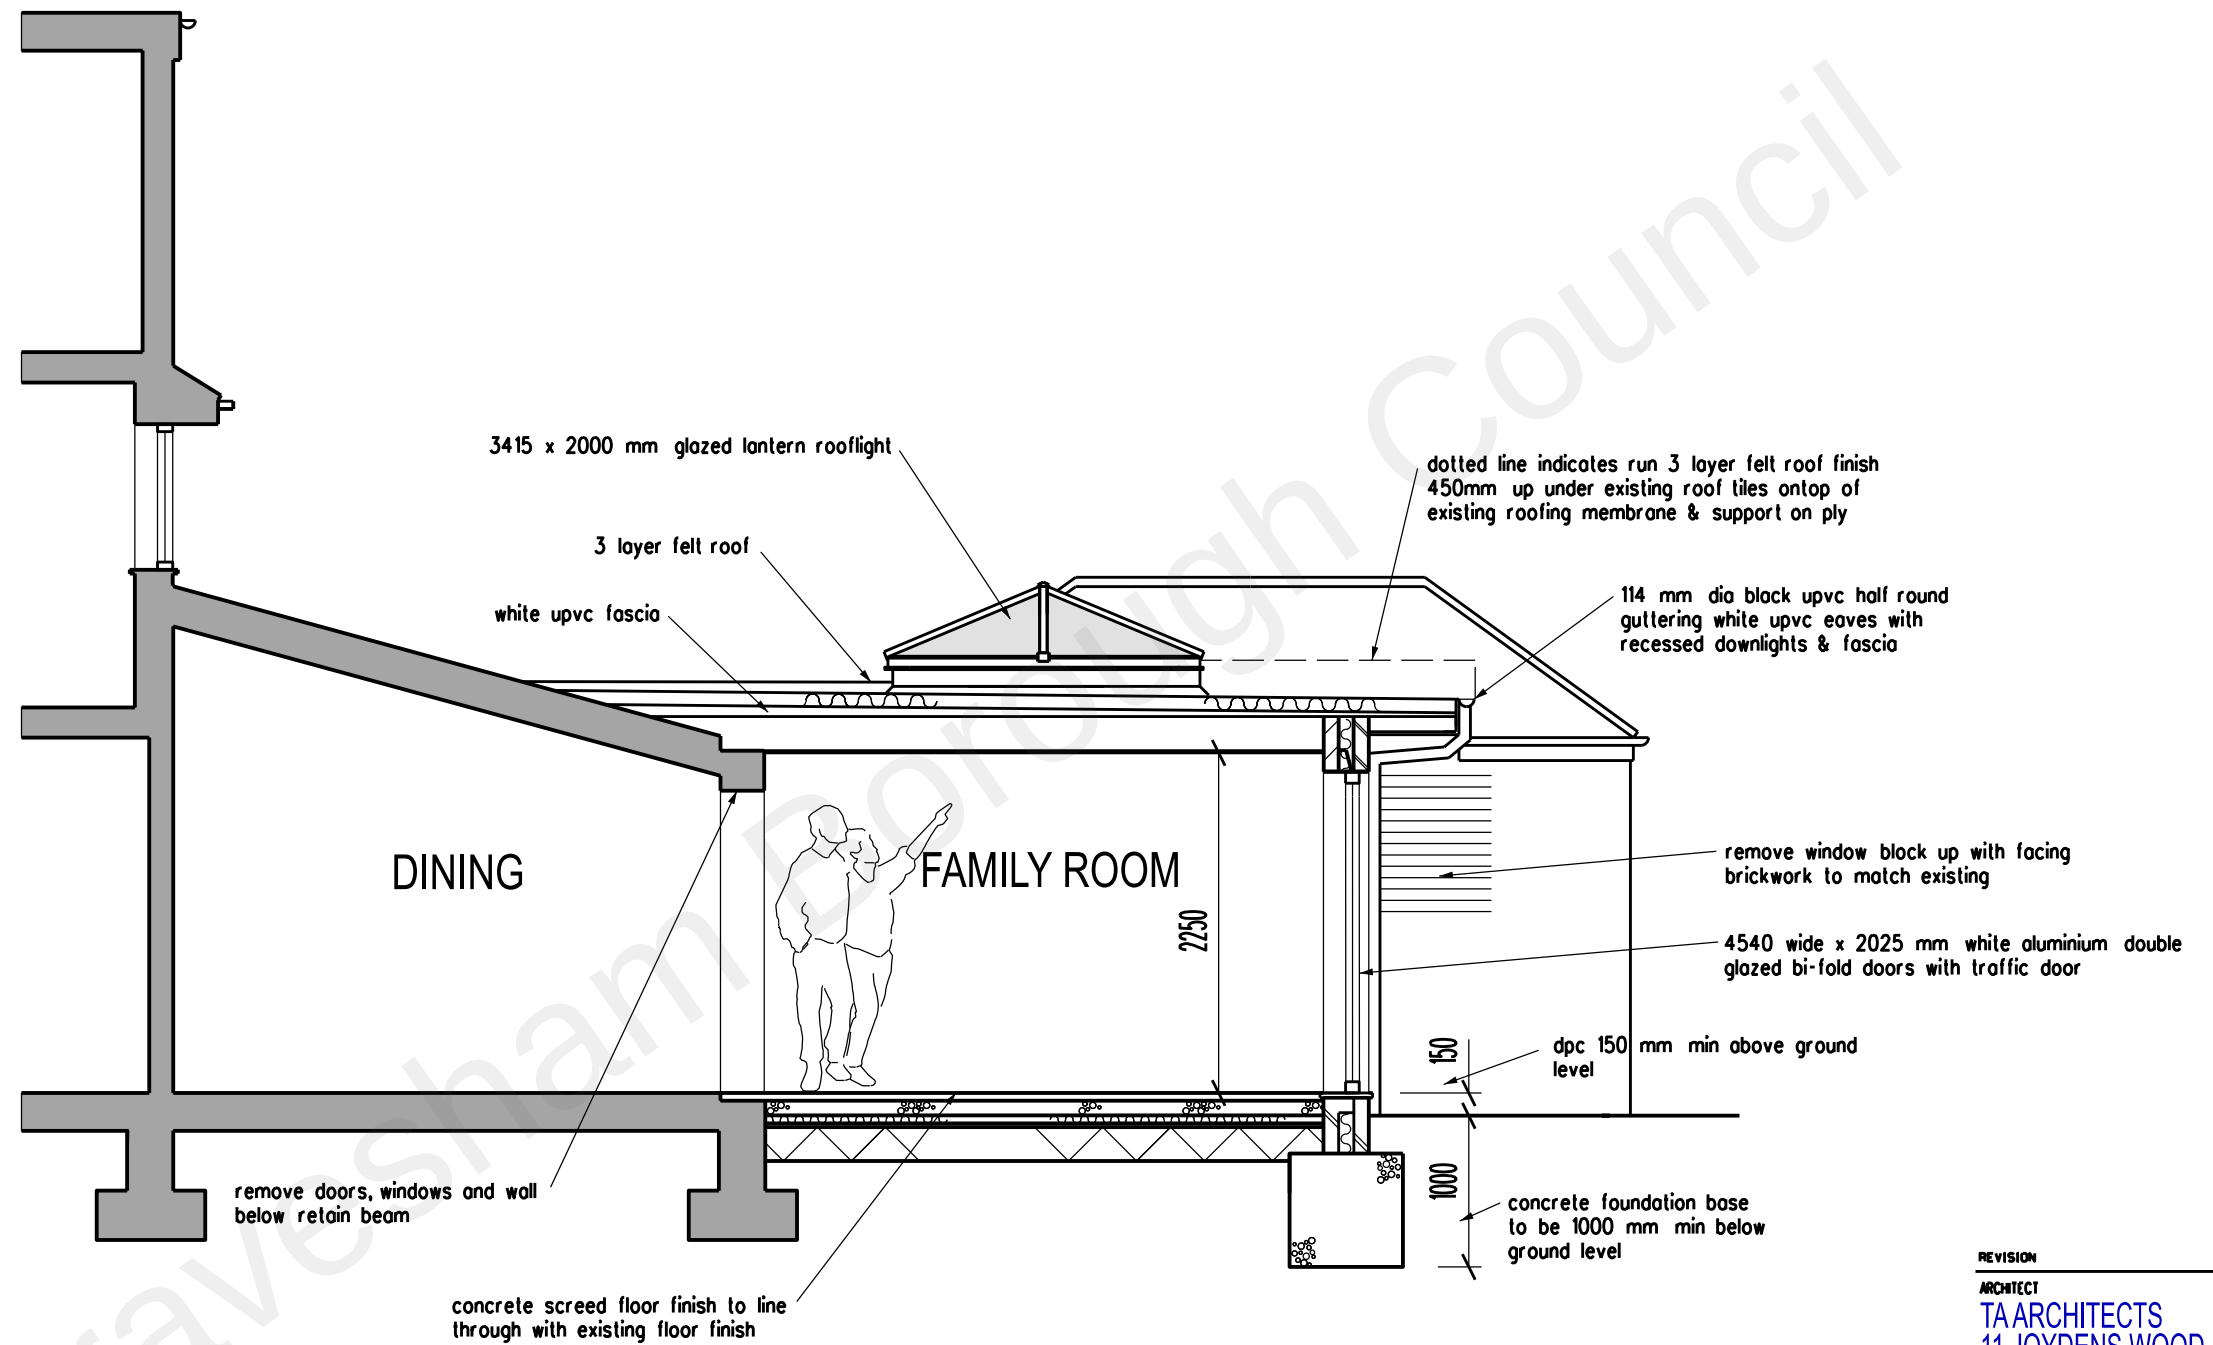

REVISION DATE

ARCHITECT
 TA ARCHITECTS
 11 JOYDENS WOOD ROAD BEXLEY
 KENT DA5 2HS Tel 07905 130591
 ta140256@googlemail.com

JOB
 PROPOSED GROUND FLOOR
 REAR EXTENSION
 AT 22 VIGILANT WAY
 GRAVESEND DA12 4PP

DRAWING
 SECTION A-A

SCALE 1:50 AT A3 DATE AUG 2021

DRAWING NO.
 BH/09

0 1 2 3 4 5 metres