



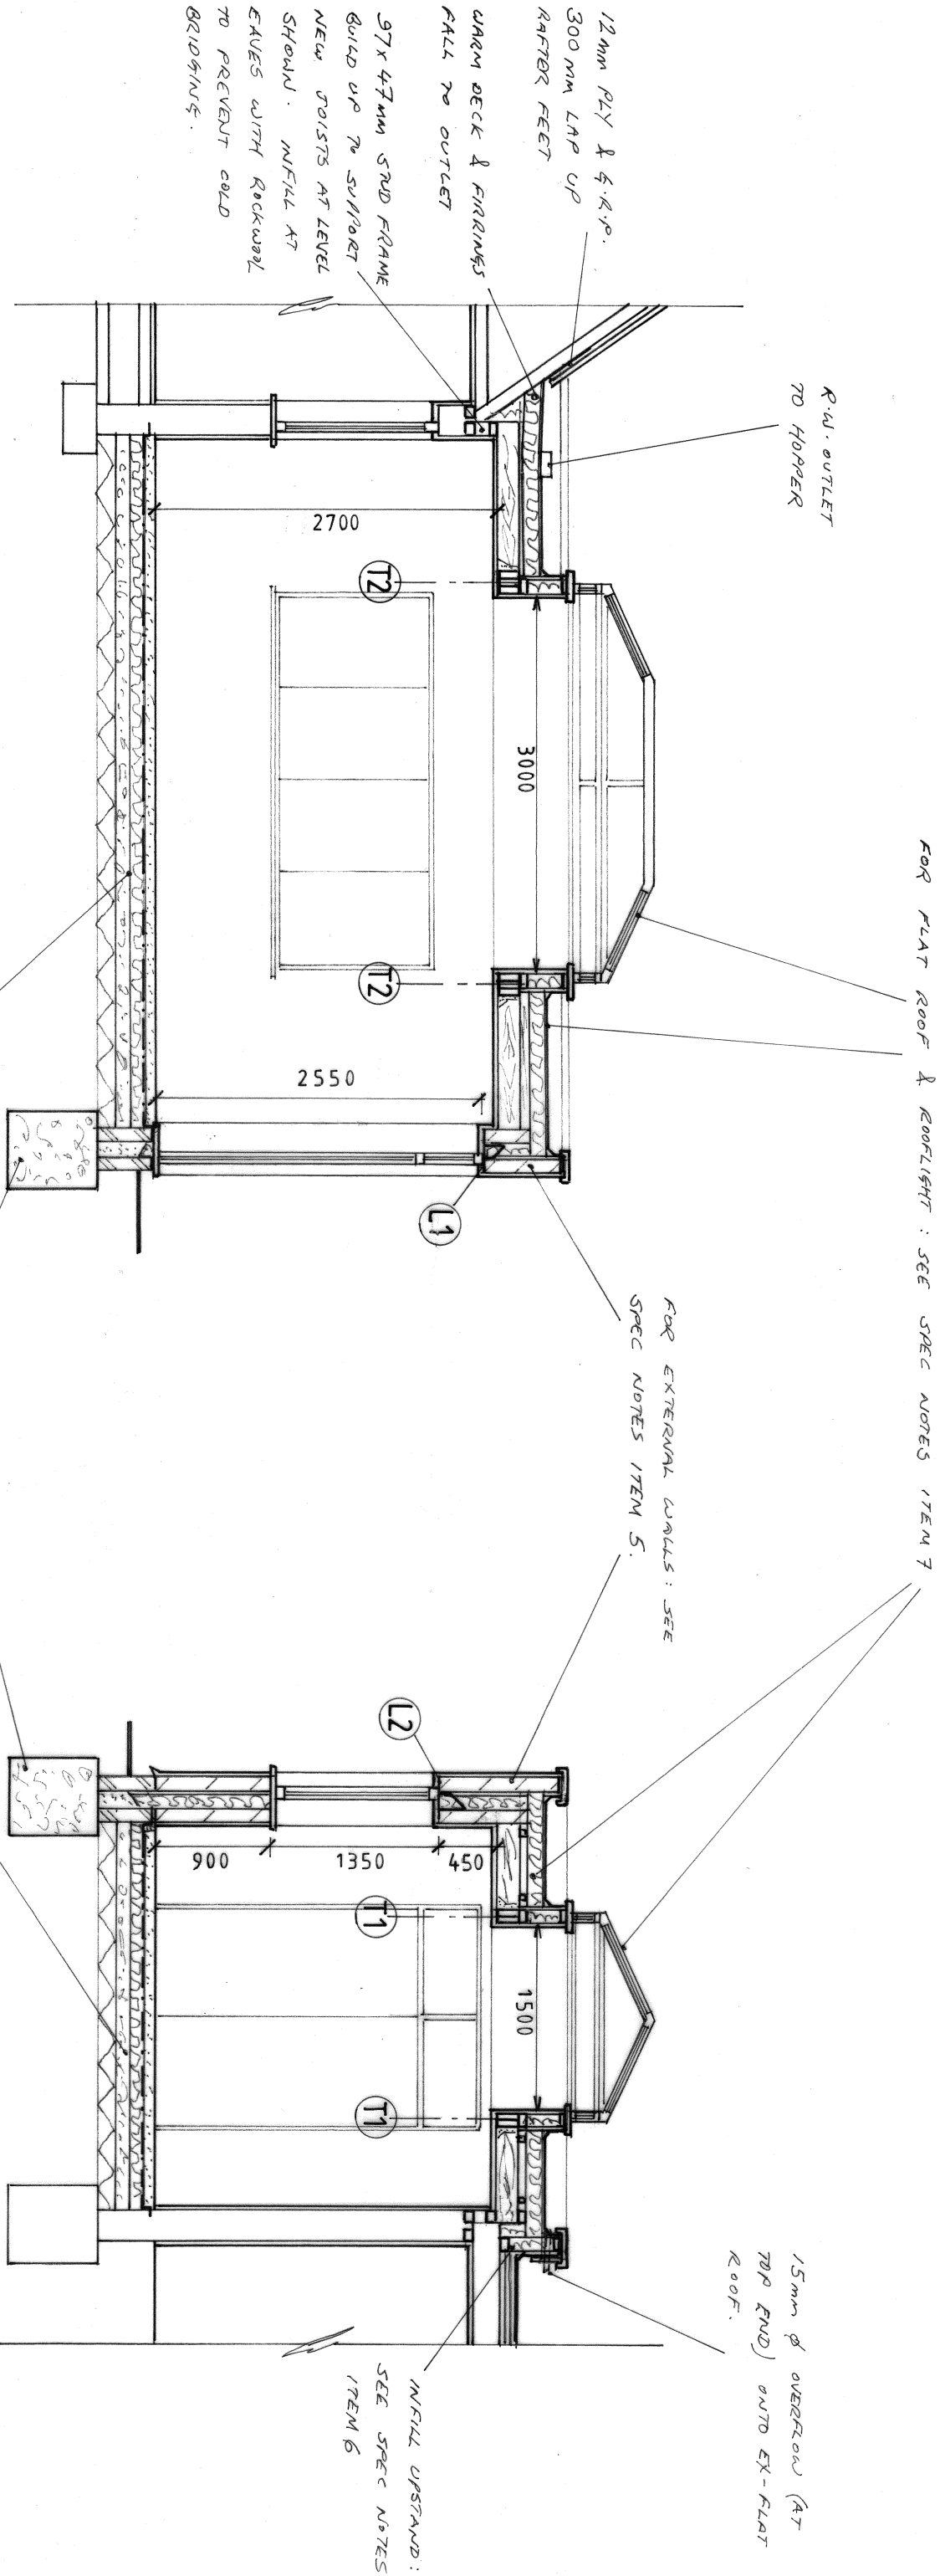

SECTION A - A

SECTION B - B

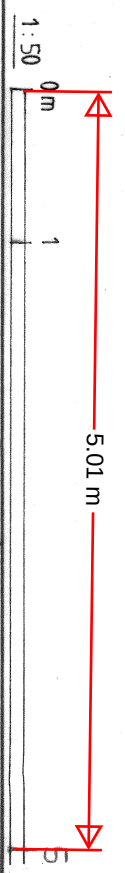

PROPOSED SECTIONS A - A & B - B
REAR EXTENSION.

THE SHELLING,
WROTHAM ROAD,
MEOPHAM, DA13 0JH.

Scale: 1:50 @ A3
Date: April 2024
dra. No.: 06
Rev.: