




DO NOT SCALE DRAWING

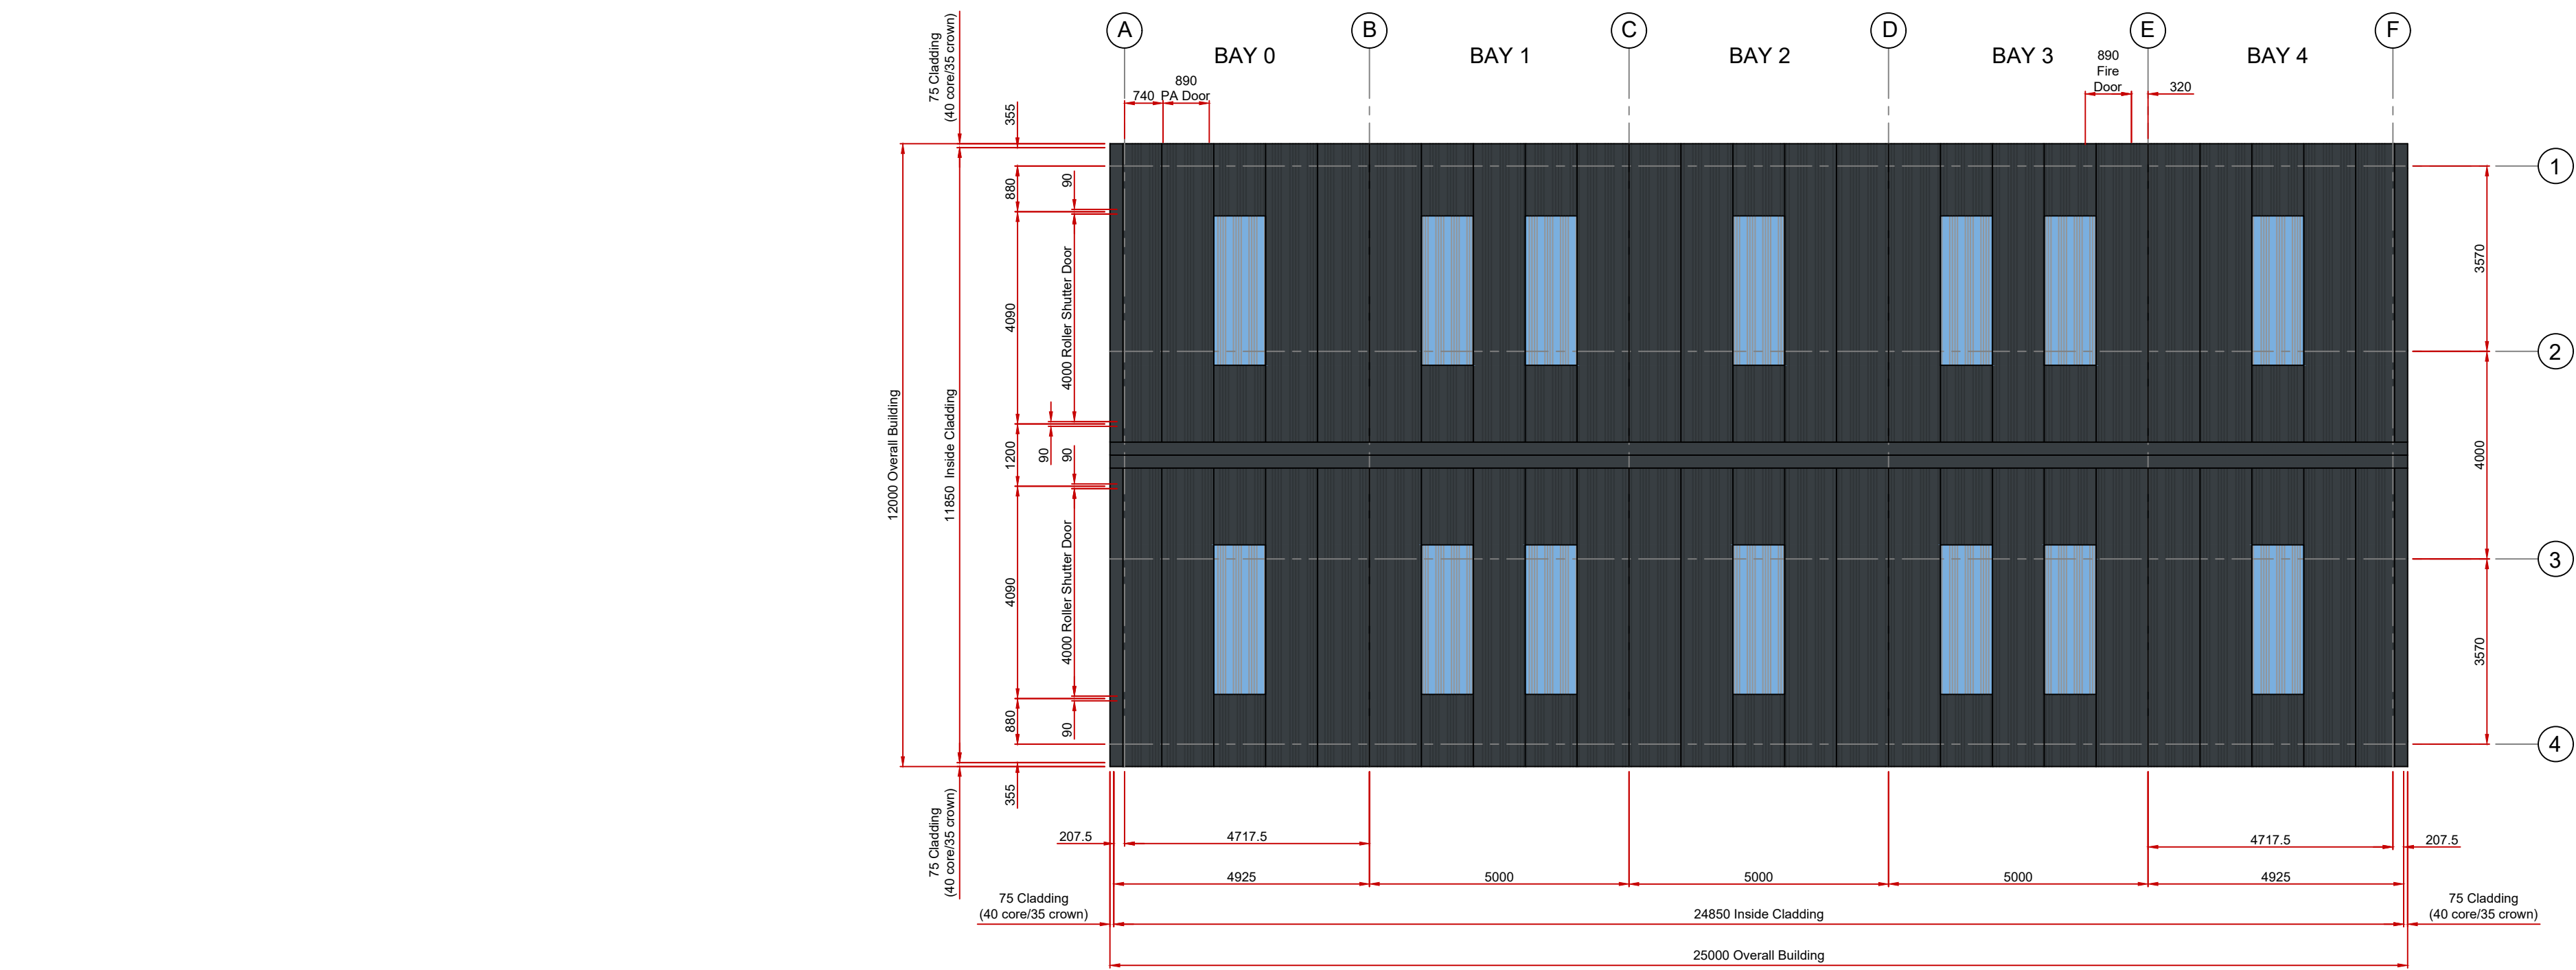


BUILDING PLAN SHOWING CLADDING & ROOF LIGHT ARRANGEMENT
Typical Roof Light - 3075 long overall (incl. 75 cut back)
Cladding colour - Anthracite (RAL 7016)
Flashings colour - Anthracite (RAL 7016)

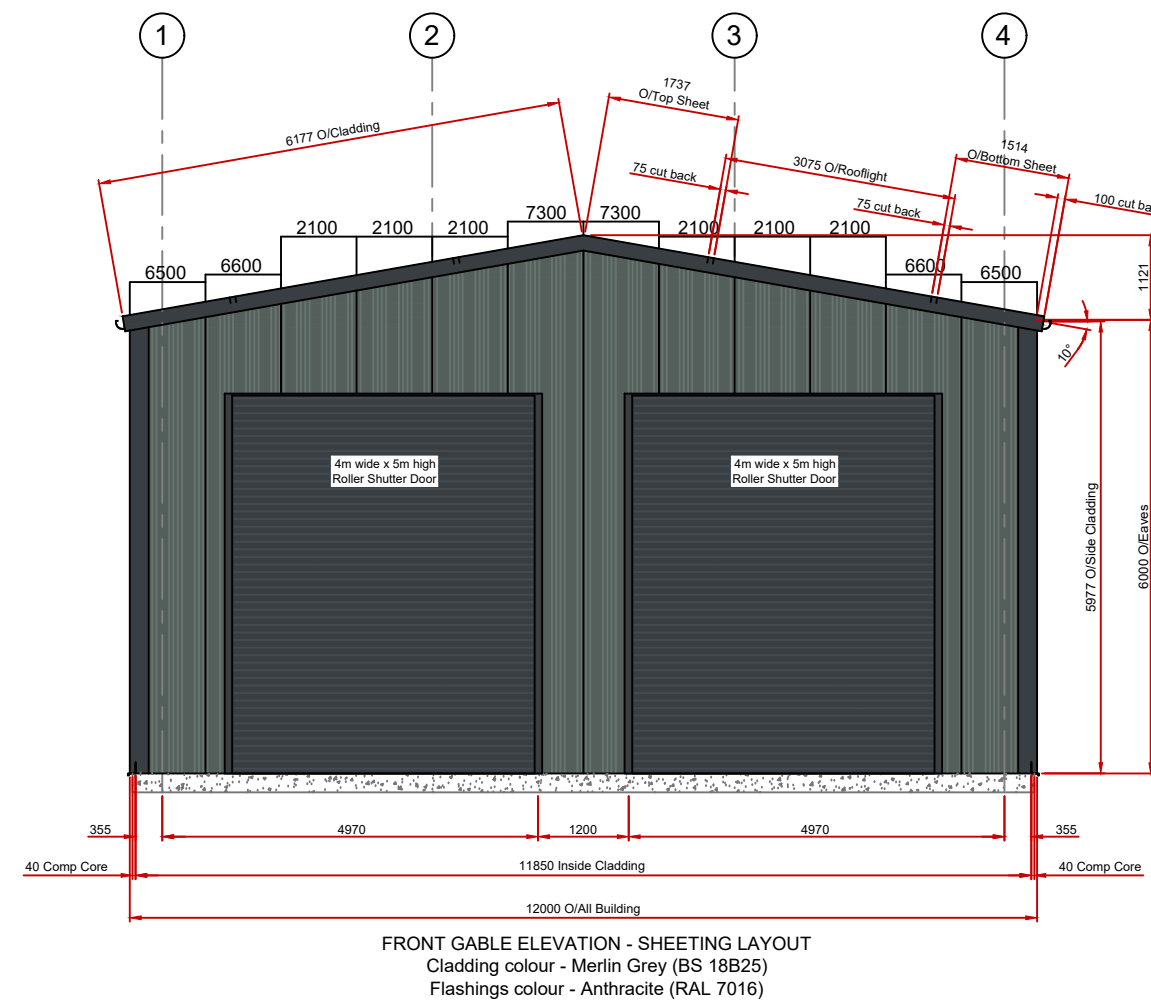


FRONT GABLE ELEVATION - SHEETING LAYOUT
Cladding colour - Merlin Grey (BS 18825)
Flashings colour - Anthracite (RAL 7016)

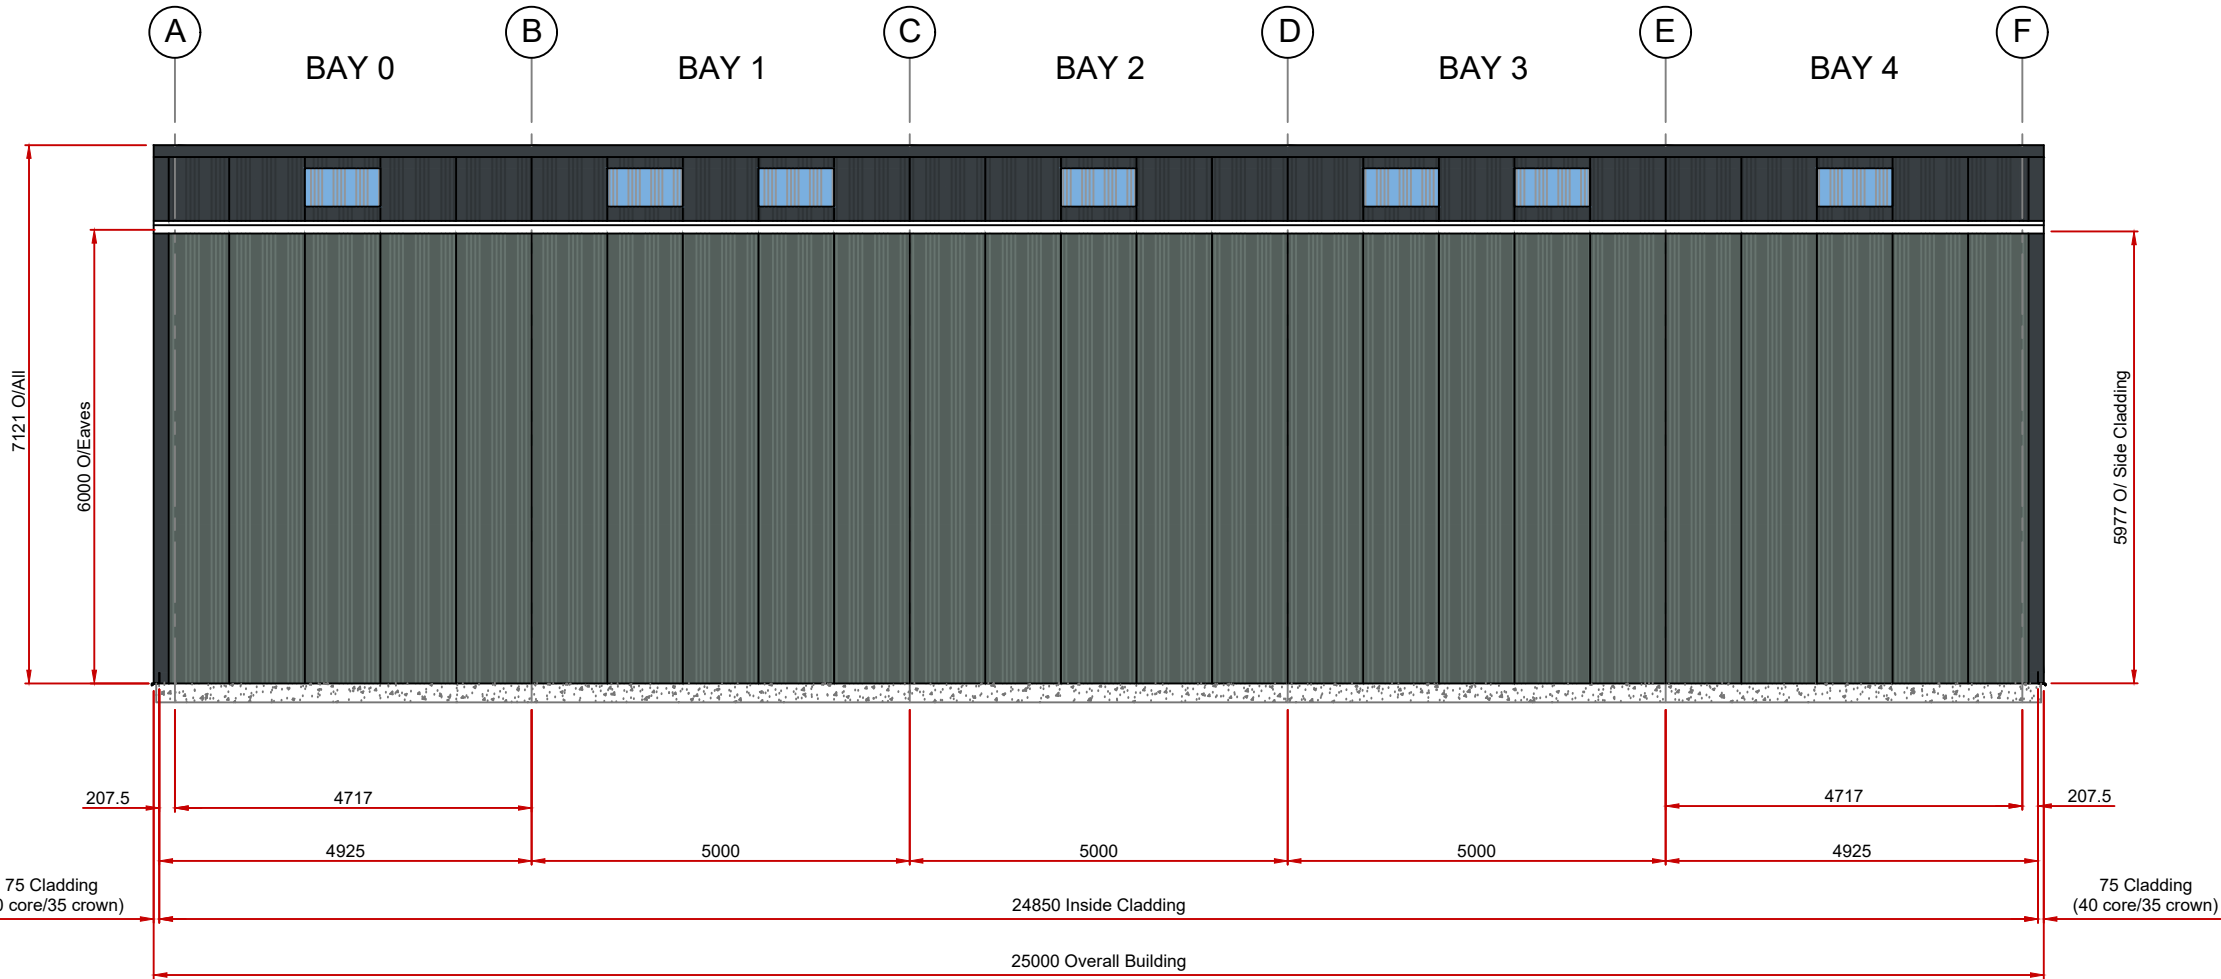


RIGHT SIDE ELEVATION - SHEETING LAYOUT
Cladding colour - Merlin Grey (BS 18825)
Flashings colour - Anthracite (RAL 7016)

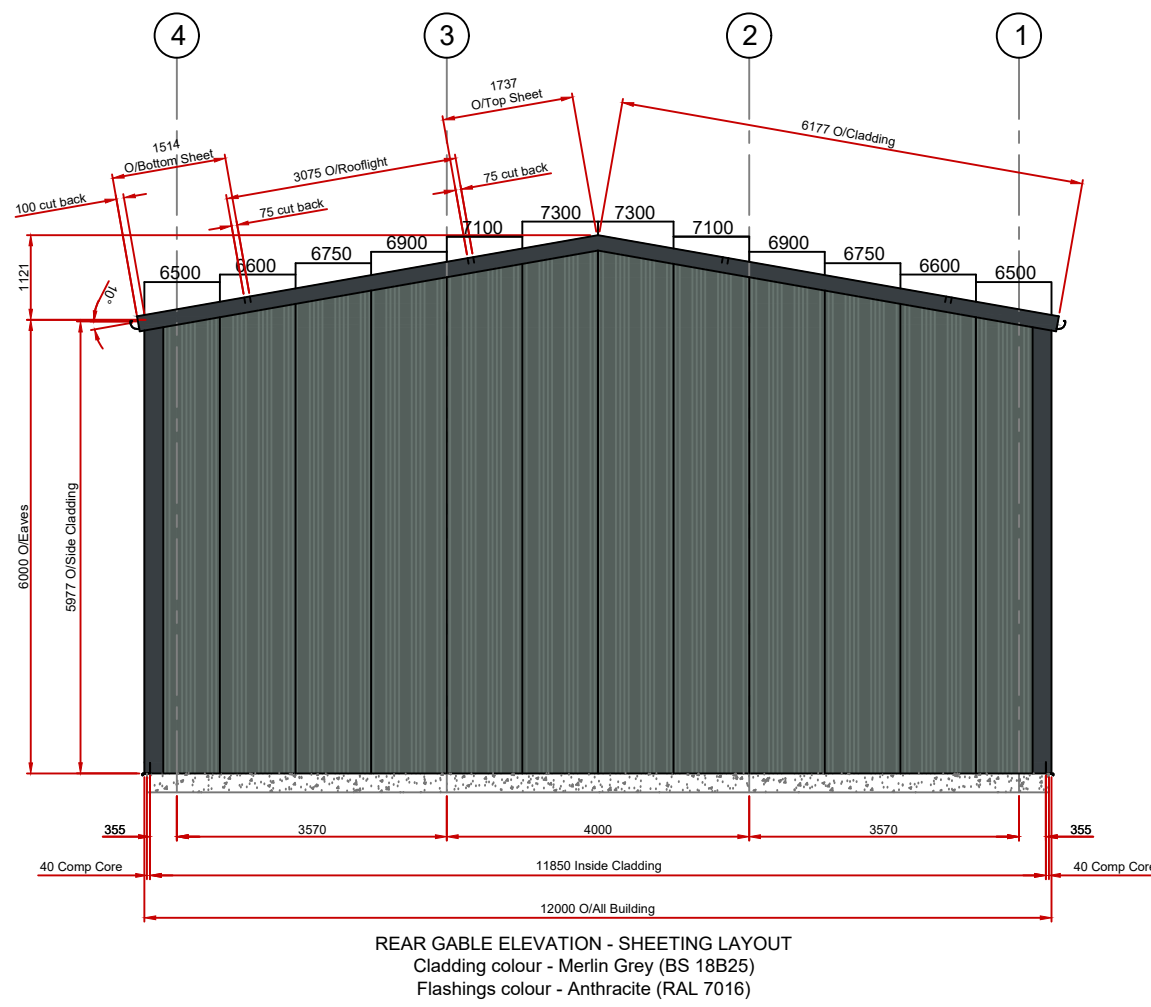

REAR GABLE ELEVATION - SHEETING LAYOUT
Cladding colour - Merlin Grey (BS 18825)
Flashings colour - Anthracite (RAL 7016)

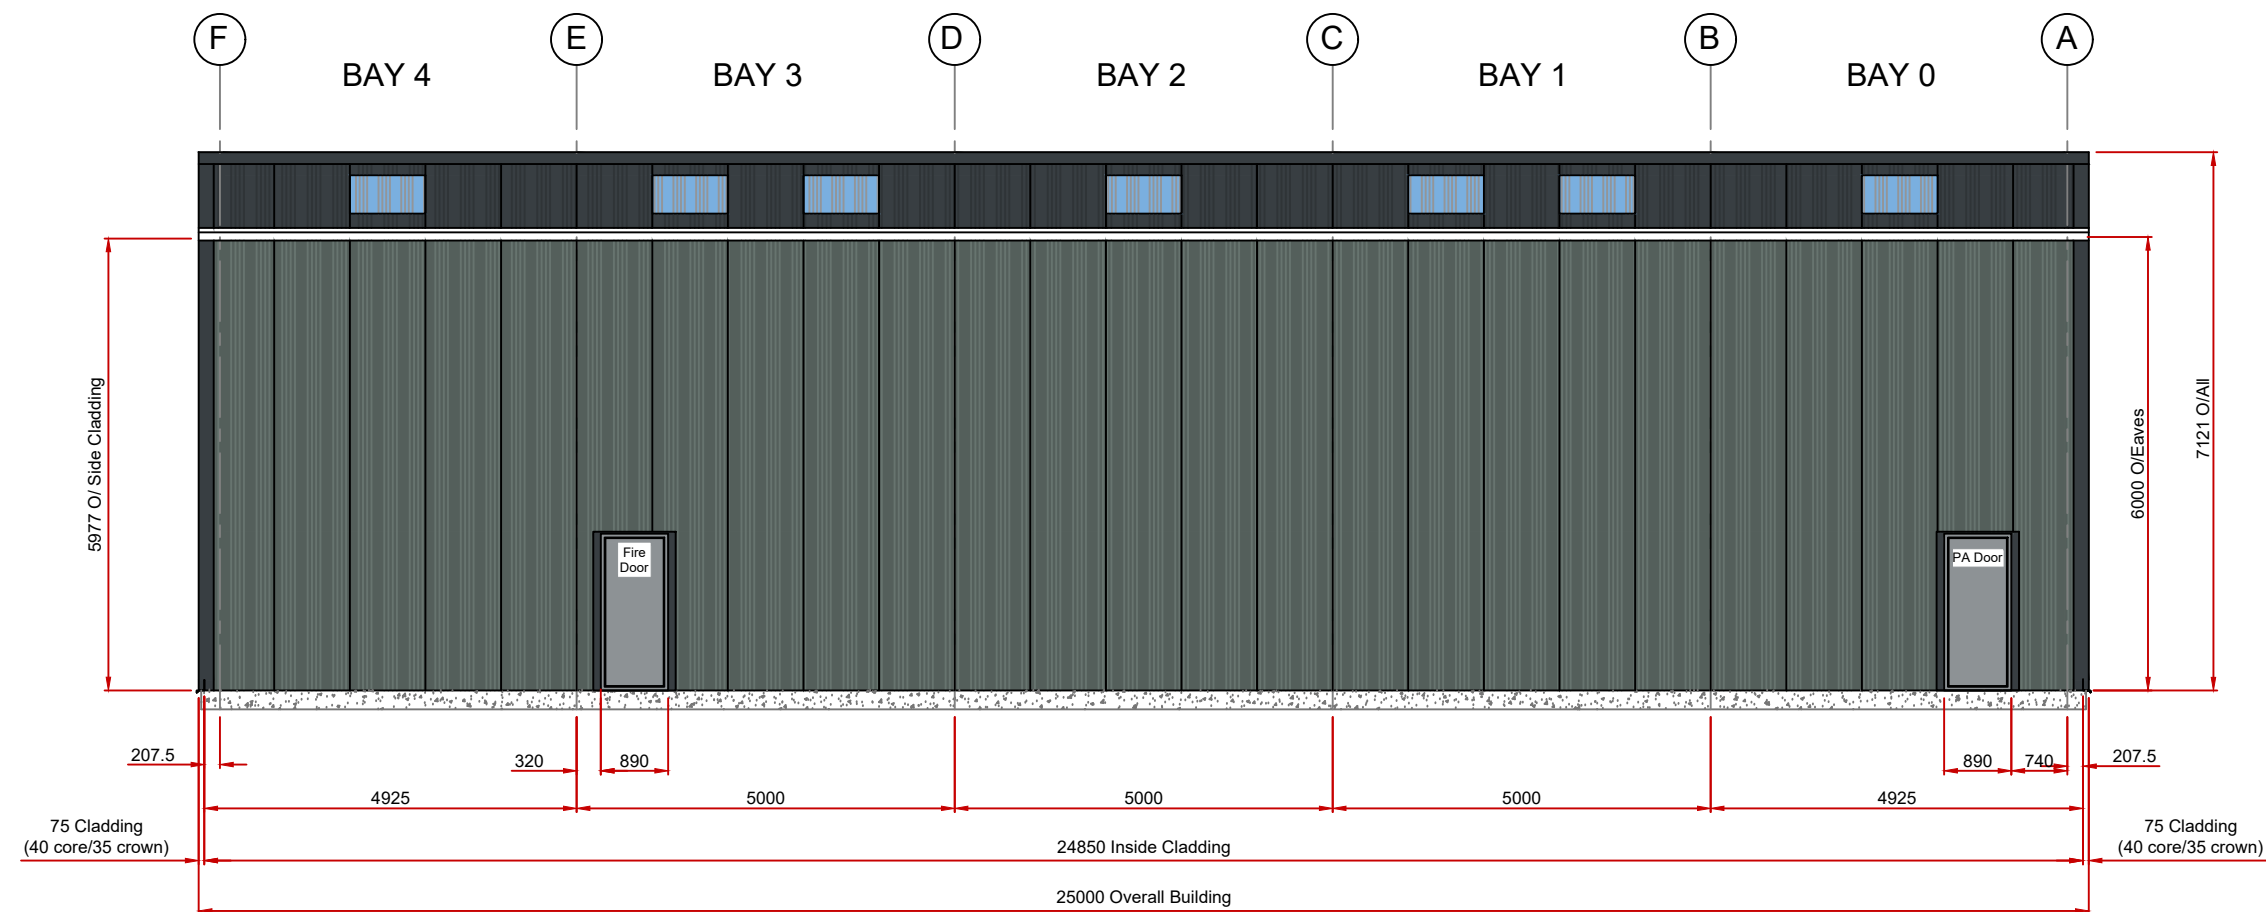

LEFT SIDE ELEVATION - SHEETING LAYOUT
Cladding colour - Merlin Grey (BS 18825)
Flashings colour - Anthracite (RAL 7016)

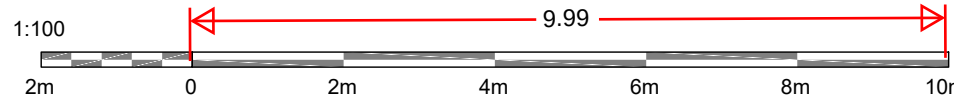

PLANNING ISSUE

REV. NO.	DESCRIPTION TO REVISION	REV. BY	DATE
O	Original Issue	B.E.	09/12/2022
A	Issued for Construction	B.E.	16/12/2022
B	PA/Fire Doors relocated to LHS - For Construction	B.E.	25/01/2023



UNITS 5&6, BROOKFIELDS BUSINESS PARK,
HEAGE LANE, ETWALL
DERBYSHIRE DW65 6LS
TEL: 01335 370128
WWW.MIDBROOKSTEELBUILDINGS.CO.UK
SALES@MIDBROOKSTEELBUILDINGS.CO.UK

CLIENT	Grange Travel Coach Hire Ltd
PROJECT	Composite Clad Building 12m x 25m x 6m HTE

DRAWINGS PREPARED BY: www.bigswear-engineering.co.uk Tel: 01594 530376 / 07788 845280 email: design@bigswear-engineering.co.uk			
DRAWING TITLE GENERAL ARRANGEMENT OF BUILDING			
CHECKED	APPROVED	CLIENT APPROVED	ENG'R APPROVED
DRAWN BY: B. Loder	SCALE 1:100@A1	REFERENCE DOC:	

