



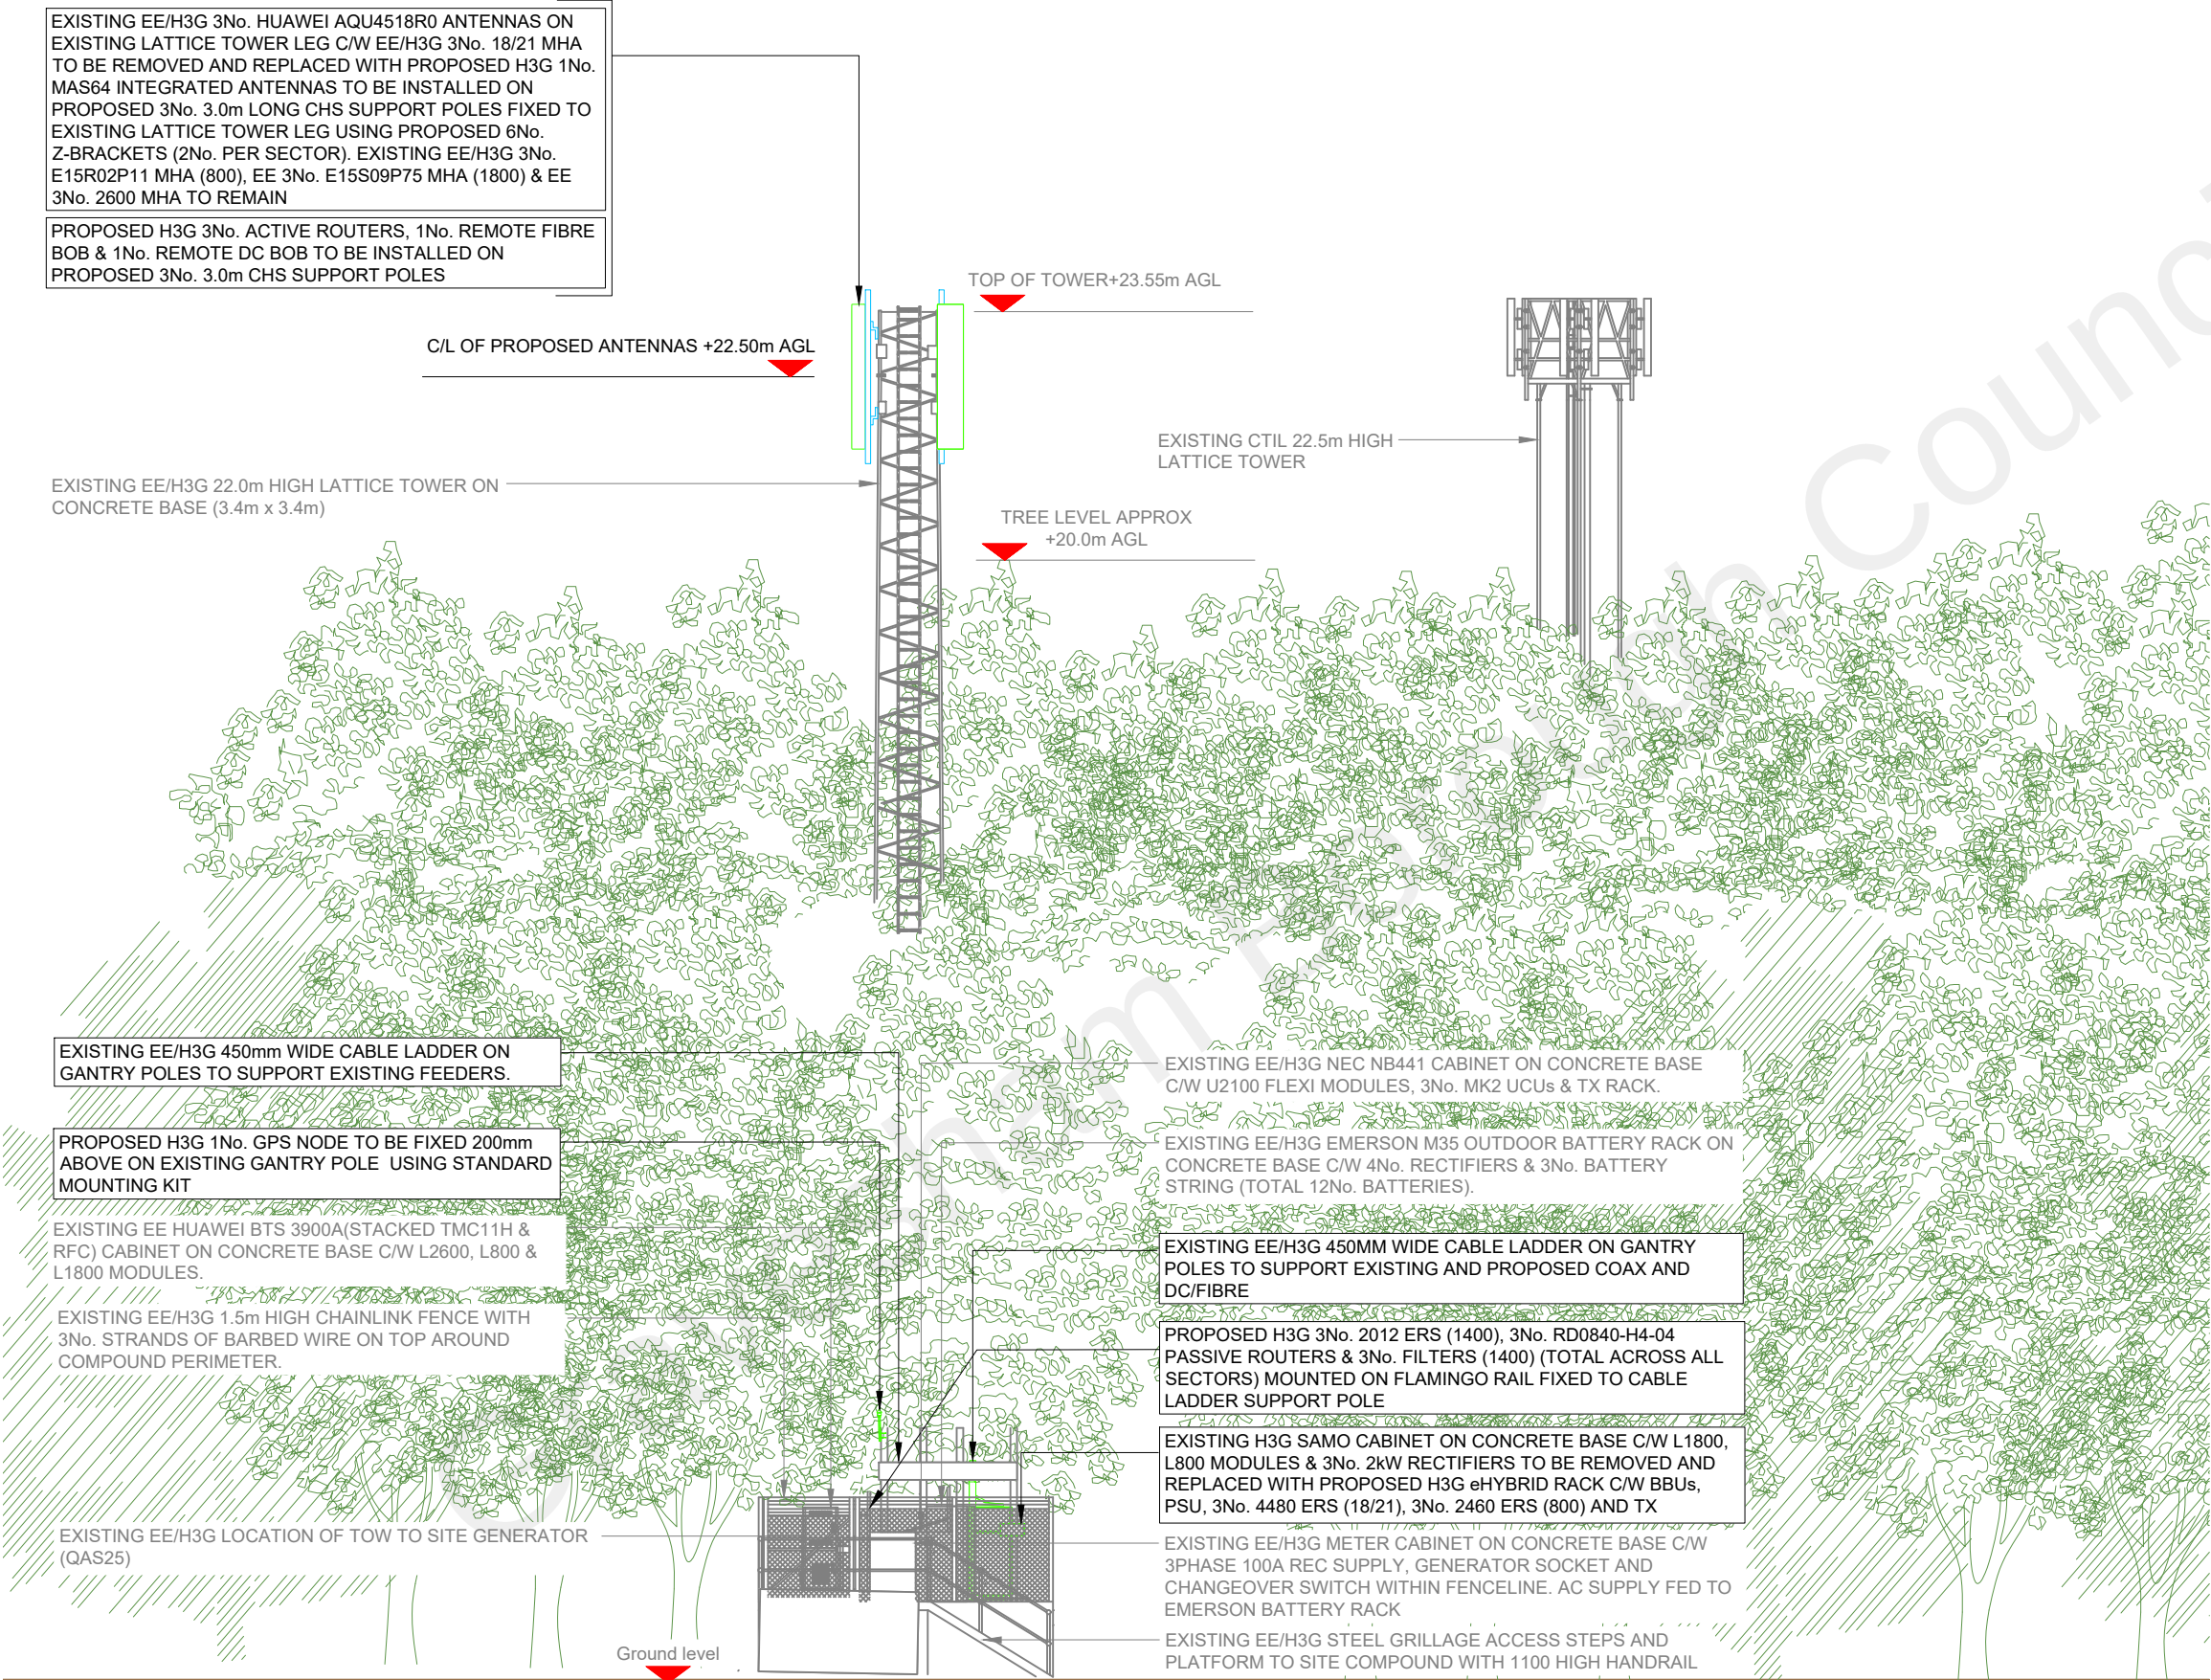

PROPOSED H3G ELEVATION

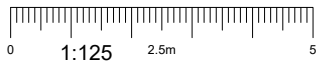

- NOTES:
1. ALL DIMENSIONS IN MM UNLESS OTHERWISE NOTED.


Master:	MBNL / EE / H3G:	Project:	Purpose of Issue:	Issue:
M003	H3G	3UK UNILATERAL	Planning	C
Date:	11/11/2021	Revision / Upgrade Description:		
Drawn:	A.McEngo	ERS ,Routers & Filters Relocated		
Checked:	A.Fanning			
Approved:	A.Fanning			
Master:	MBNL / EE / H3G:	Project:	Purpose of Issue:	Issue:
M002	H3G	3UK UNILATERAL	Planning	B
Date:	08/09/2021	Revision / Upgrade Description:		
Drawn:	COM Group	Antenna Bearings Amended		
Checked:	B. Ormshaw			
Approved:	D. Cross			
Master:	MBNL / EE / H3G:	Project:	Purpose of Issue:	Issue:
M001	H3G	3UK UNILATERAL	Planning	A
Date:	27/07/2021	Revision / Upgrade Description:		
Drawn:	COM Group	First Issue		
Checked:	B. Ormshaw			
Approved:	D. Cross			



Hutchison 3G UK Limited
Star House, 20 Grenfell Road
Maidenhead, SL6 1EH
Tel: 01628 765 000
Fax: 01628 765 001

H3G Base Station Information line:
0845 6043000
Available 8am-8pm Monday to Friday

Design Consultant & Principal Contractor:

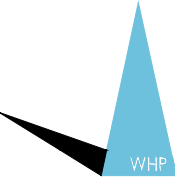 **WHP Telecoms Ltd**
Unit 1 Maple Park
Lowfields Road, Leeds
LS12 6HH

Tel: 0113 3023550 Fax: 0113 2876834
e-mail: info@whptelecoms.com

Site Name:	COLEWOOD		
Site ID:	1102392		
Address:	COLEWOOD NEW KNIGHTS PLACE ROCHESTER, KENT ME2 2TZ		
Title:	260 PROPOSED H3G ELEVATION		
Project:	3UK UNILATERAL		
Purpose of Issue:	GENERAL ARRANGEMENT		
EE Cell ID:	MBNL Cell ID:	3UK Cell ID:	
21832	GVM026	DA0105	
Master Drawing No:			Issue:
1102392_GVM026_21832_DA0105_M003_H3G_UNI_GA_C			C