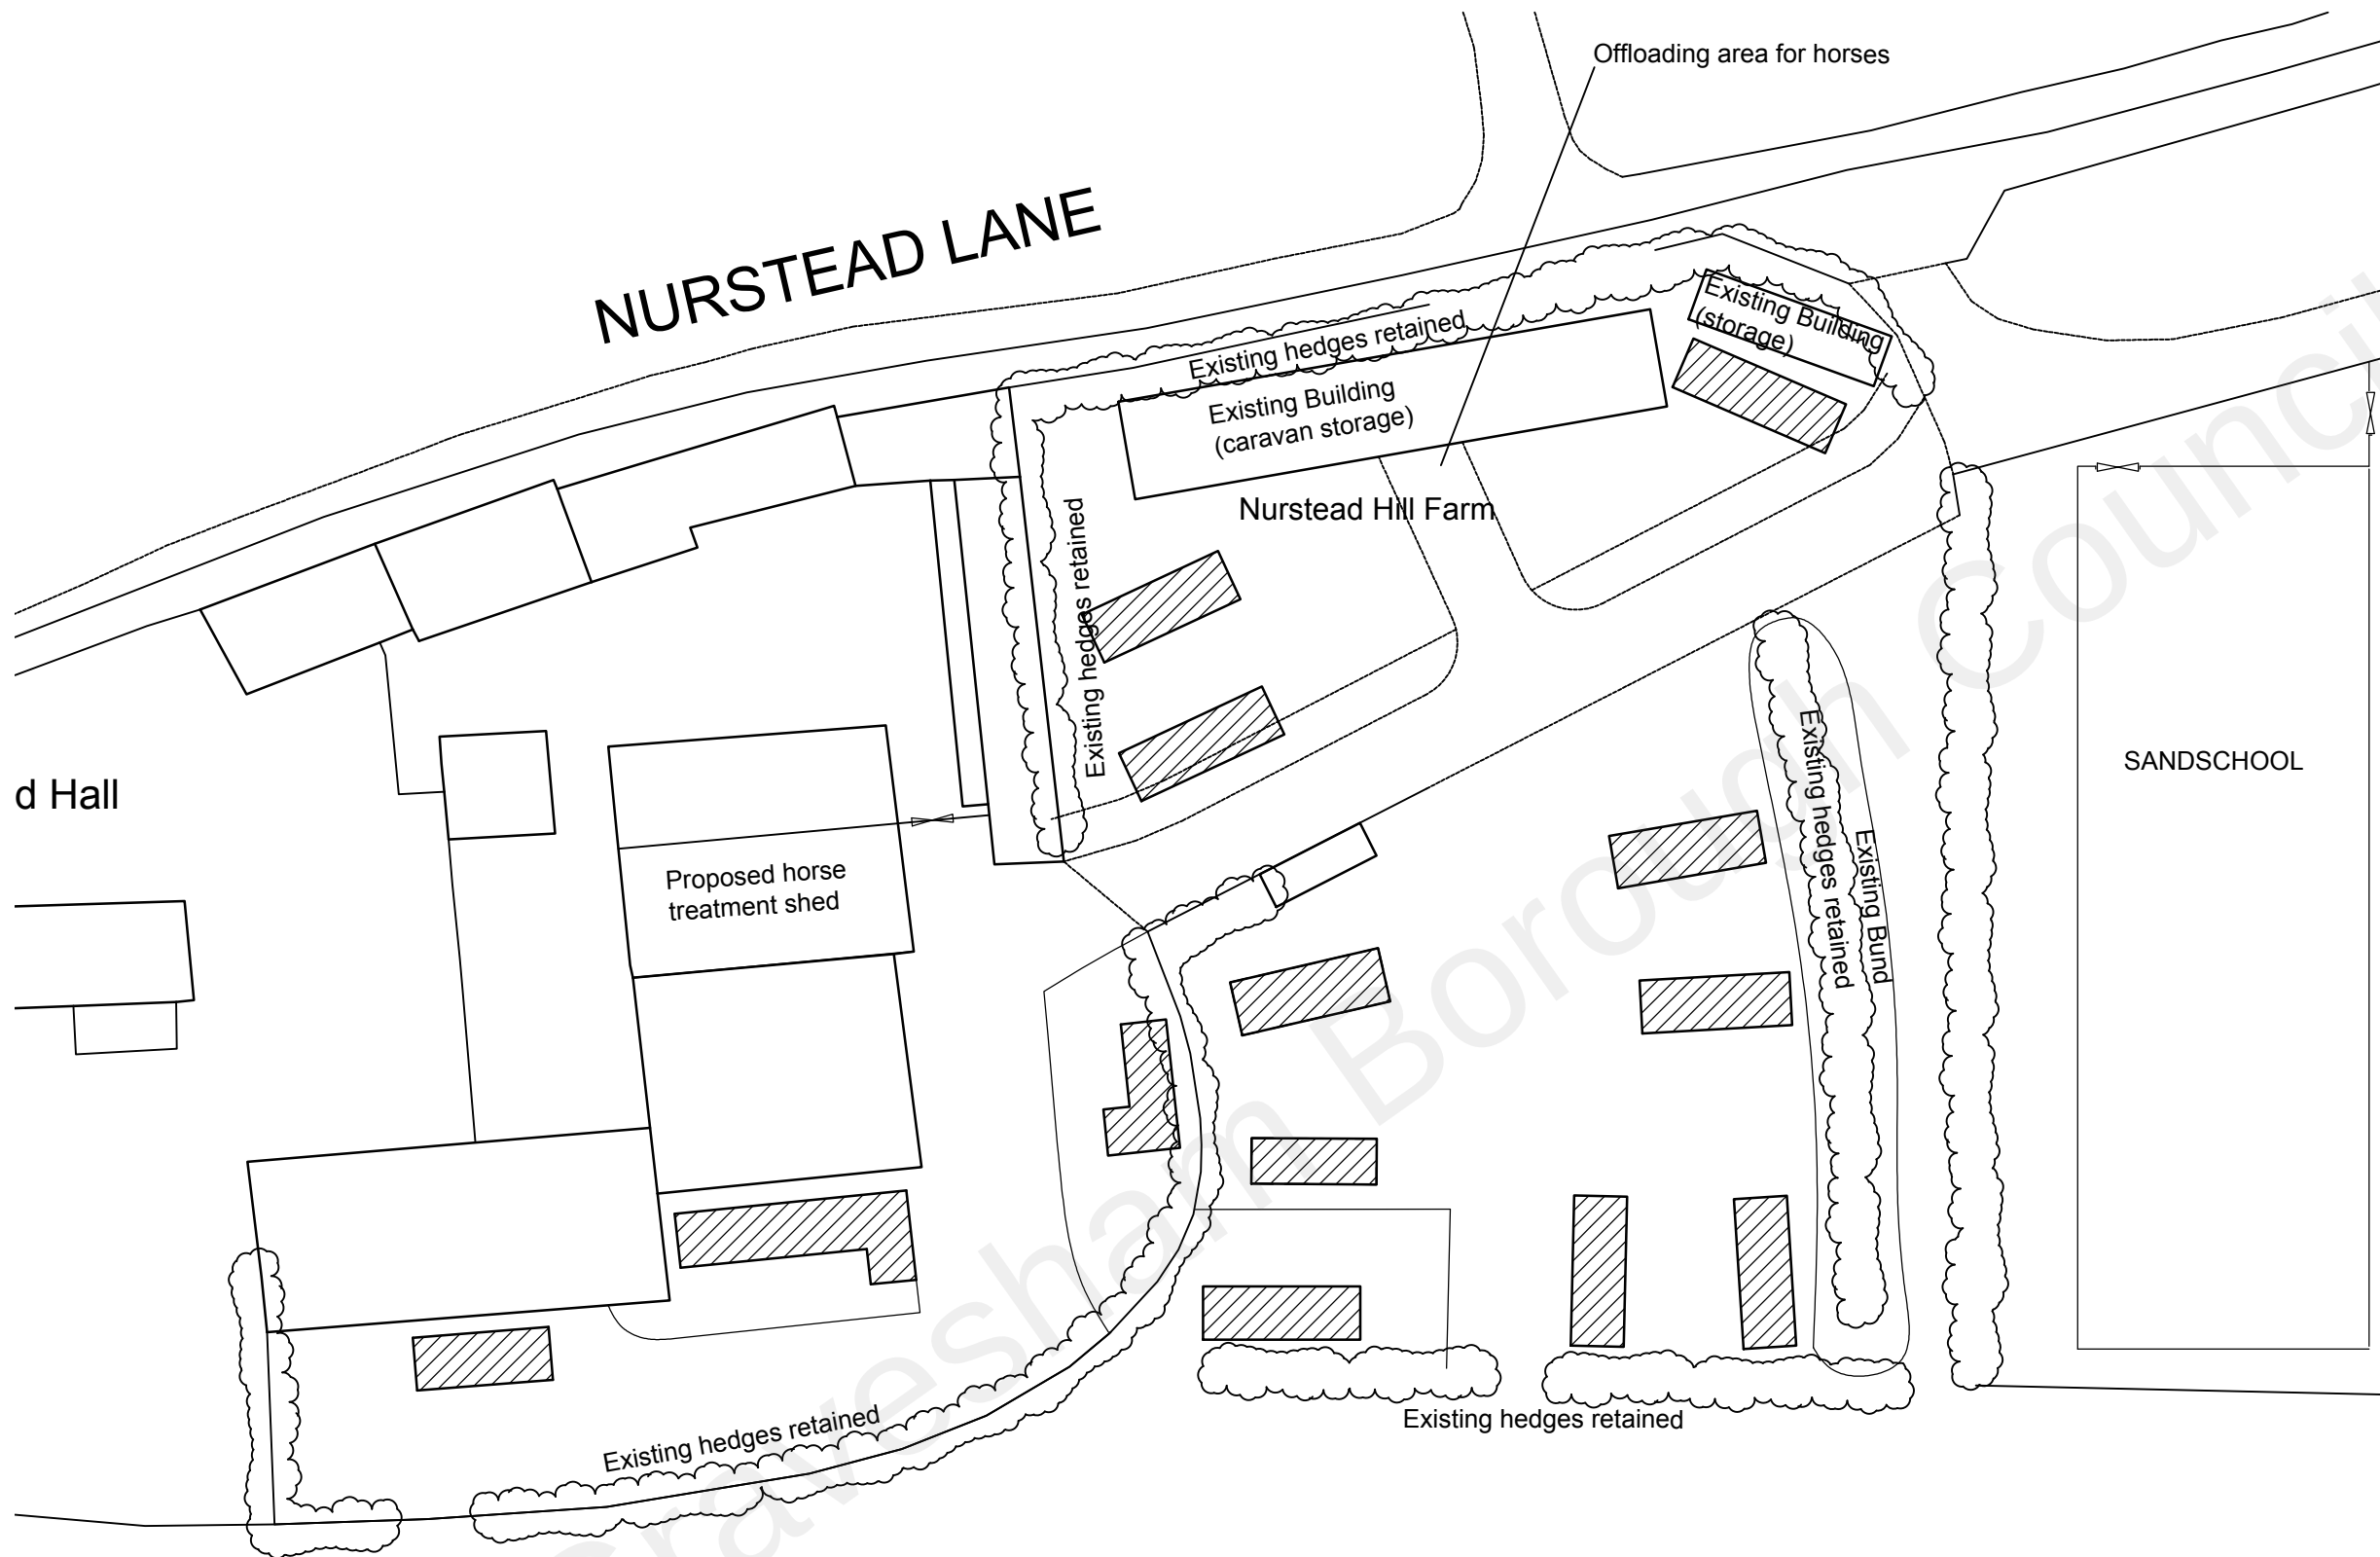


<i>Graham Simpkin Planning</i> CHARTERED TOWN PLANNERS & DEVELOPMENT CONSULTANTS 2 The Parade, Ash Road, Hartley, Longfield, Kent, DA3 8BG Tel: 01474 703705 Fax: 01474 707299 E-mail: webmail@grahamsimpkinplanning.co.uk	Site Nurstead Hill Farm, Nurstead Lane, Meopham		
	Drawing Title Proposed horse Treatment Shed		Proposed Block Plan
	Date June 2021		Scale 1:500 @ A3
	Drg. No. 1839 / 21	Rev Red	Drawn by M.D.E