


20230204 - Block Plan

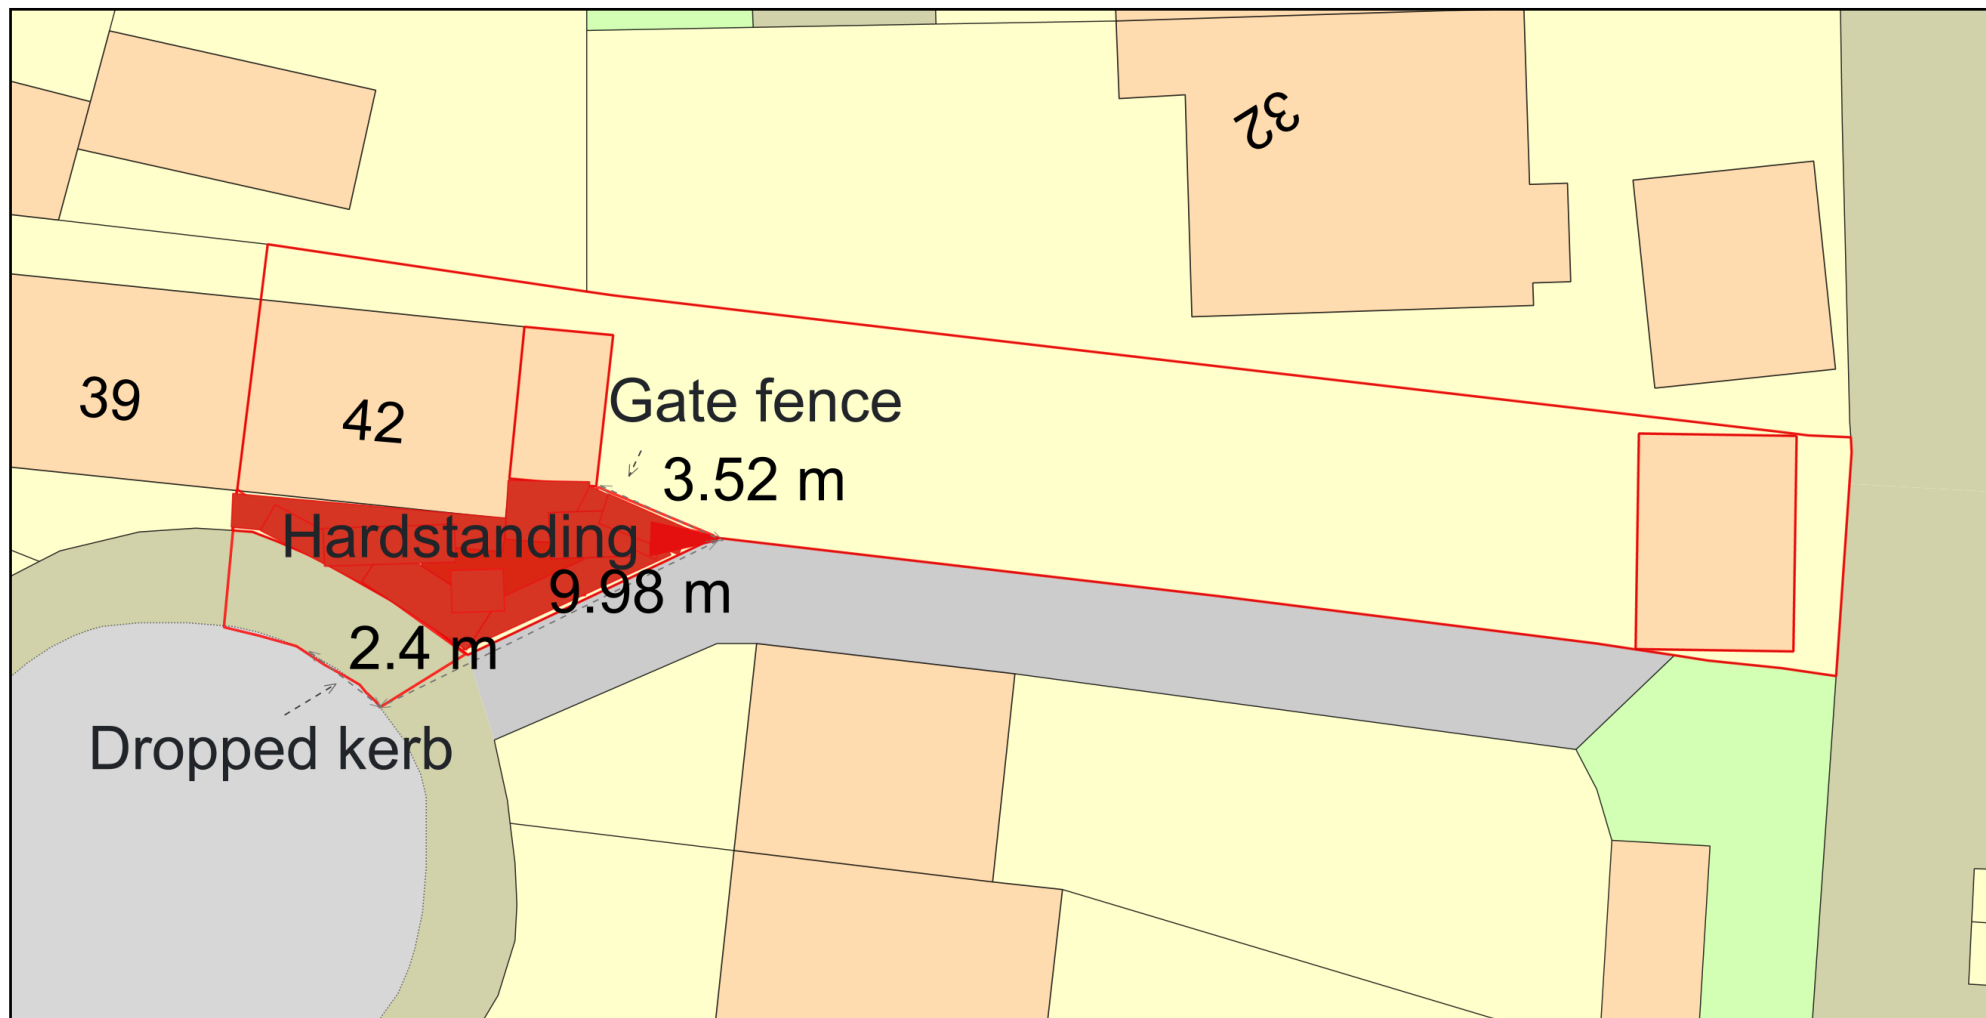

0 10
Metres



Plan Produced for: Planning Services

Date Produced: 29 Mar 2023

Plan Reference Number: TQRQM23087144441734

Scale: 1:200 @ A4

© Crown copyright and database rights 2023 OS 100042766