


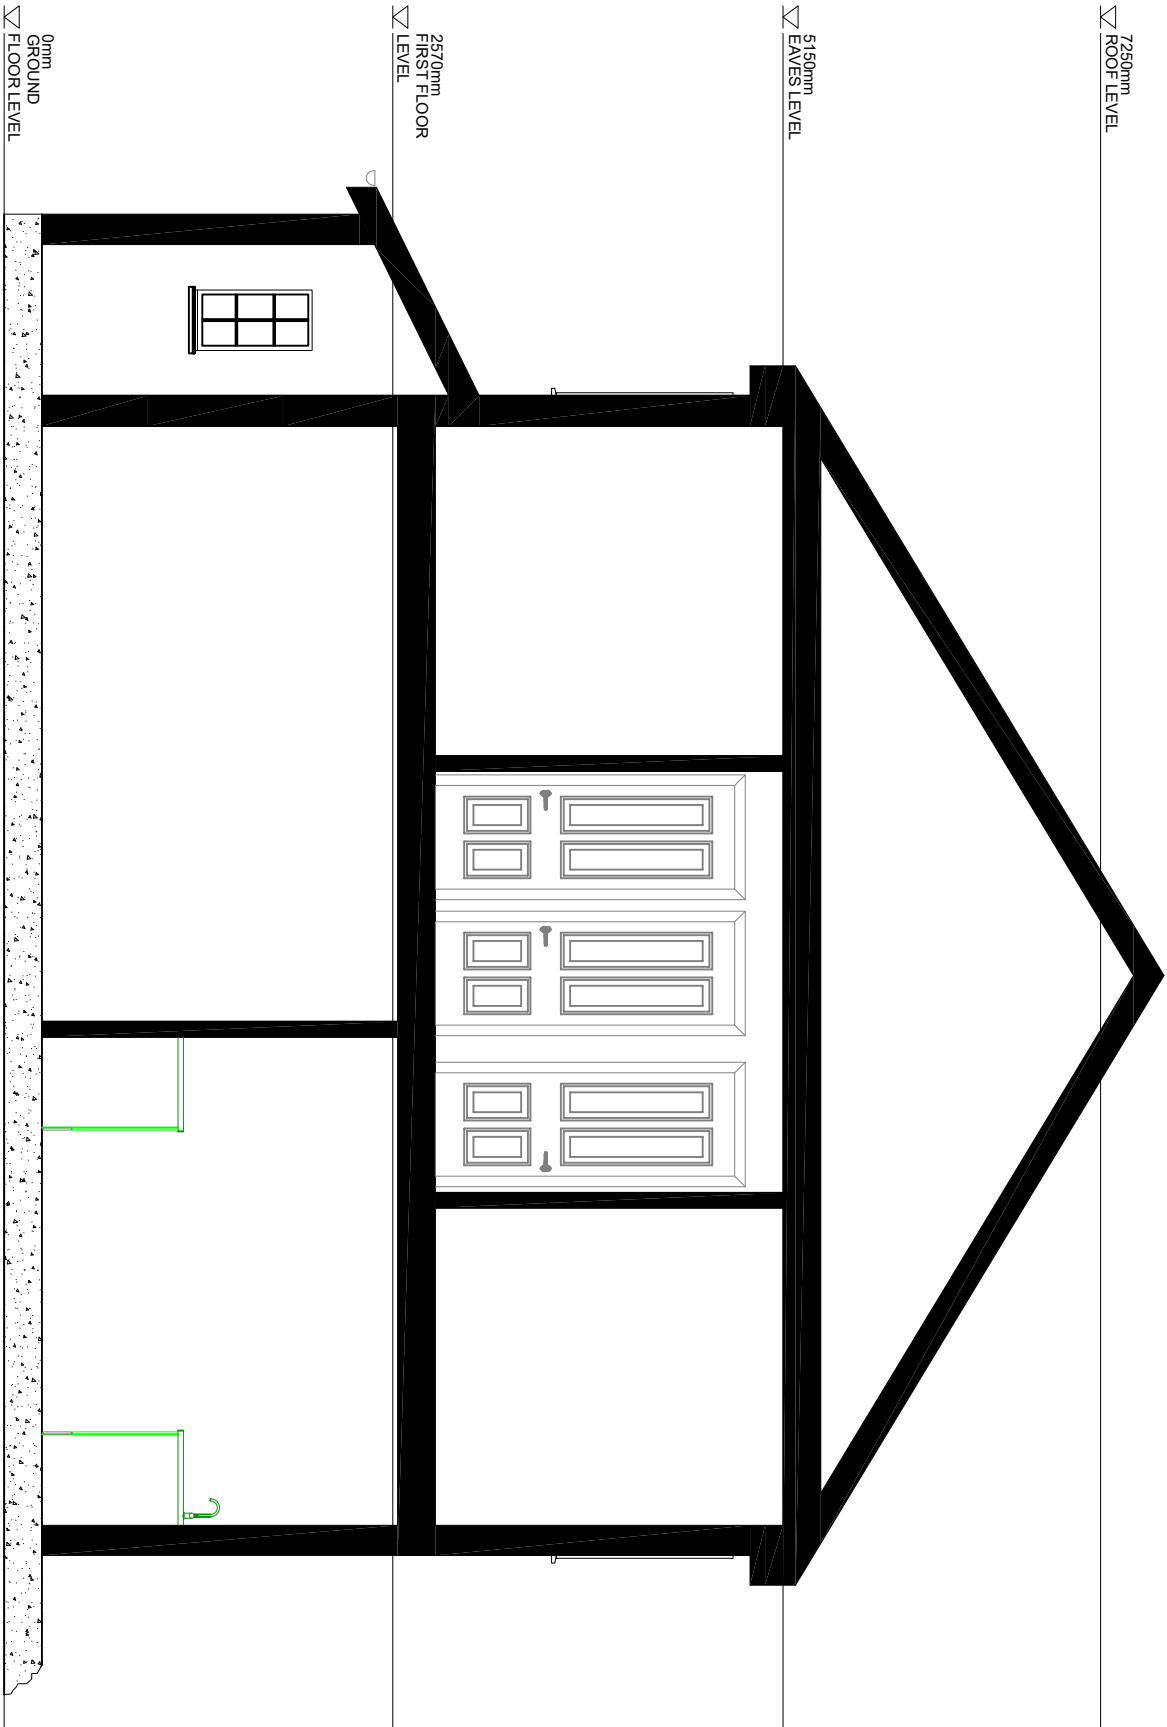

SECTION ON A-A



A	DRAFT ISSUE	20/01/23
REV	REVISION	DATE

CHRIS BENNETT
3 RENOLDS FIELDS
HIGHAM
KENT
ME3 7LY

07817 461647 | bennett-chris@hotmail.com

TITLE
EXISTING SECTION ON CUT LINE A-A
SITE LOCATION

3 RENOLDS FIELDS
HIGHAM
KENT
ME3 7LY

DATE

20/01/23

DRAWN

CHRIS BENNETT

SCALE

1:50 @ A3

DRAWING No

2305-03