



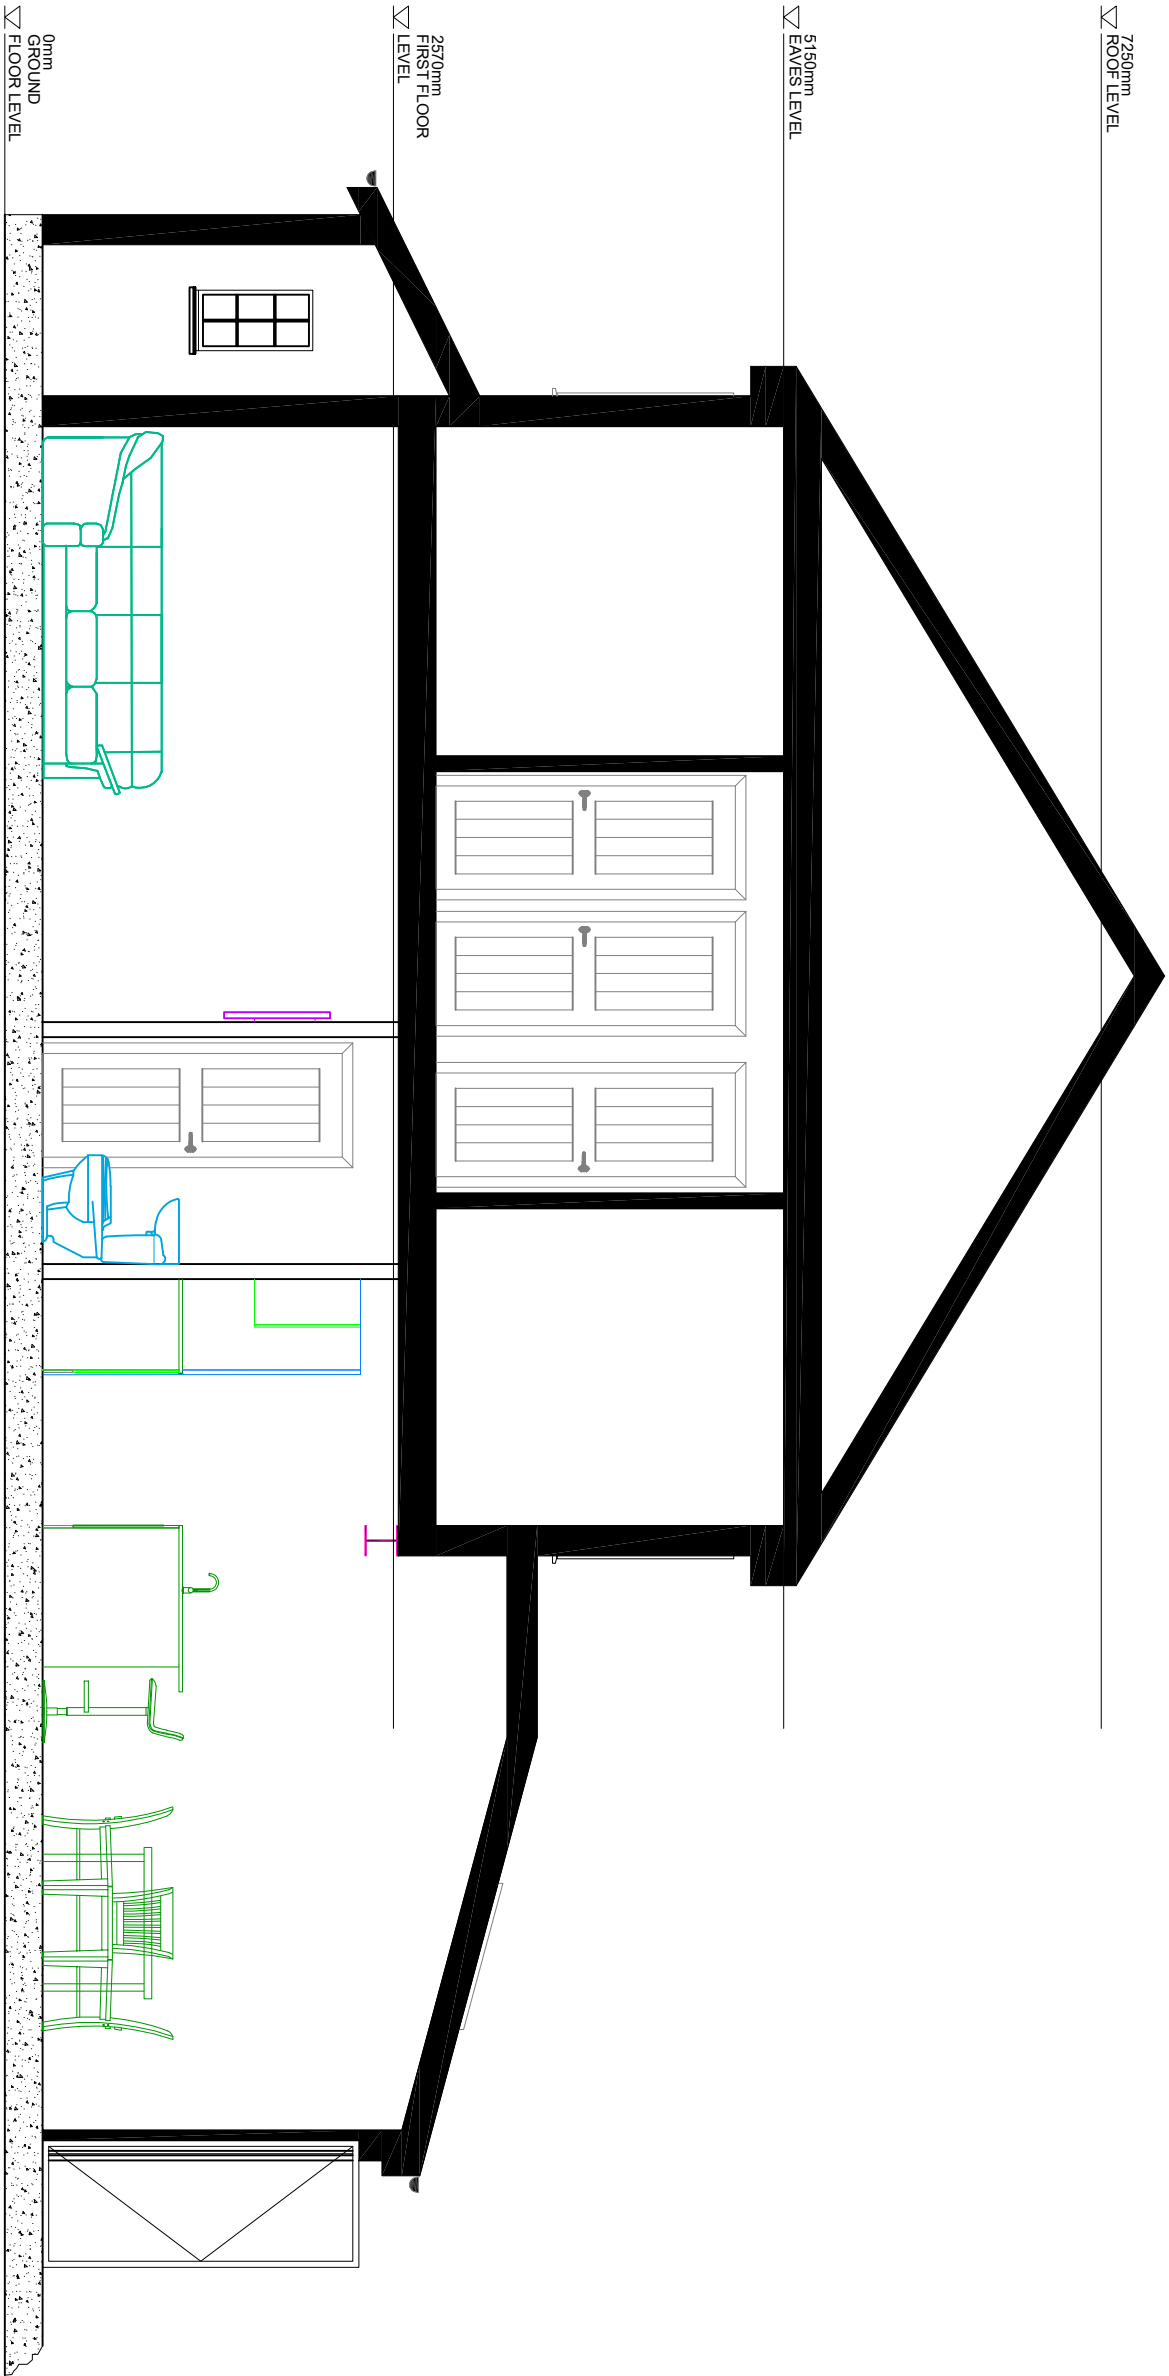

SECTION ON B-B

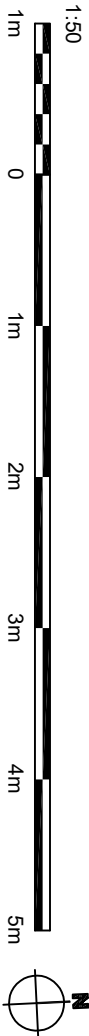

A	DRAFT ISSUE	20/01/23
REV	REVISION	DATE

CHRIS BENNETT
3 REYNOLDS FIELDS
HIGHAM
KENT
ME3 7LY
07817 461847 | bennett-chris@hotmail.com

TITLE

PROPOSED SECTION ON CUT LINE B-B

SITE LOCATION

3 REYNOLDS FIELDS
HIGHAM
KENT
ME3 7LY

DATE

20/01/23

DRAWN

CHRIS BENNETT

SCALE

1:50 @ A3

DRAWING No

2305-06