


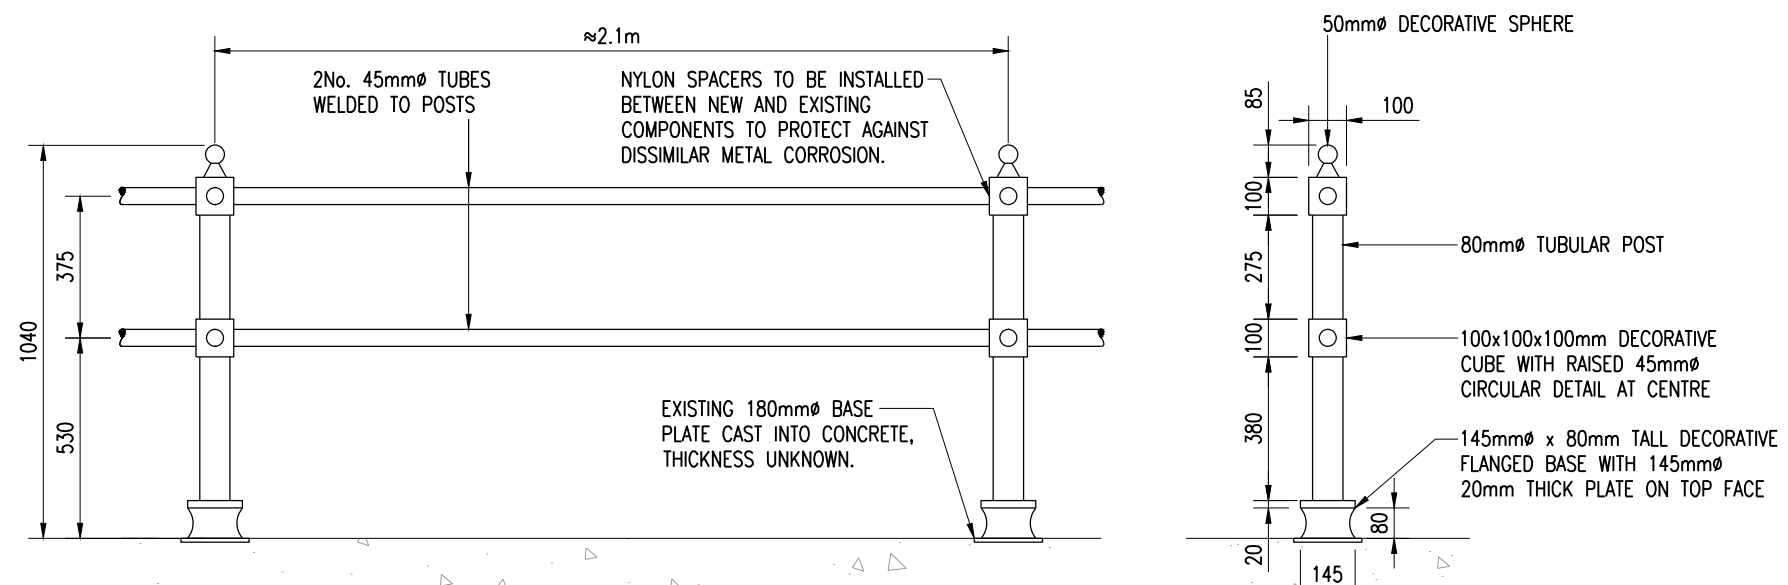


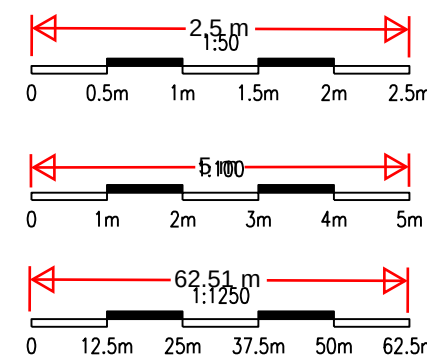

ITEM	LOCATION	DESCRIPTION OF WORKS
1	PERIMETER OF UPPER PLATFORM	REINSTATEMENT/REPLACEMENT OF ALL MISSING HANDRAIL SECTIONS (12NO. RAILS + 2NO. POSTS ACROSS 7NO. BAYS, SEE DRAWING 0001 FOR SPECIFIC POSITIONS.)
2	PERIMETER OF UPPER PLATFORM	BLAST CLEANING AND REPAINTING OF EXISTING HANDRAIL SECTIONS (DETAILS TBC)
3	BACK WALL	REMOVAL OF GRAFFITI AND REPOINTING OF STONEMWORK AS REQUIRED
4	STEPS	REMEDIATION OF STEPS AND INSTALLATION OF NEW HANDRAIL (DETAILS TBC)
5	SITE WIDE	REMOVAL OF VEGETATION & DEBRIS

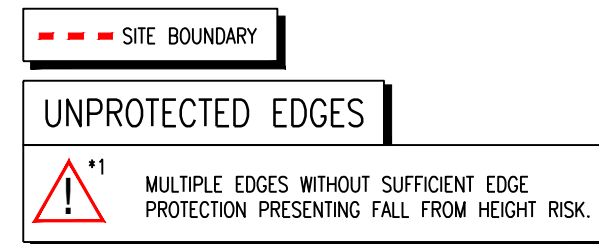

DETAIL A
(TYPICAL UPPER PLATFORM PERIMETER HANDRAIL)
(1:20)

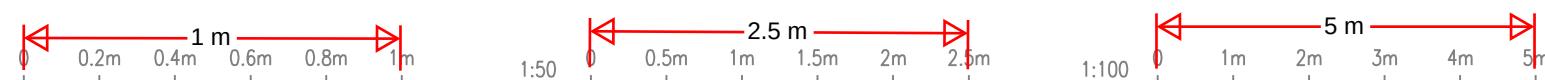

ISSUED FOR INFORMATION	OE	JT	06.11.25	P2
ISSUED FOR INFORMATION	OE	JT	06.06.25	P1
Description	By	Aprvd.	Date	Rev.

ISSUED FOR INFORMATION

ROSHERVILLE PIER PROPOSED REPAIR WORKS

Project

ROSHERVILLE PIER
NORTHFLEET RIVERSIDE

Client **KEEPMOAT HOMES Ltd**

HOP
CONSULTING CIVIL AND
STRUCTURAL ENGINEERS

HOP House, 41 Church Road
Hove, East Sussex BN3 2BE
www.hop.uk.com
ask@hop.uk.com
+44 (0)1273 223900