







LOCATION PLAN
scale 1:1250

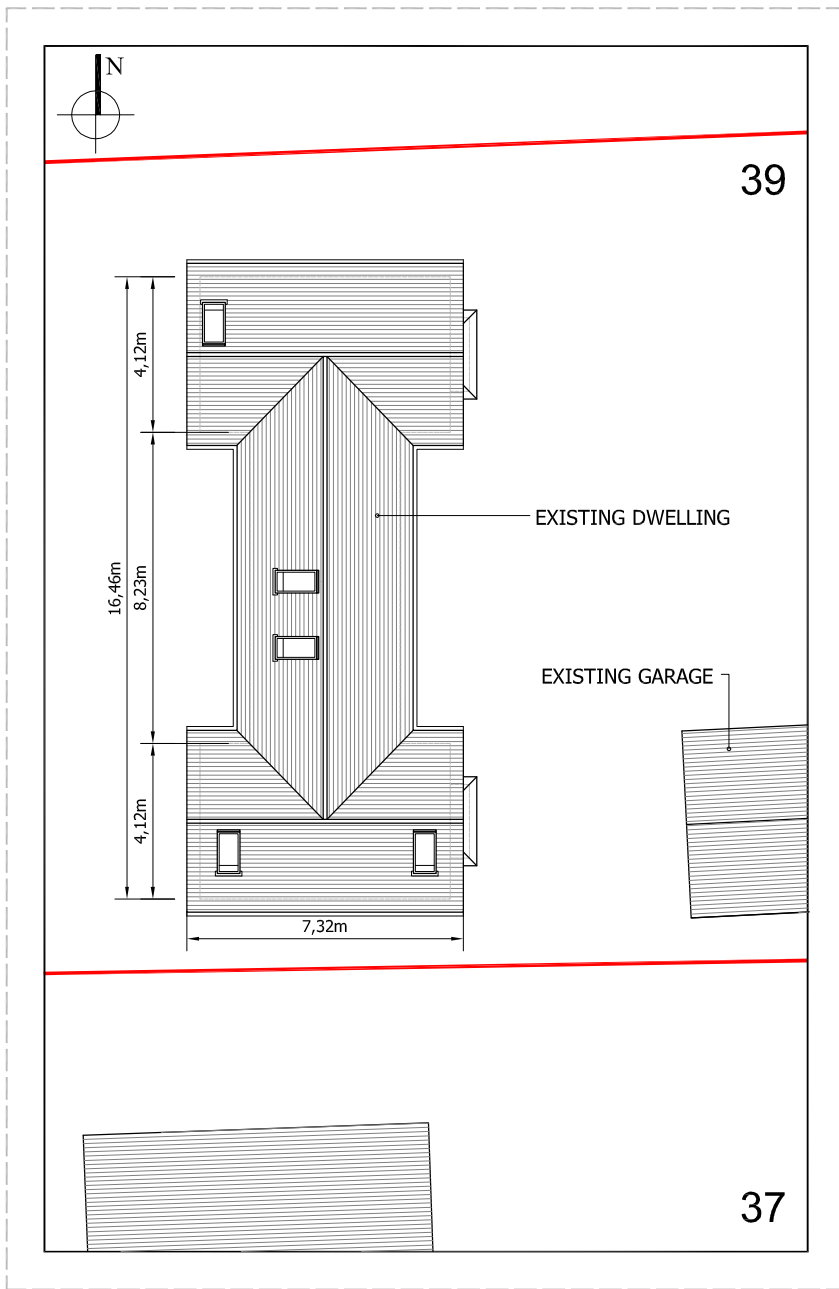

EXISTING BLOCK PLAN
scale 1:200

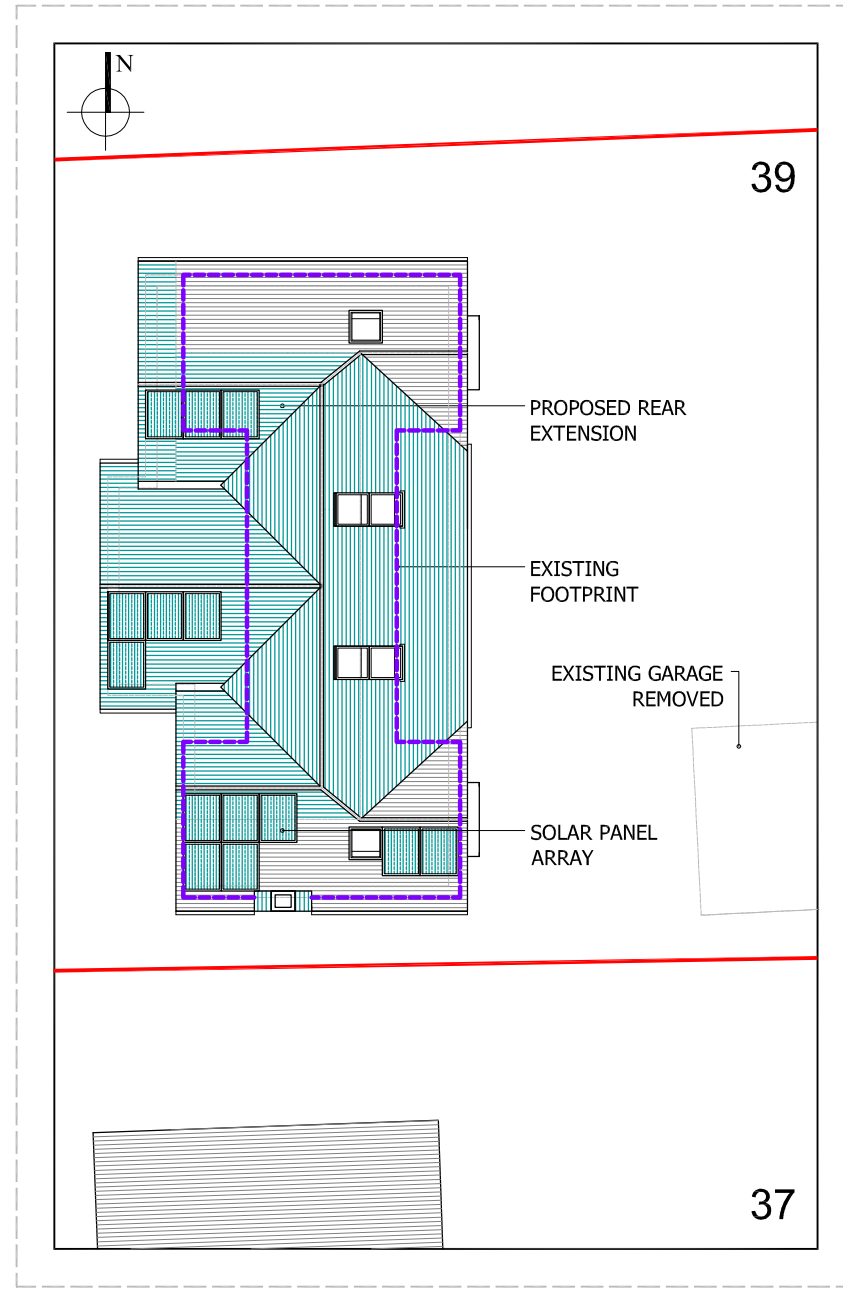

PROPOSED BLOCK PLAN
scale 1:200

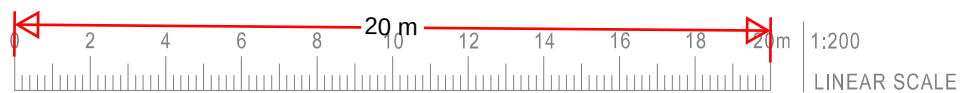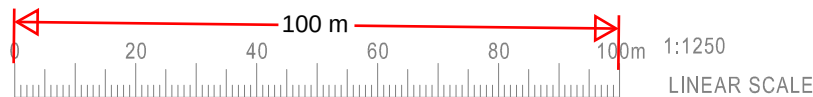

CADGUYS ARCHITECTURAL SERVICES



**CAD
GUYS**

07512090919
www.cadguys.co.uk
sonny@cadguys.co.uk

15-17 Middle Street,
Brighton, BN1 1AL
T: 0751 20 90 919
E: Sonny@cadguys.co.uk
W: www.cadguys.co.uk

Project

ASTRALITY, 39 RHODODENDRON AVENUE, MEOPHAM, GRAVESEND, DA13 0TU

Drawing Title

Location and Block Plan

Date

NOV-2025

Scale

1:1250/200/A3

Project No.

CG-330

Drawing No.

PL/01

Drawn by/Checked by

SM

Rev

Date

Details

A

041224

Initial drawings sent out for review

B

171224

Revised design

C

210525

Revised design

D

101125

Revised block plan

Dimensions to be verified on site
by contractor prior to
commencement of work

This is the copyright of the practice
and may not be reproduced in part
or in whole without the prior
written consent of the practice.