

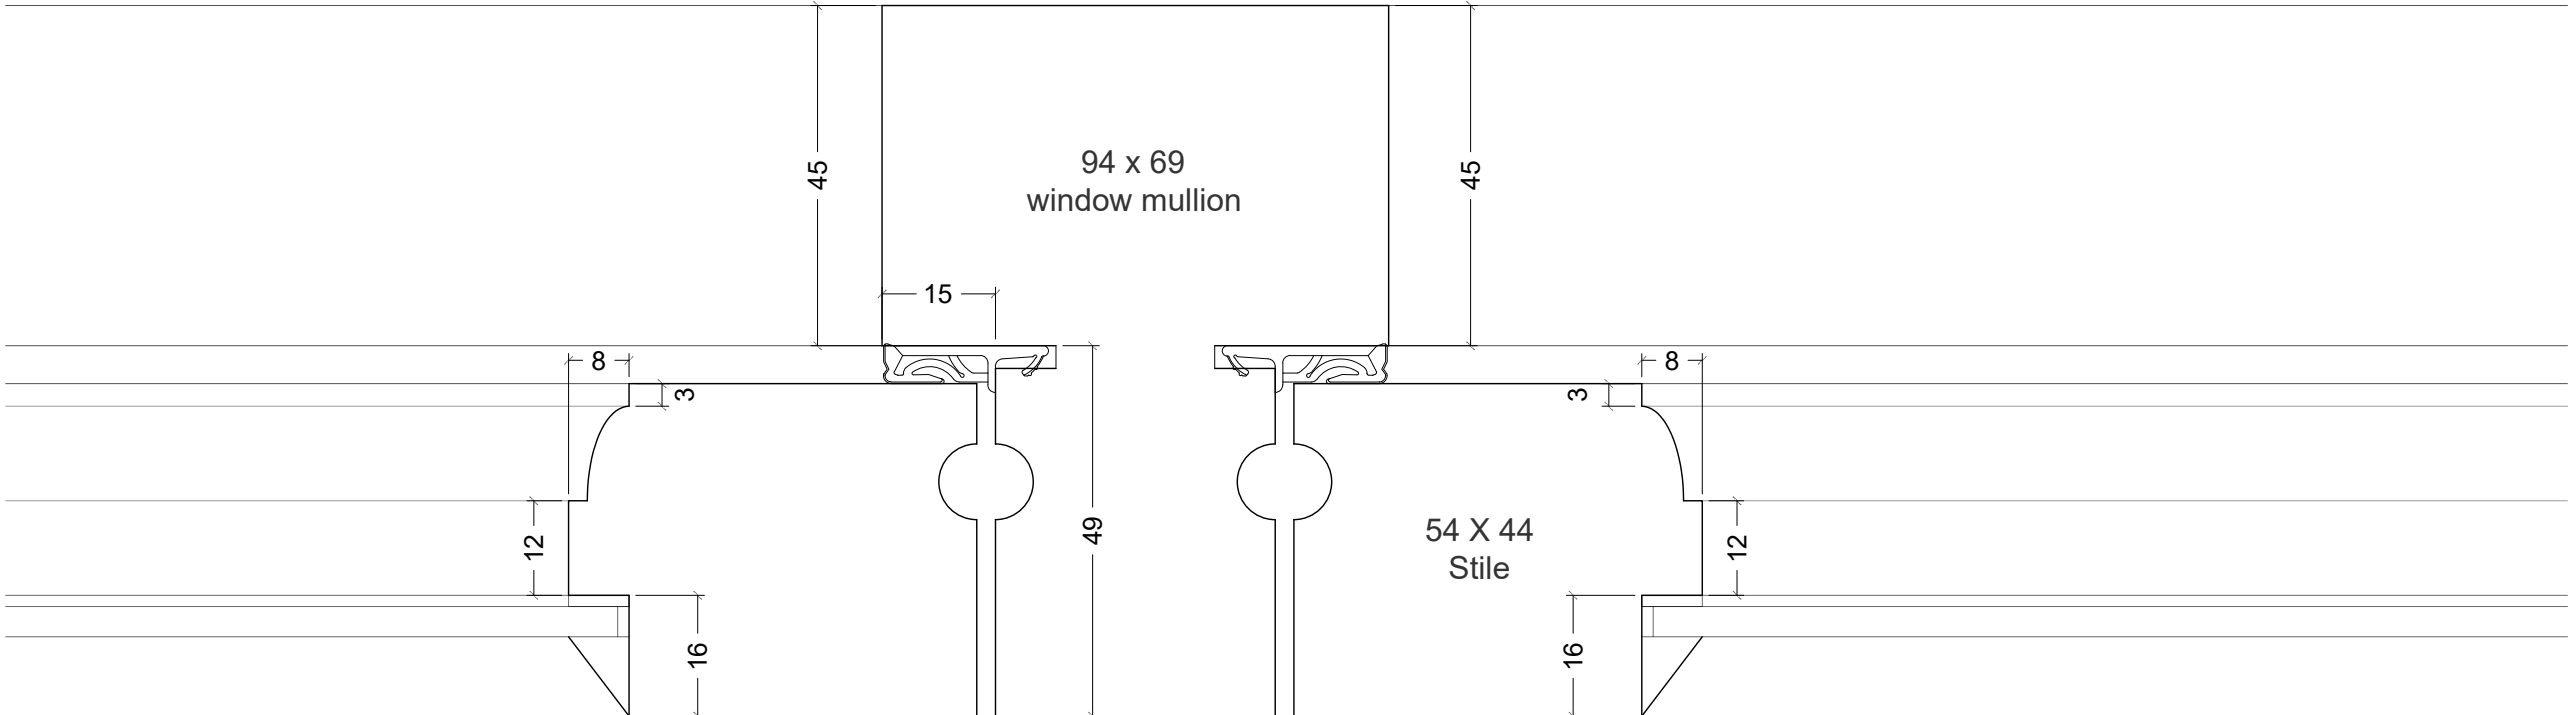


NOTES:

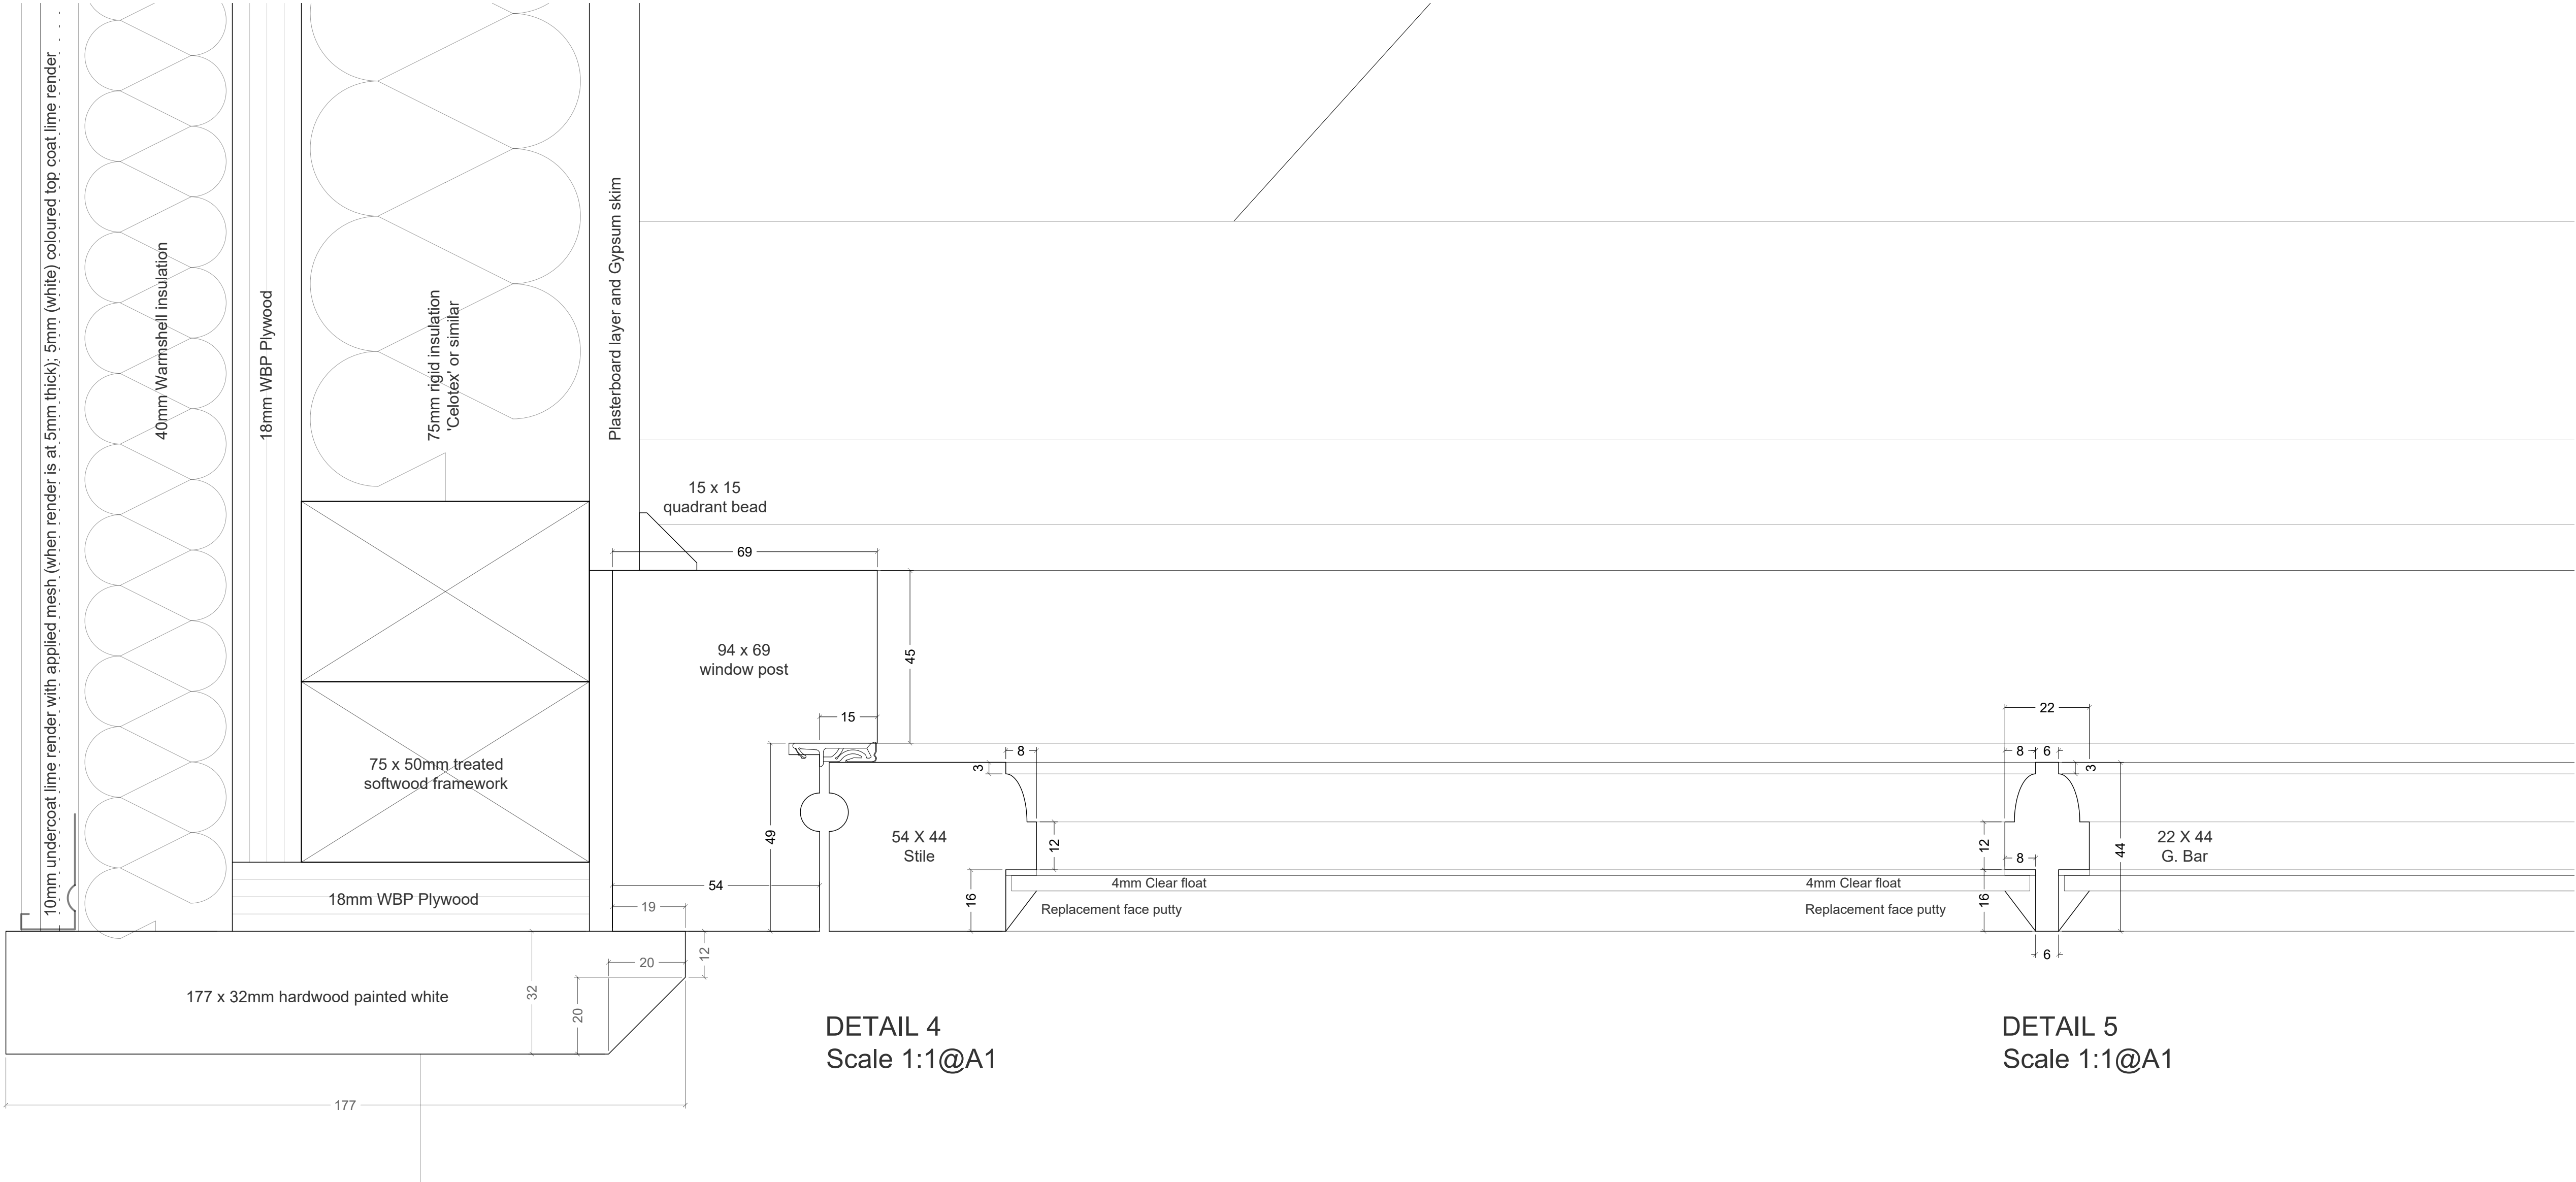

DETAIL 6
Scale 1:1@A1

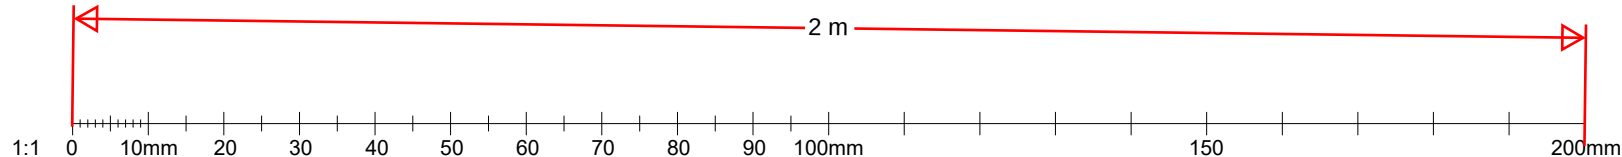

PLANNING DRAWINGS

SCALE FOR PLANNING PURPOSES ONLY.
ALL DIMENSIONS AND LEVELS SHOWN ARE TO BE CHECKED
ON SITE PRIOR TO COMMENCEMENT OF WORK.
THIS DRAWING SHOULD NOT BE USED OTHER THAN
FOR ITS INTENDED PURPOSE.

DESCRIPTION	
DETAILS 4, 5 & 6 FOR WS 2 ON THE REAR (SOUTH) ELEVATION Read in conjunction with dwg no. PP-18Q-22	
LOCATION NURSTEAD HALL	DWG No. PP-18Q-25
NURSTEAD LANE	REV B
LONGFIELD HILL	SCALE 1-1" @ A1
KENT, DA3 7AN	DATE FEB 2024
CLIENT MR & MRS HOLM	SIG RP

COPYRIGHT - This drawing has been compiled by and is the sole property of Anthony Hicks Ltd and as such cannot be copied, duplicated, reproduced or its contents used in any way, without prior written authority