




EXISTING SIDE ELEVATION
Scale 1:100

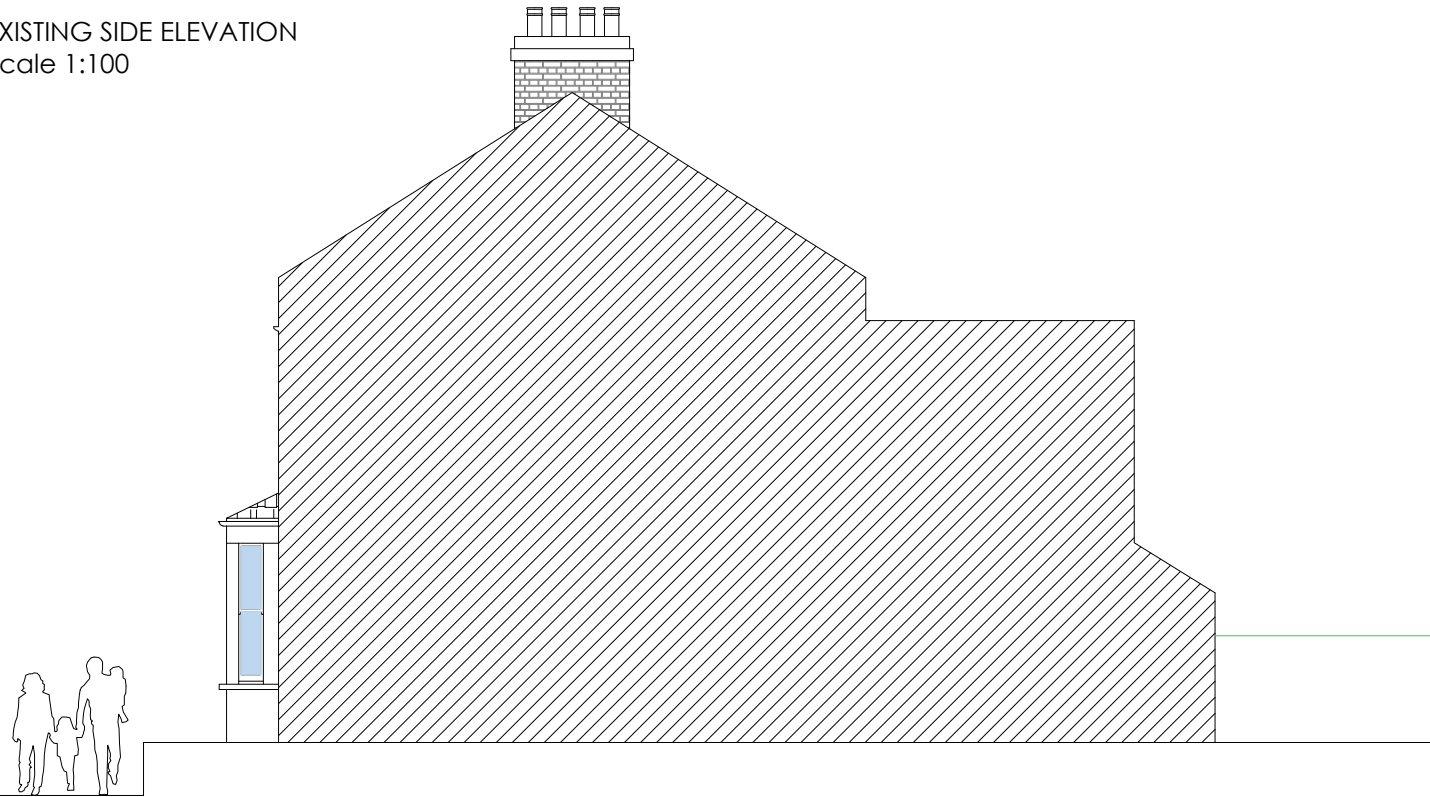


PROPOSED SIDE ELEVATION
Scale 1:100

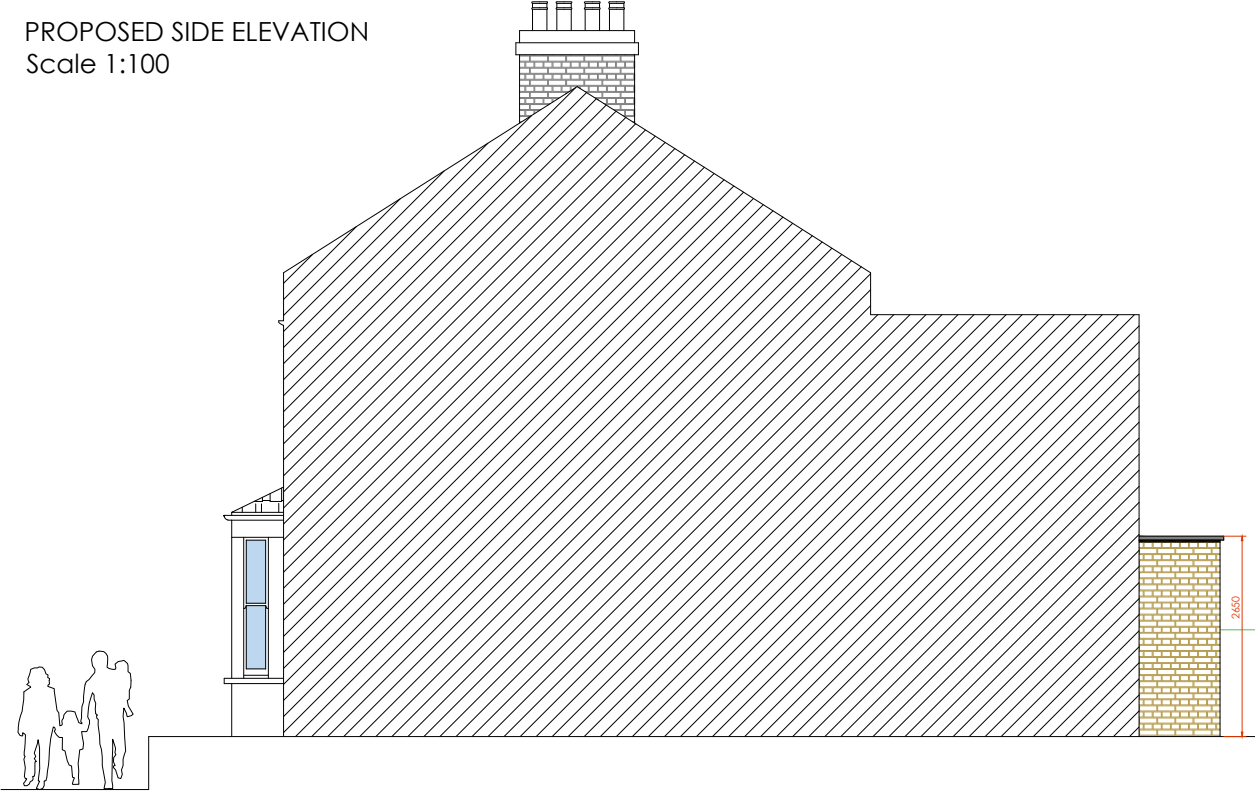

EXISTING SIDE ELEVATION
Scale 1:100

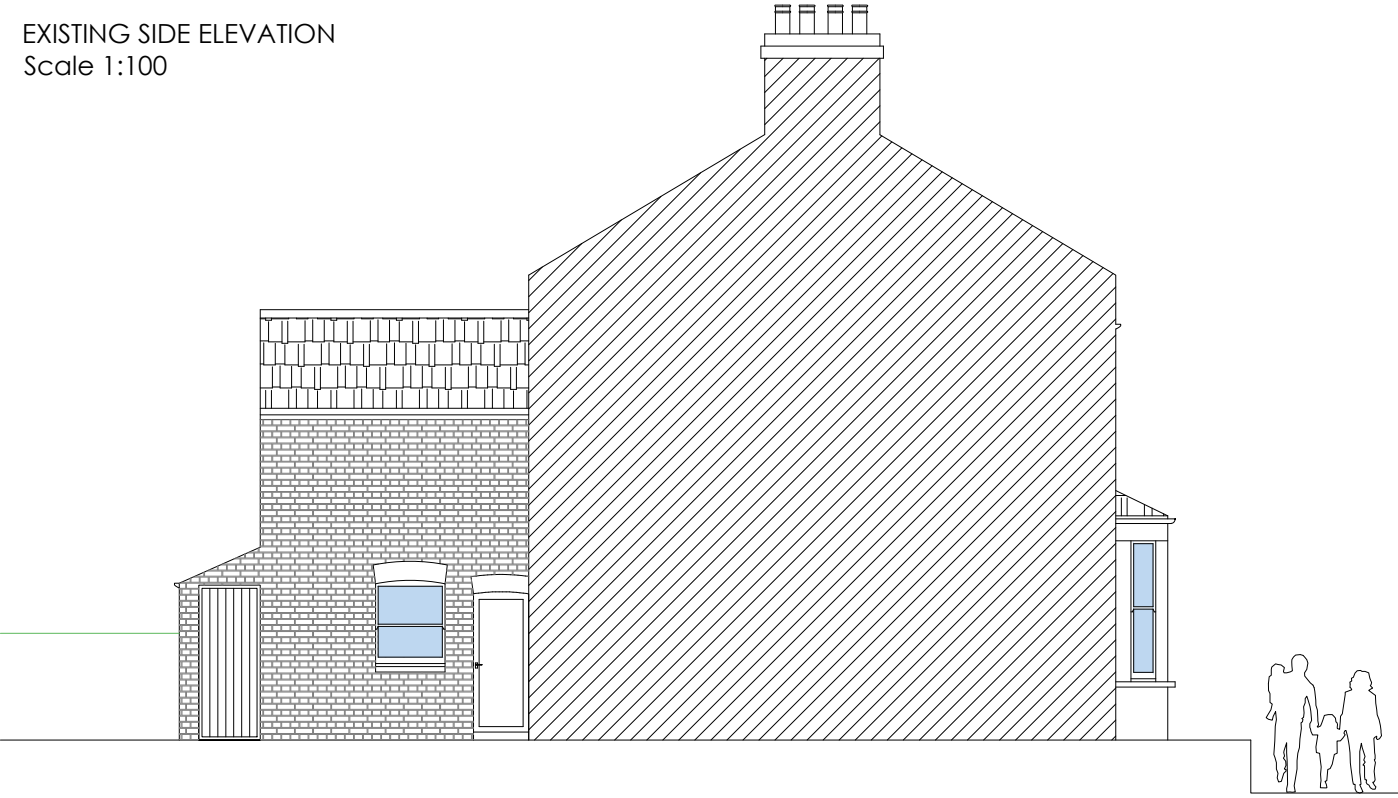

PROPOSED SIDE ELEVATION
Scale 1:100

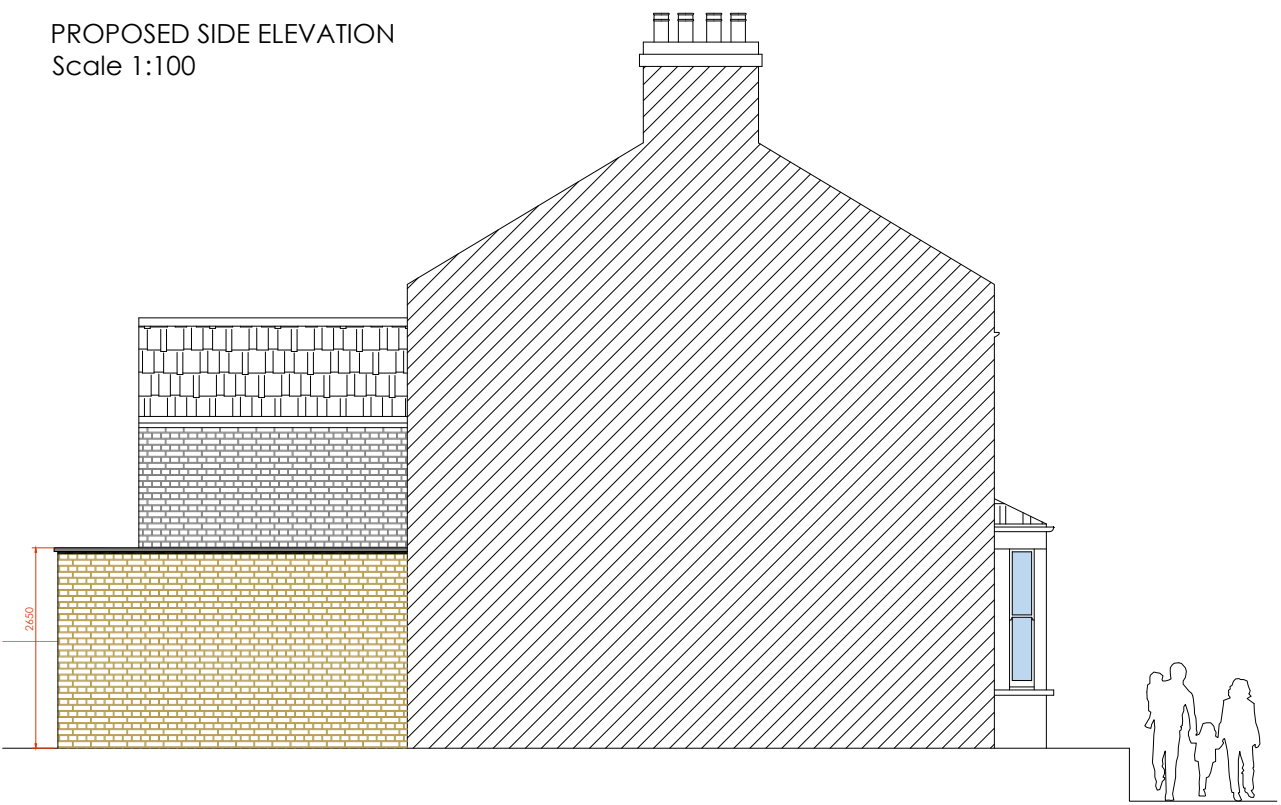

Design Compliance:

- Materials are similar in appearance to the existing house.
- The heights of side and rear extensions do not exceed over 3m.
- New extension does not exceed over 50% total area of land around house.
- Width of side extension does not have a width greater than half the width of the original house.

This drawing is protected under Copyright and at no time should any portion of this drawing be reproduced or copied without the permission of the Designer. (Design Copyright Act 1968)

This drawings must not be used for purposes other than that for which it is provided. It is supplied without liability for any errors or omissions.

Do not scale from this drawing, all dimensions to be checked on site. All drawings subject to Statutory Authority Approval.

notes:	
0	FIRST ISSUE
19-02-24	date:
no:	rev:
status:	
PLANNING	
SB	
SHA BESPOKE	
ARCHITECTURE	
project:	Gravesend DA11 7PY 28 Cross Lane West
dwg no:	2323-PL-201
rev no:	-
drawing title:	EXISTING & PROPOSED SIDE ELEVATIONS
date:	19-02-2024
scale:	1:100@A3