



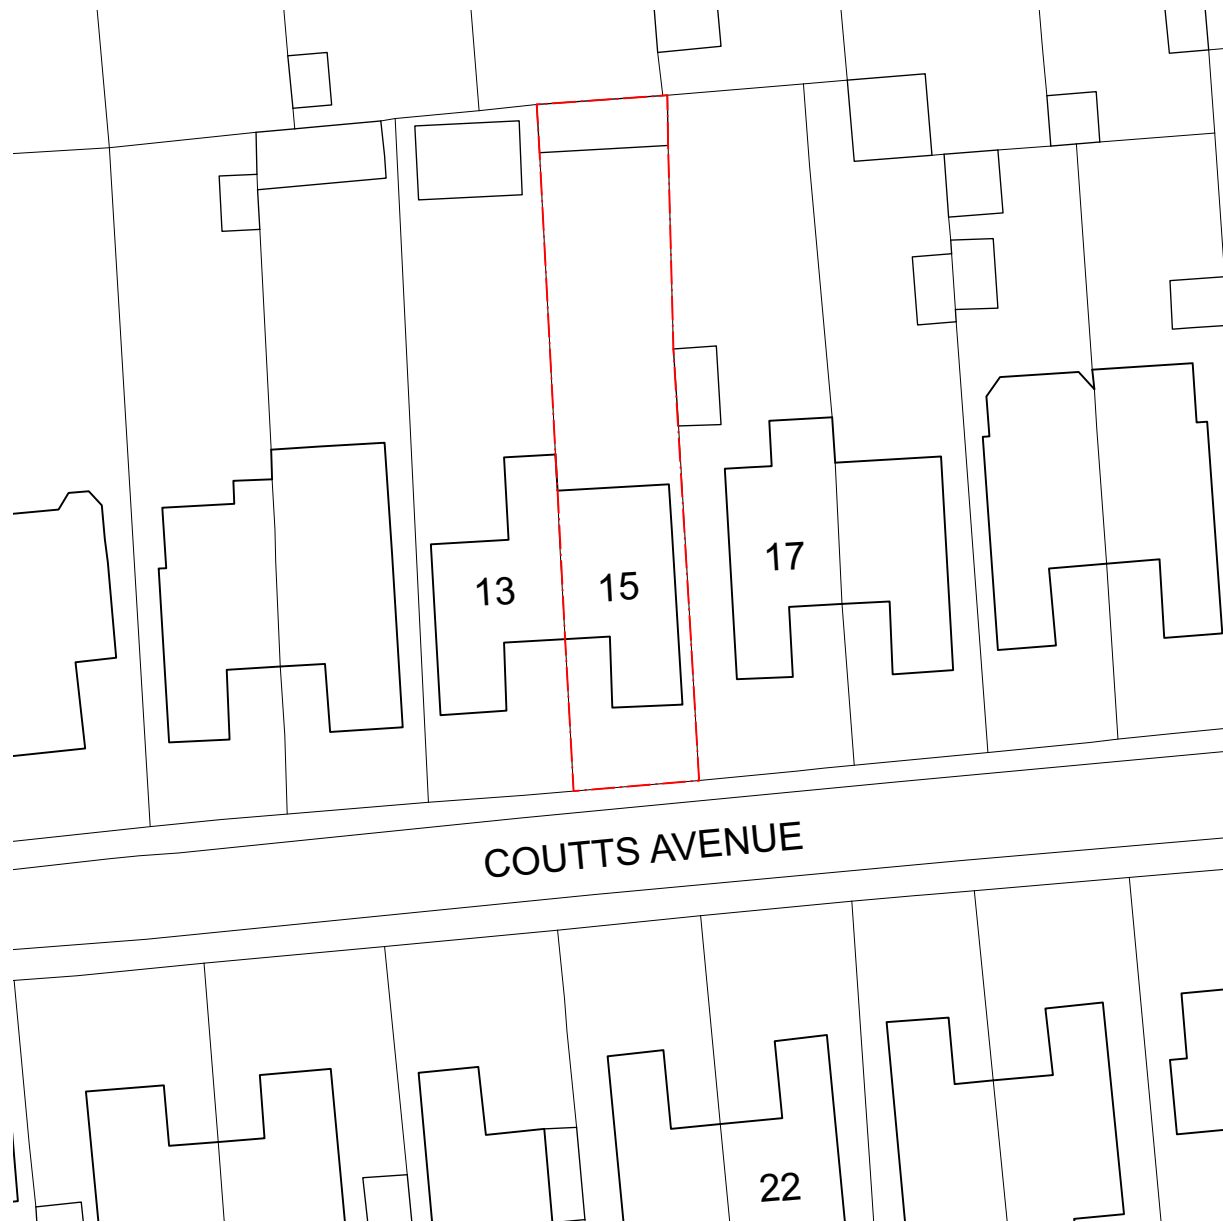

01 | Existing Block Plan
scale 1:500

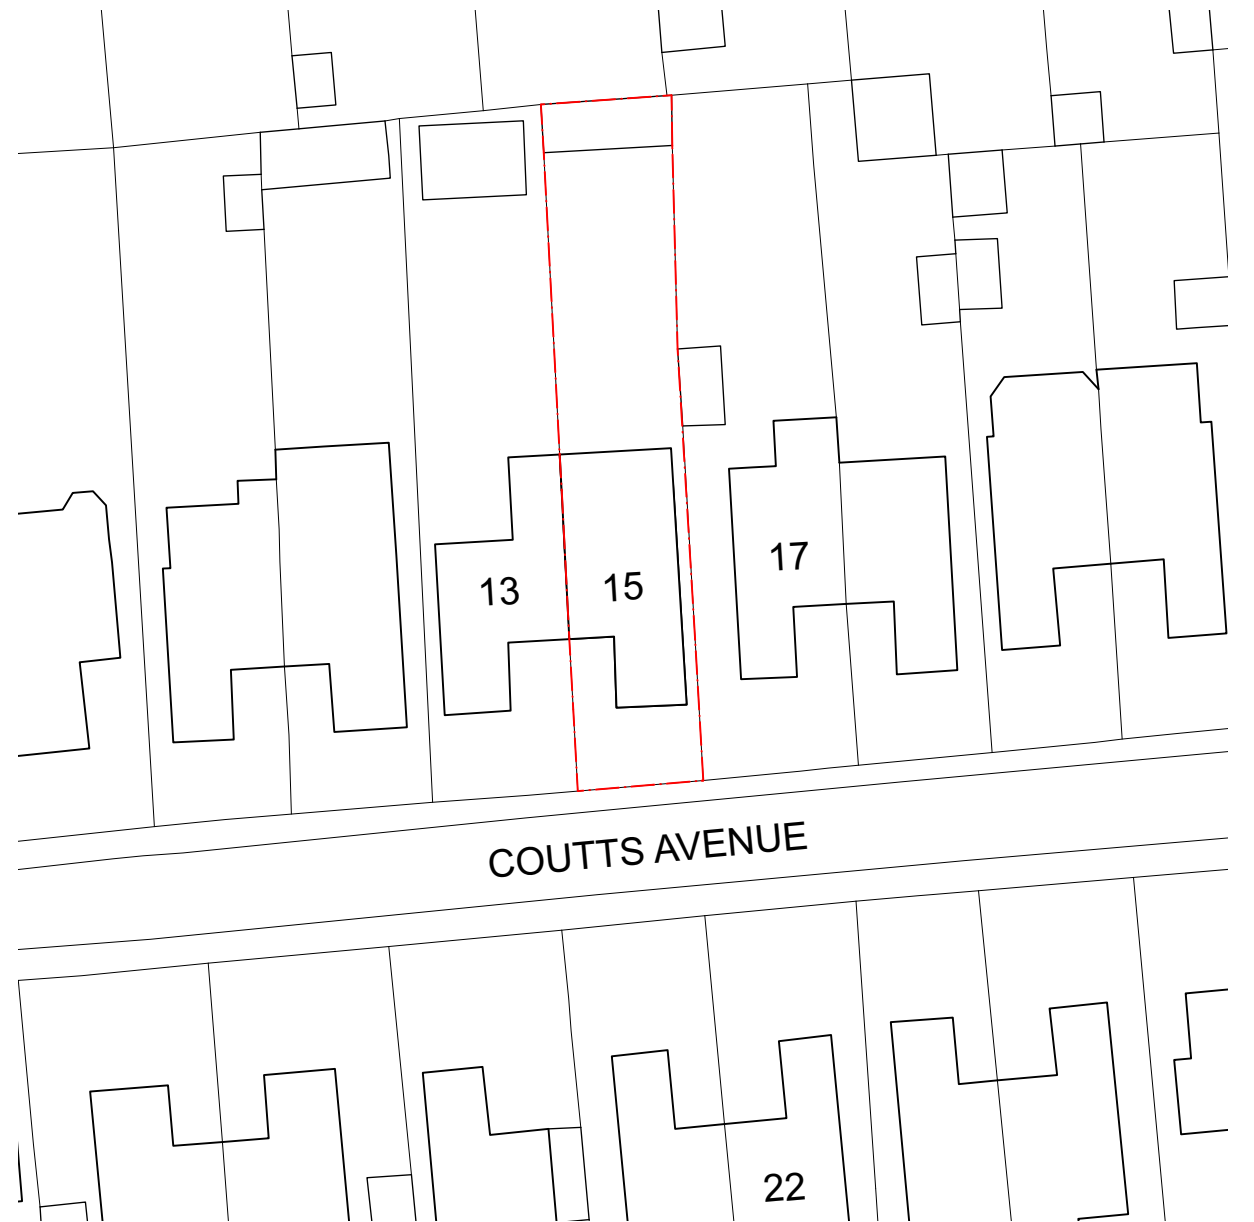


02 | Proposed Block Plan
scale 1:500

Notes

Do not scale, except for planning purposes.
All dimensions to be checked on site and verified
with the architect prior to construction.
Any discrepancies or uncertainties regarding this
drawing to be discussed with the architect prior to
construction.

Key

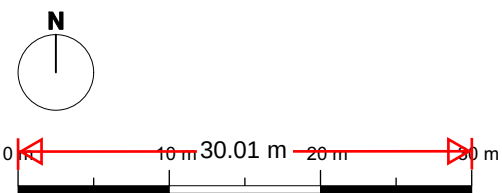

Revision Notes

Planning

revision	date	comment
P1	05/11/23	Issued for Planning

project

15 Coutts Avenue, Lower Shorne
Kent DA12 3HJ
drawing
Existing and Proposed Block Plan

scale

1:500 @ A3

job number	drawing number	revision
15CA	002	P1