



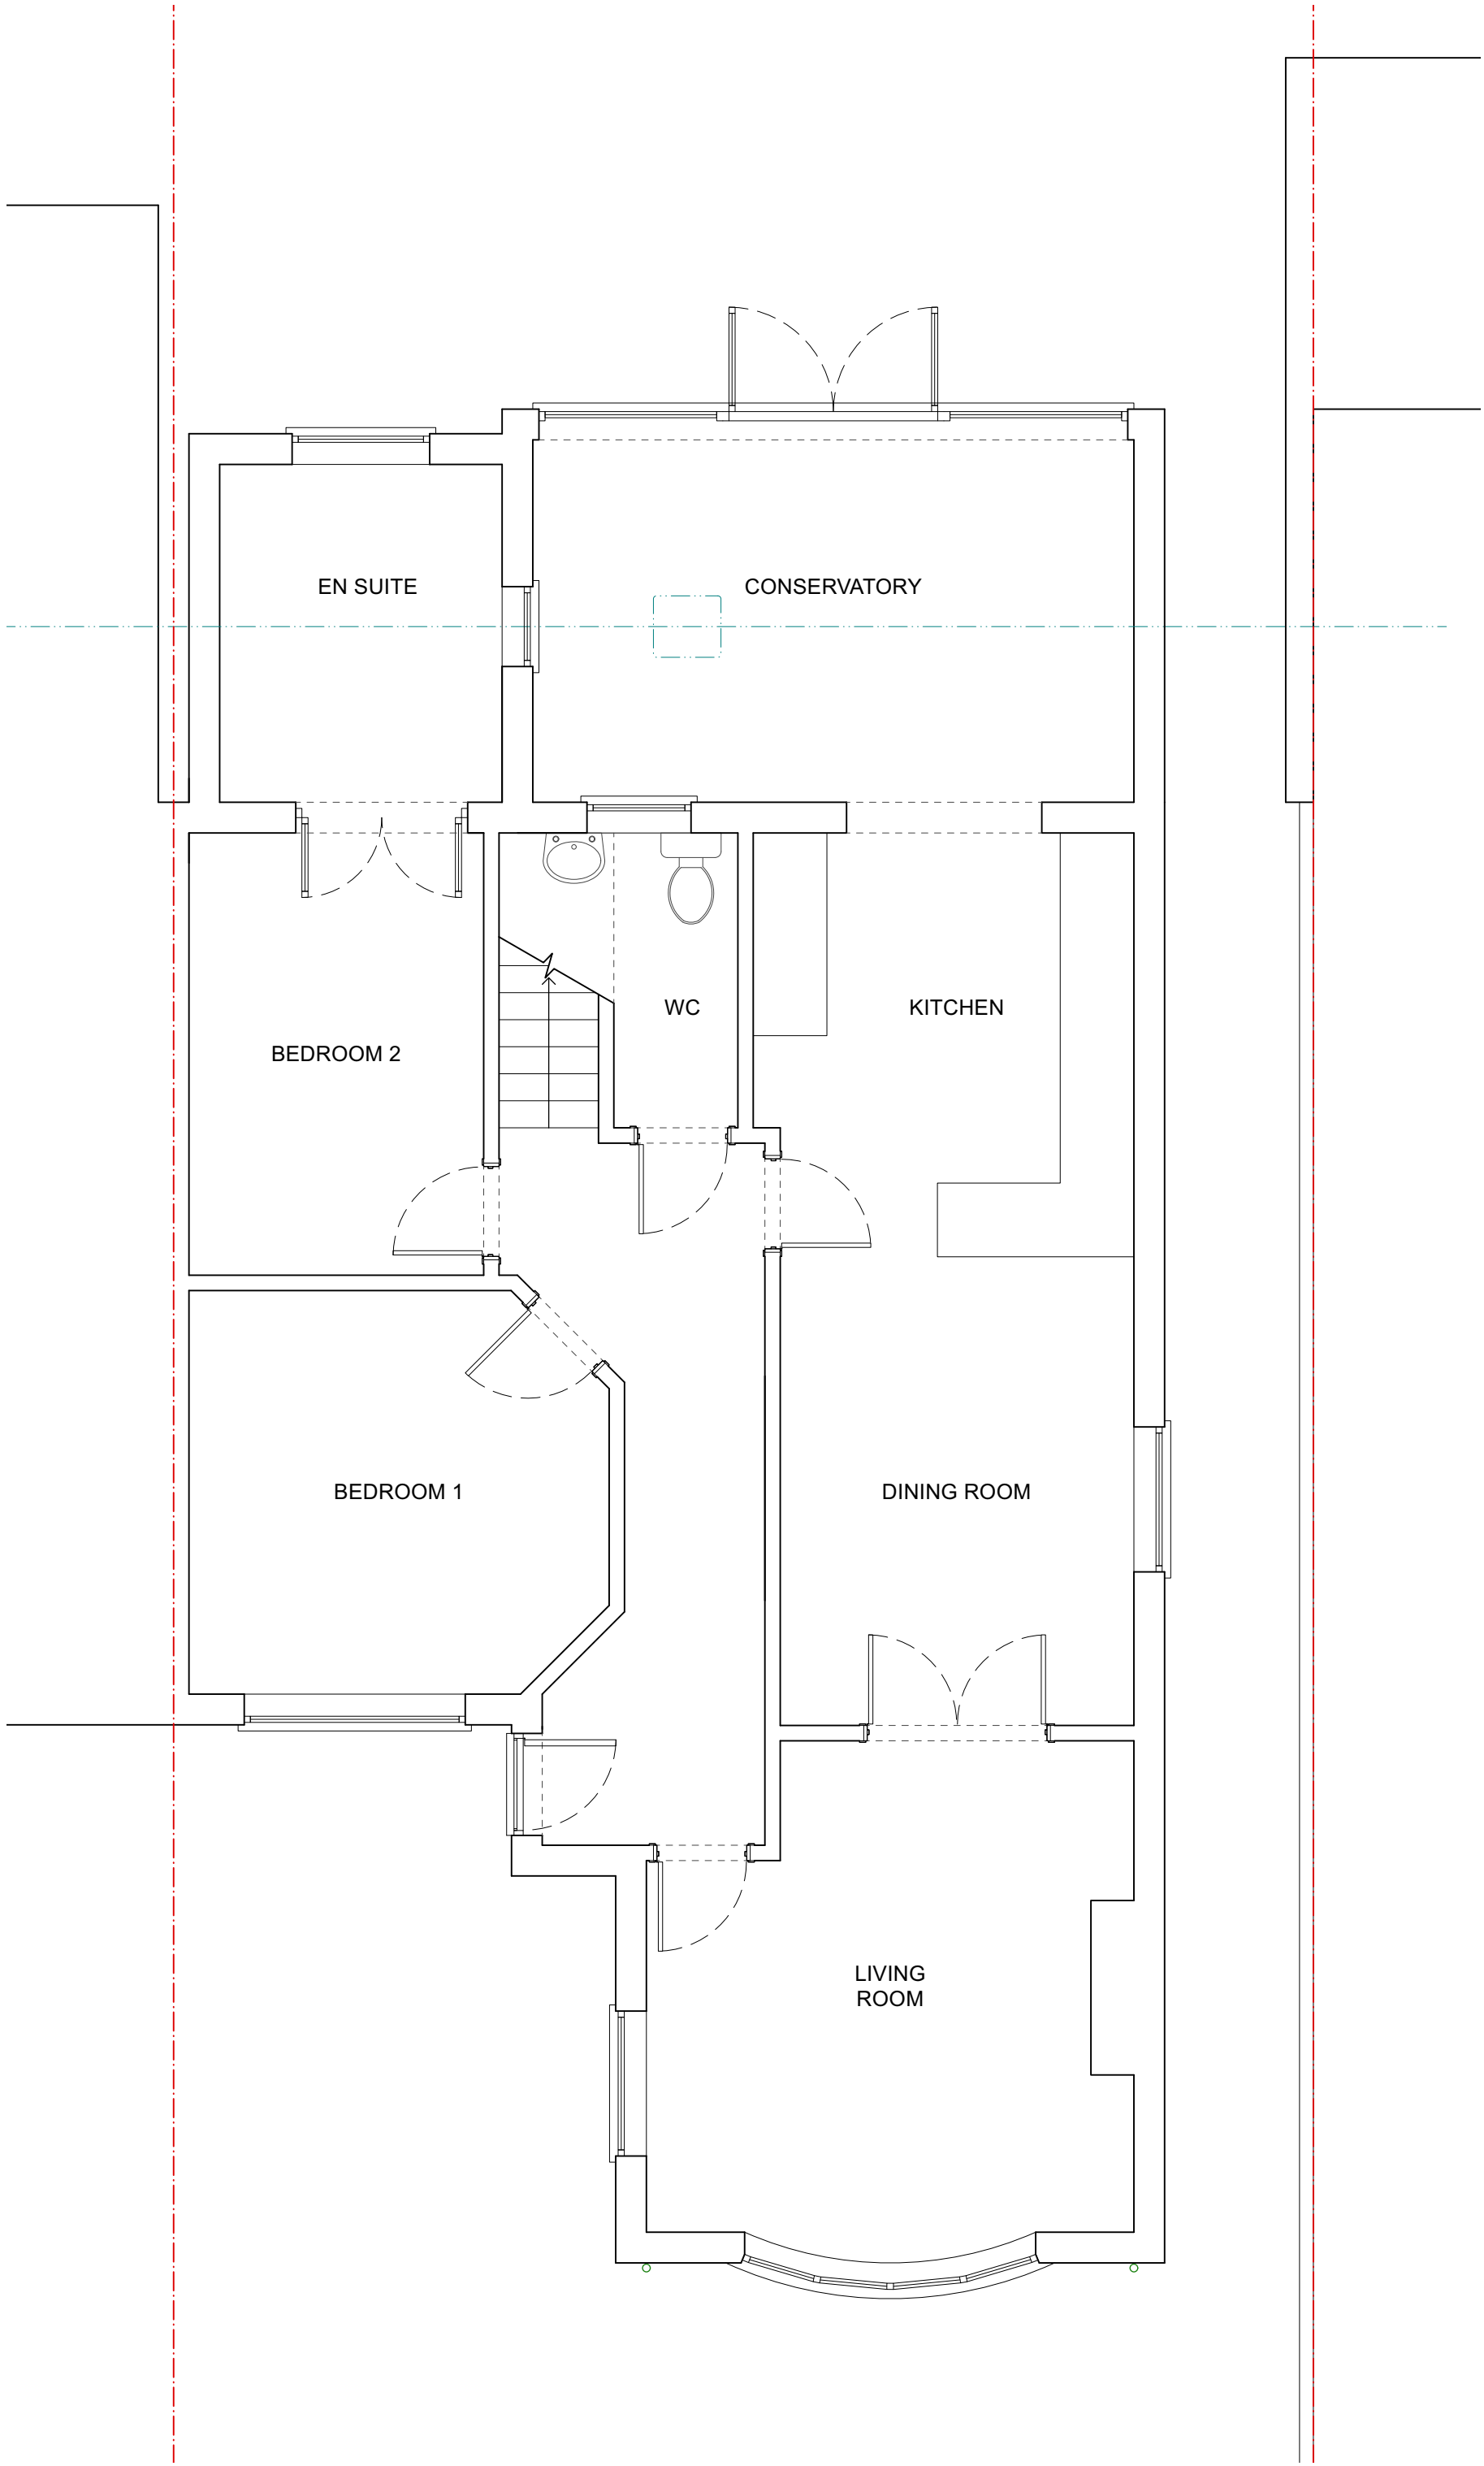


01 | EXISTING GROUND FLOOR PLAN

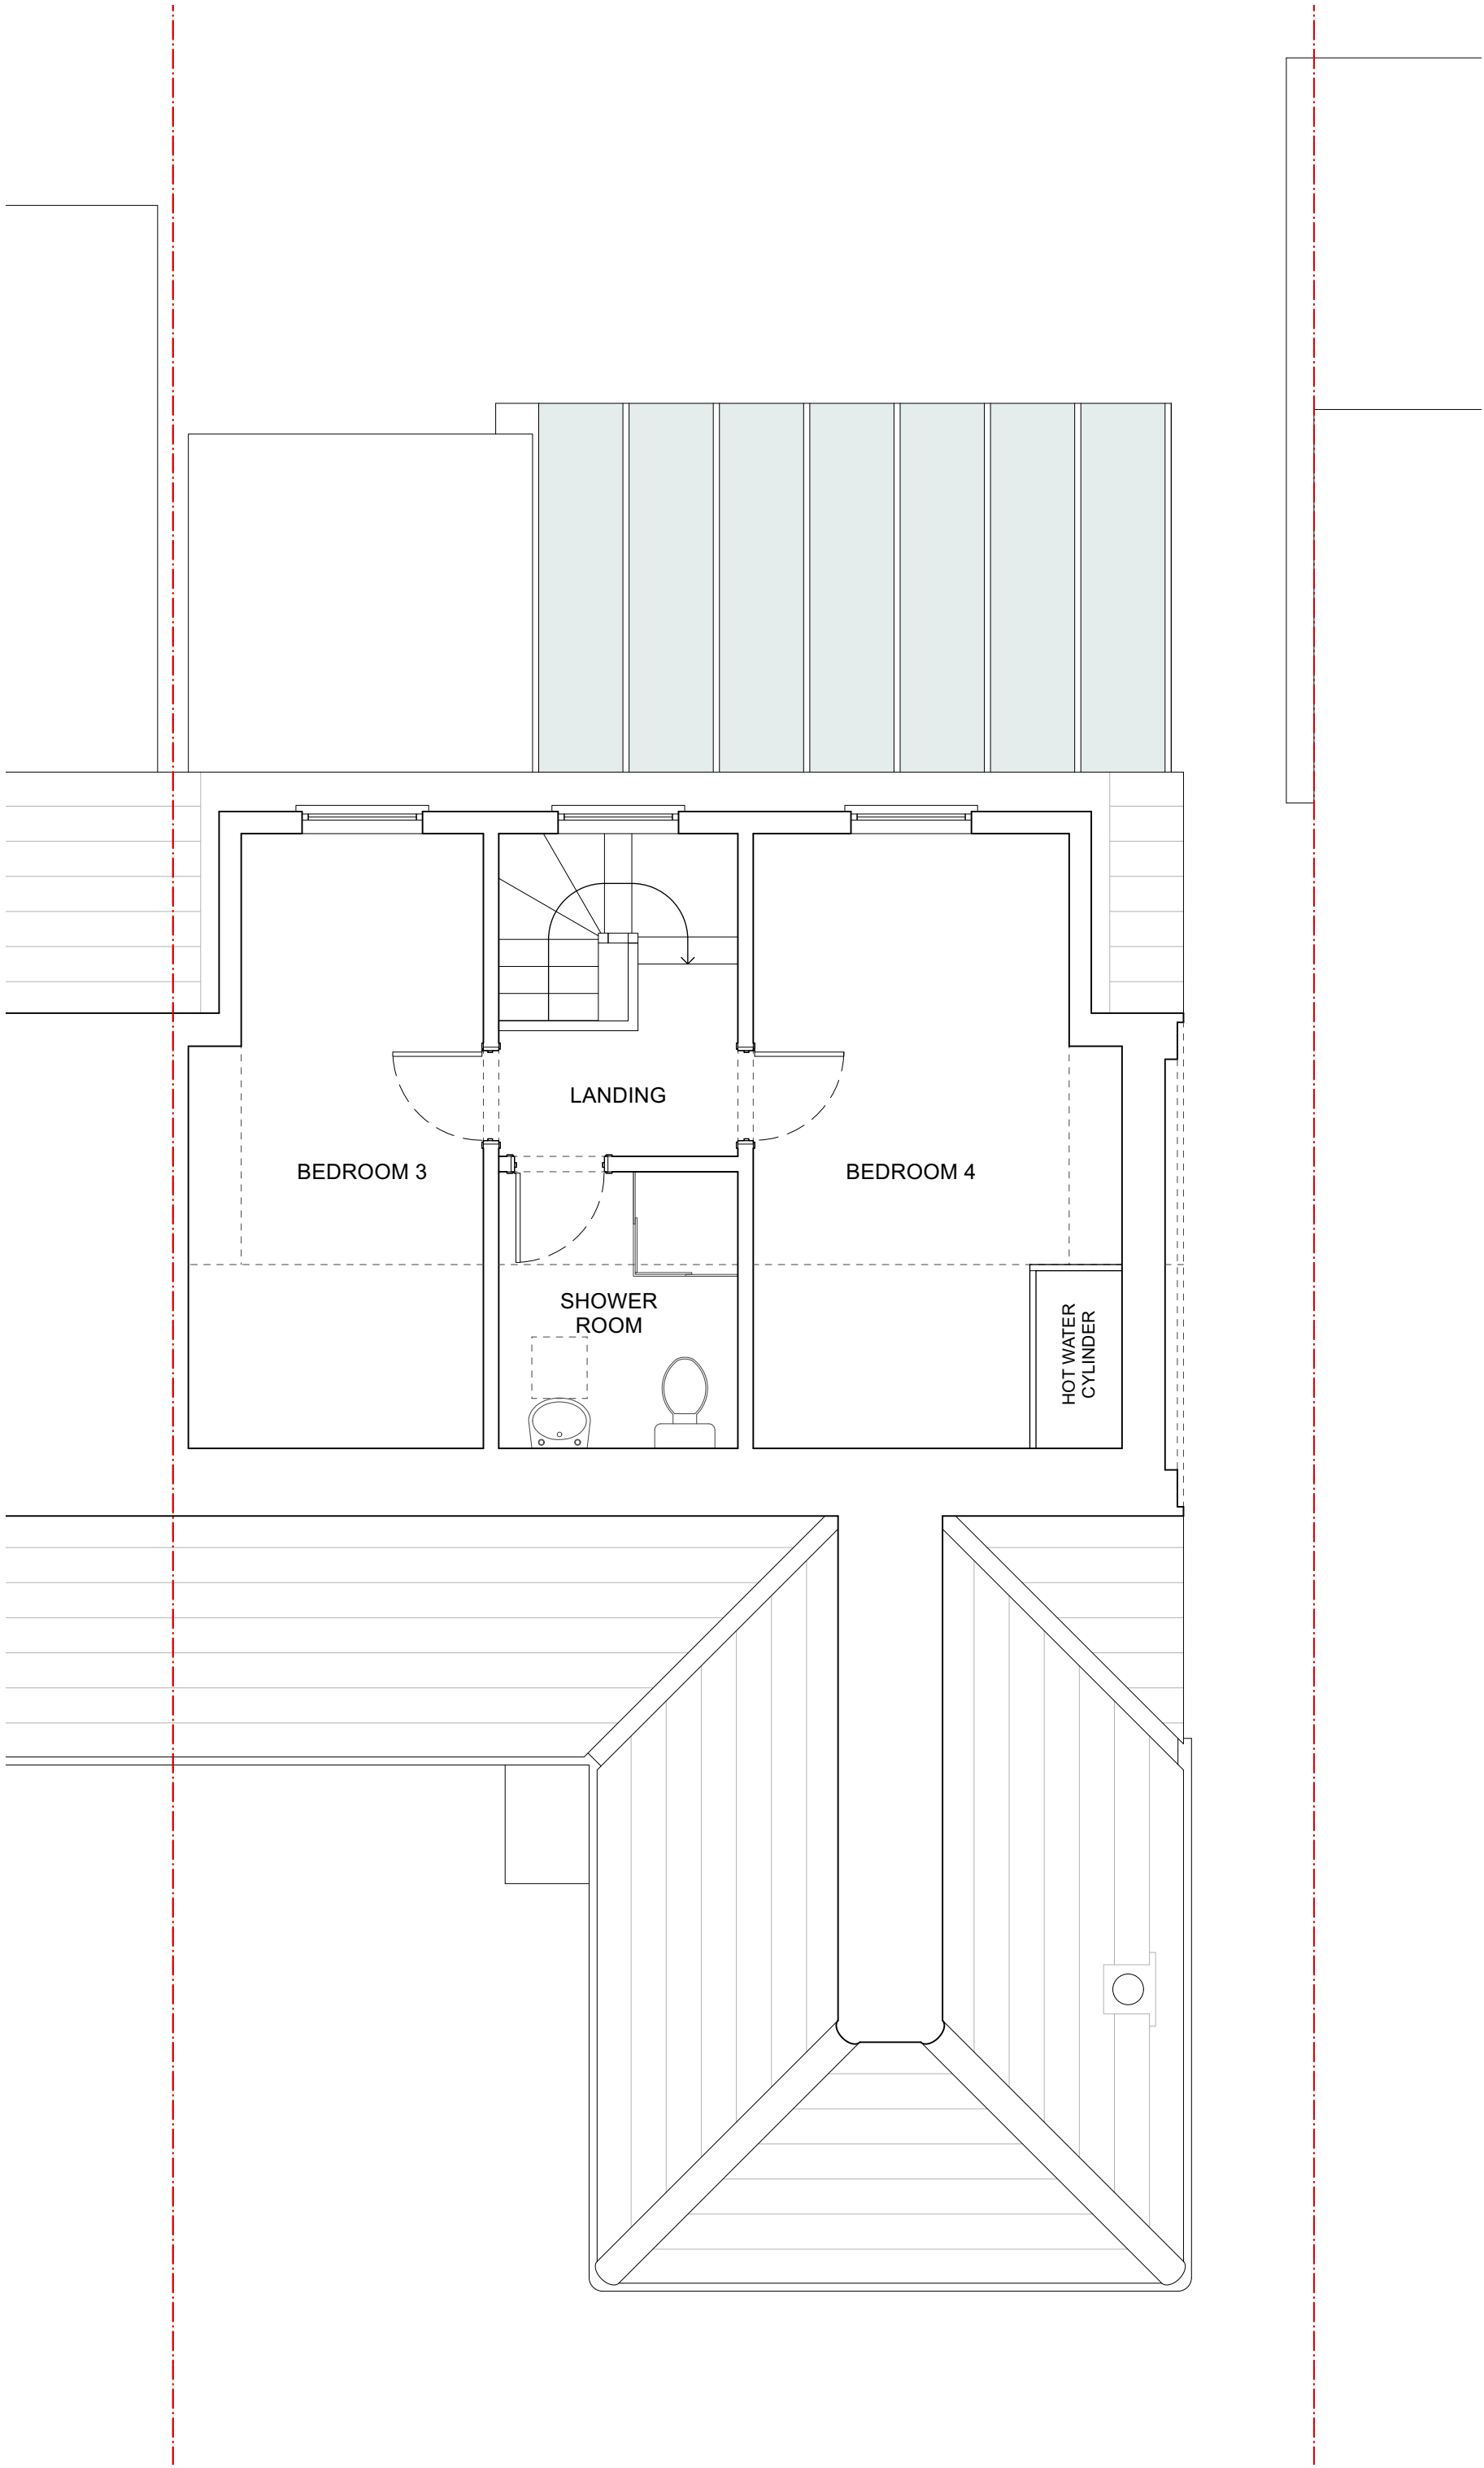

02 | EXISTING FIRST FLOOR PLAN

Notes

Do not scale, except for planning purposes.
All dimensions to be checked on site and verified with the architect prior to construction.
Any discrepancies or uncertainties regarding this drawing to be discussed with the architect prior to construction.

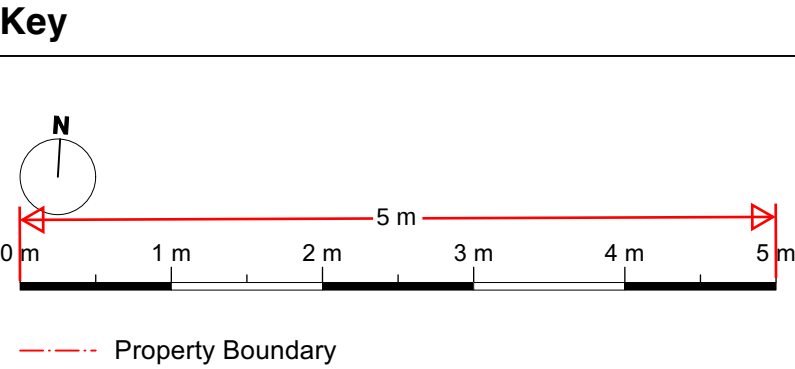

Revision notes

Planning		
revision	date	comment
P1	05/11/23	Issued for Planning