


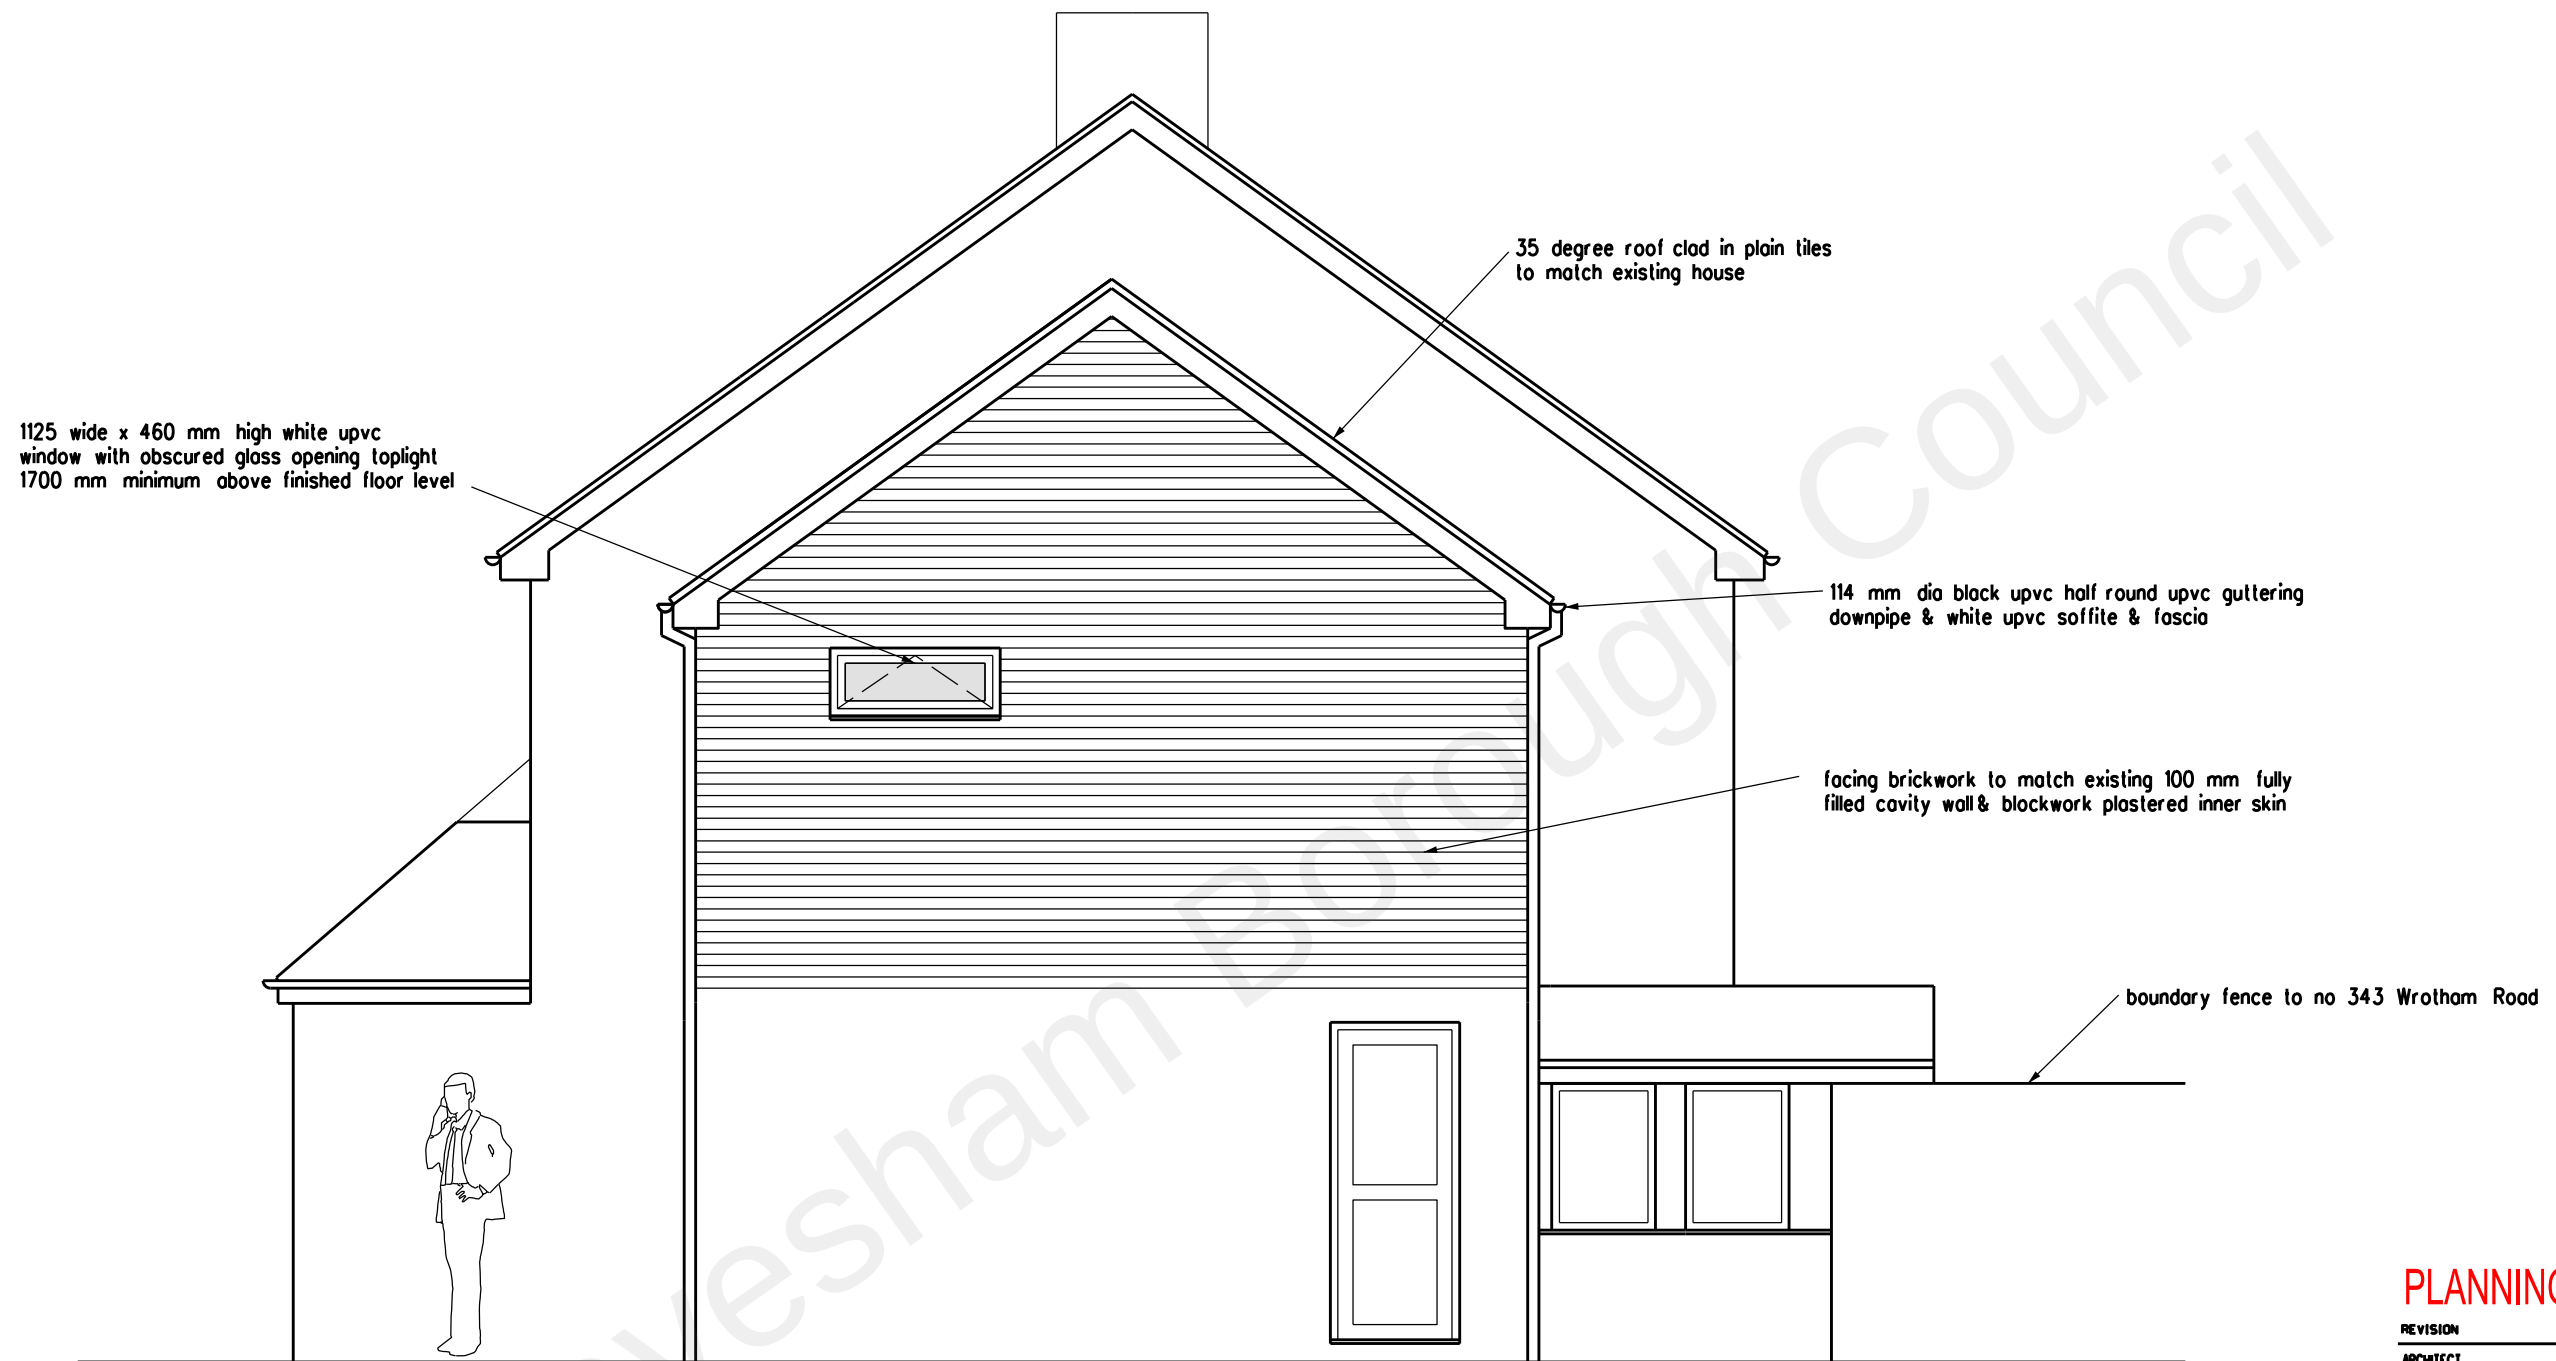

PLANNING APPLICATION

REVISION DATE

ARCHITECT
TAARCHITECTS
11 JOYDENS WOOD ROAD BEXLEY
KENT DA5 2HS Tel 07905 130591
ta140256@googlemail.com

JOB
PROPOSED 1ST FLOOR GARAGE
EXTENSION AT
343 WROTHAM ROAD
ISTEAD RISE DA13 9EF

DRAWING
PROPOSED SIDE ELEVATION

SCALE 1:50 AT A3 DATE JULY 2021

DRAWING NO.
CW/10 A

0 1 2 3 4 5 metres